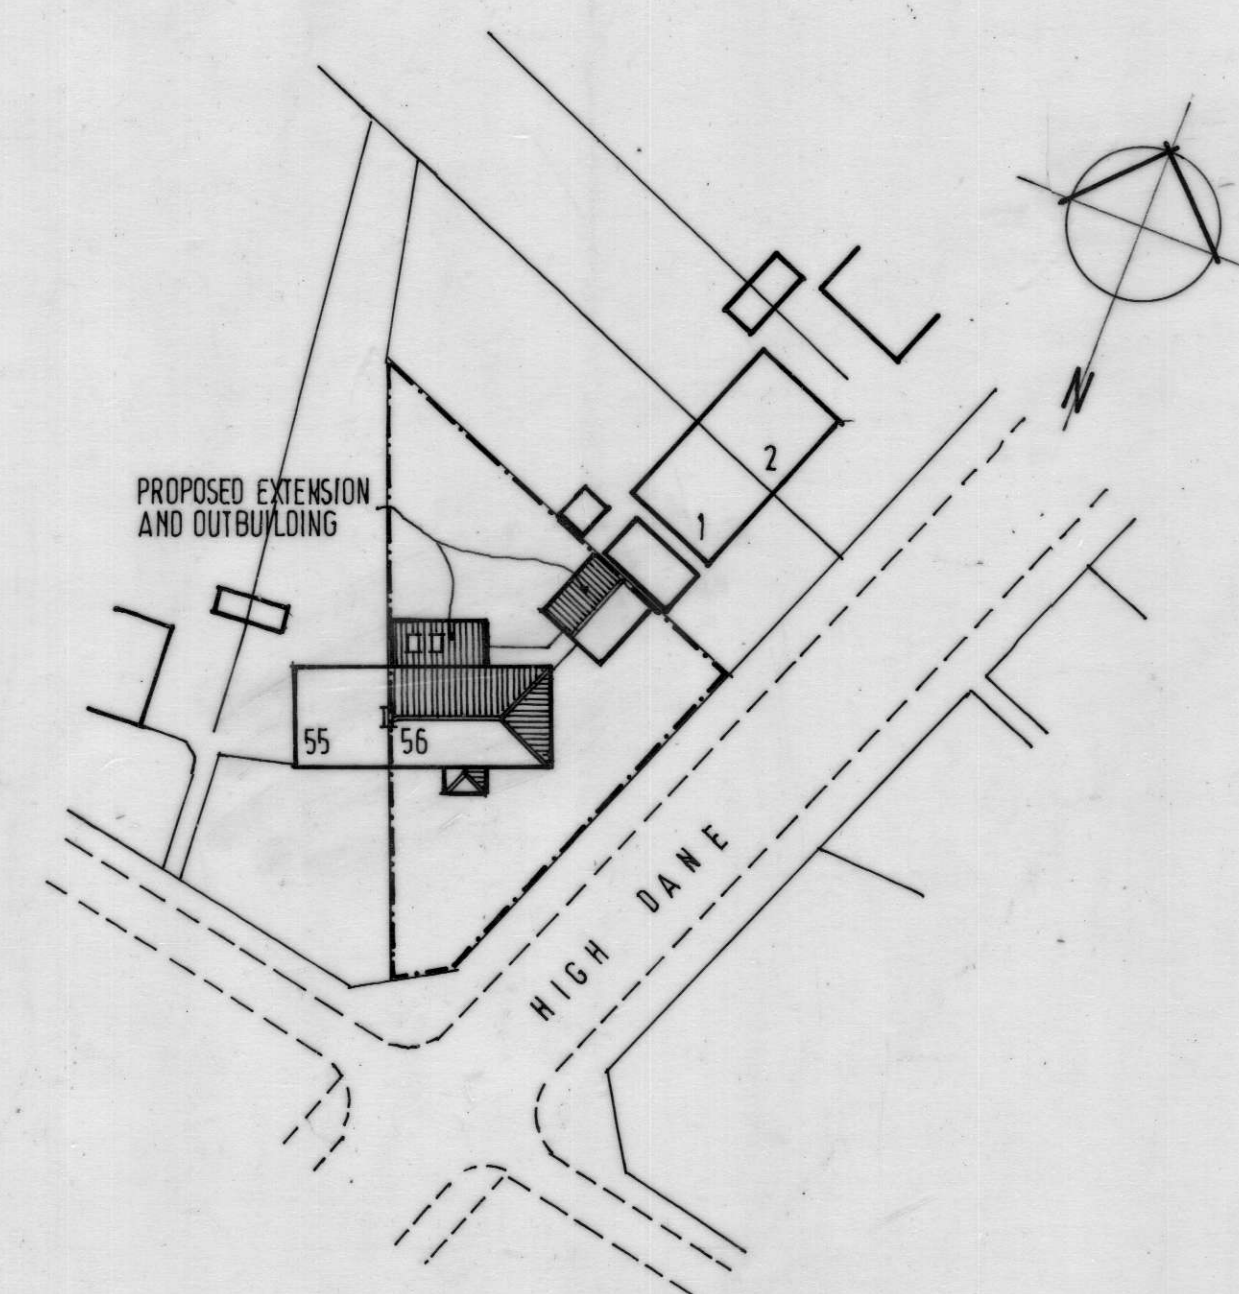
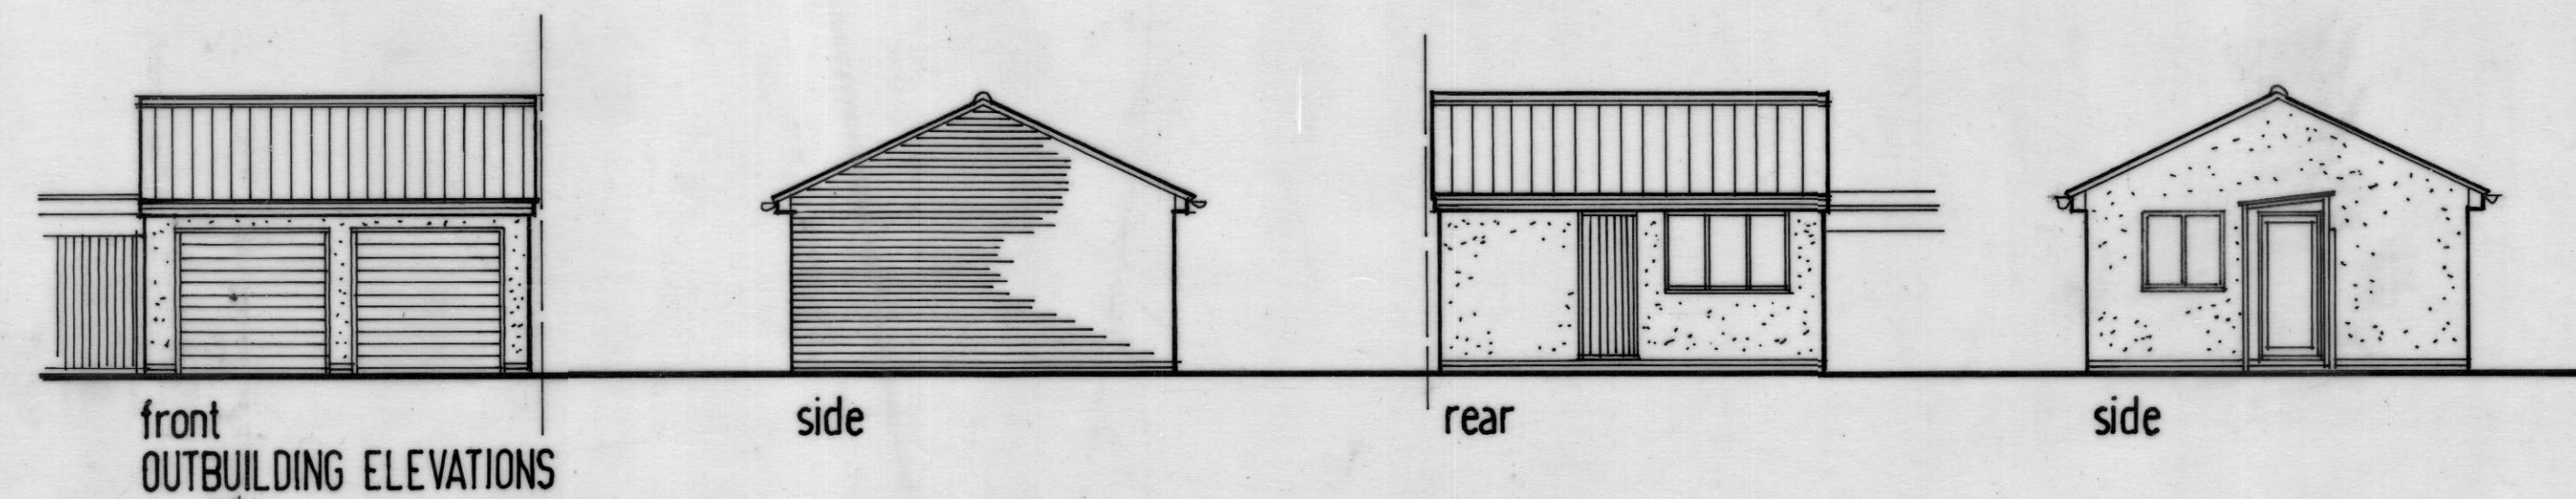


drawing no.
HM-25670-03

BLOCK AND ROOF PLAN 1:500 scale