


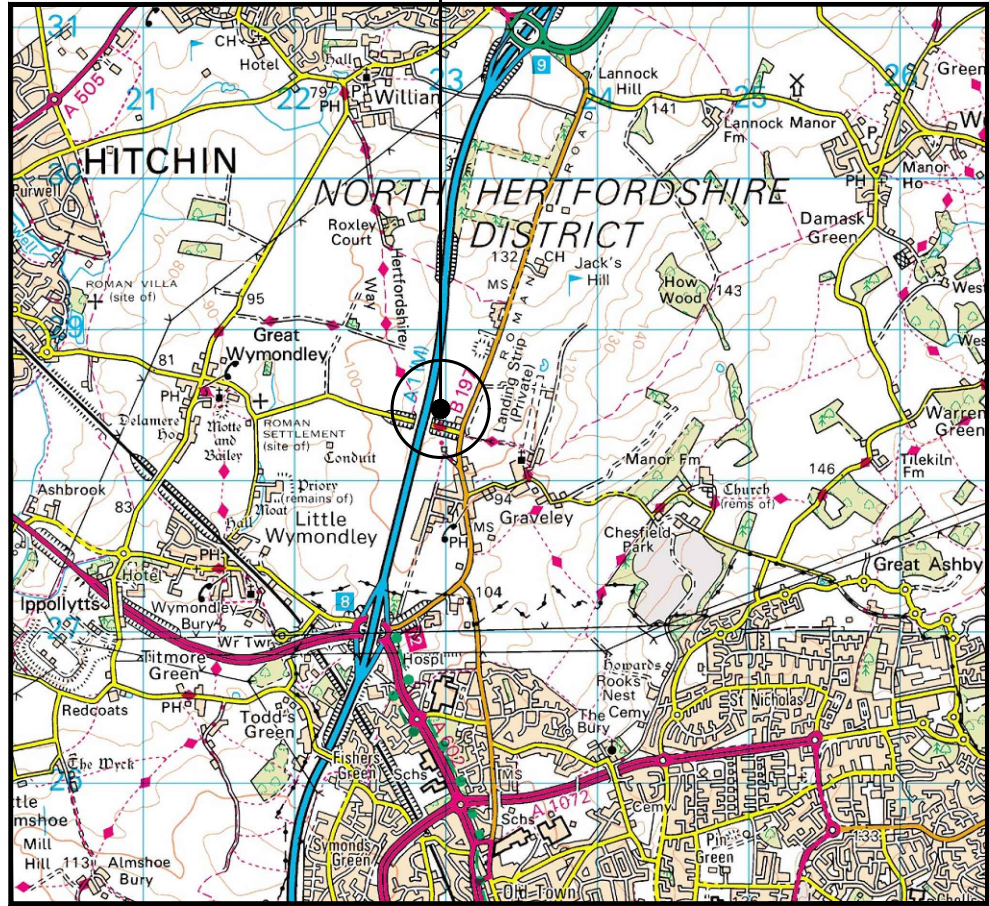


0 500 1000 1500 2000 2500m
1:50000

SITE LOCATION
(Scale 1:50000)
Ordnance Survey map extract
based upon Landranger map series
with the permission of the controller of
Her Majesty's Stationery Office
Licence No. 100022432
Crown copyright.



SITE PHOTOGRAPH

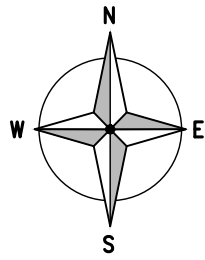

SITE LOCATION

2284.00


2283.00

5229.00

5230.00

← = Right of Access
← = Public Access Route

SITE LOCATION

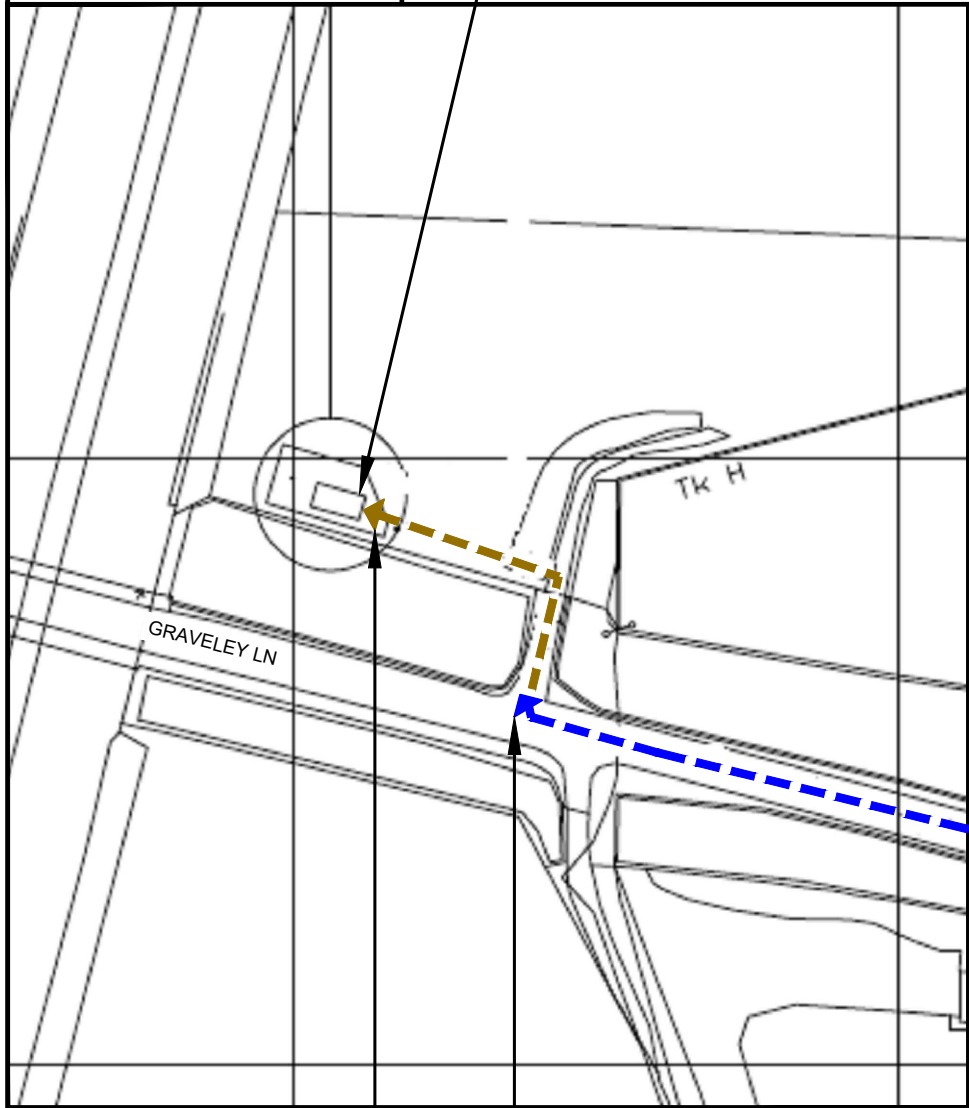

DETAILED SITE LOCATION

(Scale 1:1250)
Based upon Ordnance Survey map extract
with the permission of the Controller of
Her Majesty's Stationery Office.
Crown copyright.
Licence No. 100022432

0 12.5 25 37.5 50 62.5m
1:1250

ALL DIMENSIONS ARE IN mm UNLESS NOTED OTHERWISE

N.G.R | E: 522900 | N: 228396

DIRECTIONS TO SITE:
HEAD SOUTHEAST ON M1, AT JUNCTION
10, EXIT ONTO NEW AIRPORT WY/A1081
TOWARD AIRPORT, KEEP RIGHT TO
CONTINUE ON NEW AIRPORT WY/A505
FOLLOW A505 AND A602 TO GRAVELEY LN
IN HERTFORDSHIRE, AT THE ROUNDABOUT,
TAKE THE 2ND EXIT ONTO VAUXHALL
WAY/A505, AT THE ROUNDABOUT, TAKE
THE 2ND EXIT AND STAY ON VAUXHALL
WAY/A505, GO THROUGH 1 ROUNDABOUT
USE THE RIGHT 2 LANES TO TURN RIGHT
ONTO HITCHIN RD/STOPSLEY WAY/A505,
CONTINUE TO FOLLOW STOPSLEY
WAY/A505, AT THE ROUNDABOUT, TAKE
THE 2ND EXIT ONTO HITCHIN RD/A505
CONTINUE STRAIGHT TO STAY ON HITCHIN
RD/A505, AT THE ROUNDABOUT, TAKE THE
2ND EXIT ONTO BEECH HILL/A505
AT THE ROUNDABOUT, TAKE THE 2ND EXIT
ONTO PARK WAY/A602 AT THE
ROUNDABOUT, TAKE THE 3RD EXIT ONTO
STEVENAGE RD/A602 CONTINUE TO
FOLLOW A602 AT THE ROUNDABOUT, TAKE
THE 3RD EXIT ONTO GRAVELEY RD/B197
CONTINUE TO FOLLOW B197 TURN LEFT
ONTO GRAVELEY LN, DESTINATION WILL BE
ON THE RIGHT

2A	AMENDMENT	EMF	SI	29/05/24
1A	PLANNING ISSUE	EMF	SI	27/05/24
REV	MODIFICATION	BY	CH	DATE




Cell Name	Opt.
LETCWORTH	—

Cell ID No				
CSID	—	VF	—	VMO2
107074 30	—	720	—	69353
✓ TM Cell ID	—	N/A	—	N/A
26268	—	—	—	—

Site Address / Contact Details	
LETCWORTH VODAFONE MAST GRAVELEY HALL FARM ROAD SG4 7LS	

Drawing Title: SITE LOCATION MAPS			
Purpose of issue: PLANNING			Dwg Rev:
Drawing Number: 100			2A
Surveyed By: KTL	Original Sheet Size: A3		Pack Issue:
Drawn: EMF	Date: 27/05/24	Checked: SI	Date: 27/05/24 2A

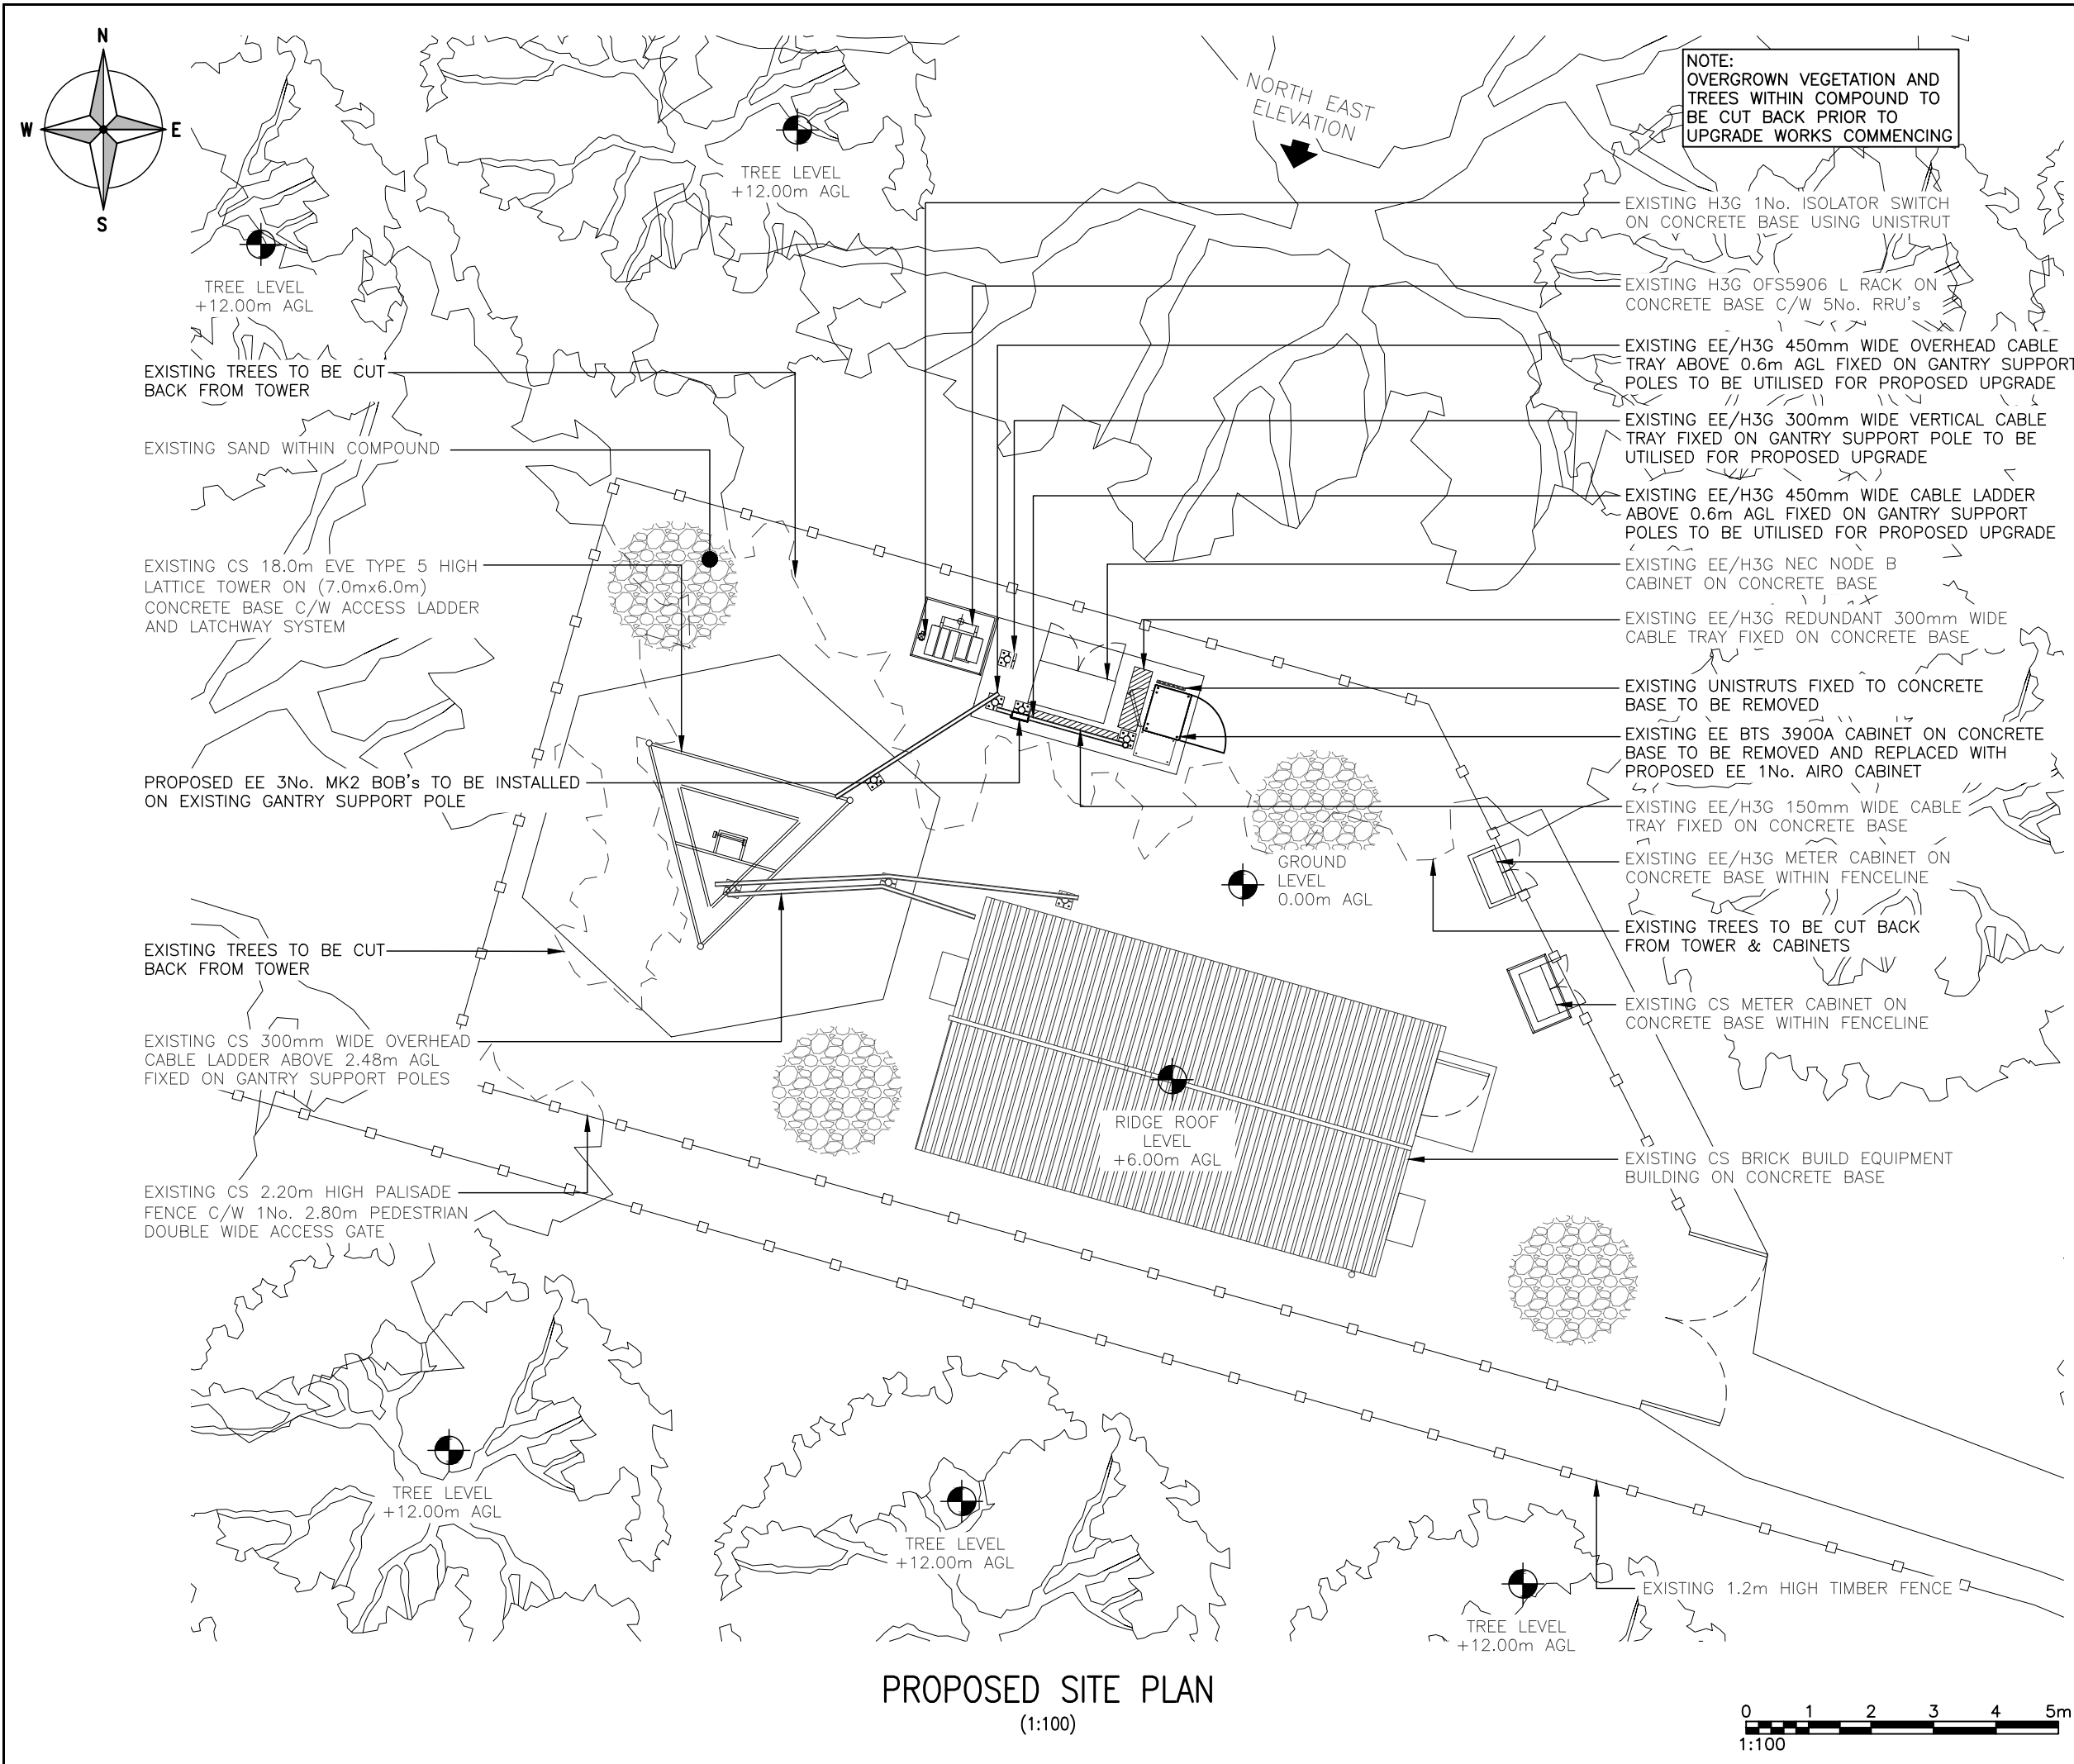

PROPOSED SITE PLAN
(1:100)

ALL DIMENSIONS ARE IN mm UNLESS NOTED OTHERWISE

N.G.R

E: 522900

N: 228396

NOTES:

2A	AMENDMENT	EMF	SI	29/05/24
1A	PLANNING ISSUE	EMF	SI	27/05/24
REV	MODIFICATION	BY	CH	DATE





Cell Name				Opt.
LETCWORTH				-
Cell ID No				
CSID	-	VF	-	VMO2
107074 30	-	720	-	69353
✓ TM Cell ID	-	N/A	-	N/A
26268	-	-	-	-
Site Address / Contact Details				
LETCWORTH VODAFONE MAST GRAVELEY HALL FARM ROAD SG4 7LS				
Drawing Title: PROPOSED SITE PLAN				
Purpose of issue: PLANNING				Dwg Rev:
Drawing Number: 201				2A
Surveyed By: KTL		Original Sheet Size: A3		Pack Issue:
Drawn: EMF	Date: 27/05/24	Checked: SI	Date: 27/05/24	2A

SDNT0005 Version 2.2

