

DIMENSIONS TO BE CHECKED ON SITE BEFORE ANY WORKS.
ANY QUERIES REGARDING DIMENSIONS TO BE TAKEN UP WITH
PENTANGLE DESIGN GROUP.


ALL DIMENSIONS OF EXISTING BUILDINGS TO BE VERIFIED ON SITE.

THIS DRAWING IS THE COPYRIGHT OF PENTANGLE DESIGN GROUP
AND SHALL NOT BE IN ANY WAY USED OR REPRODUCED WITHOUT
THEIR PRIOR WRITTEN CONSENT.


NOTES



Proposed North Elevation
1 : 100

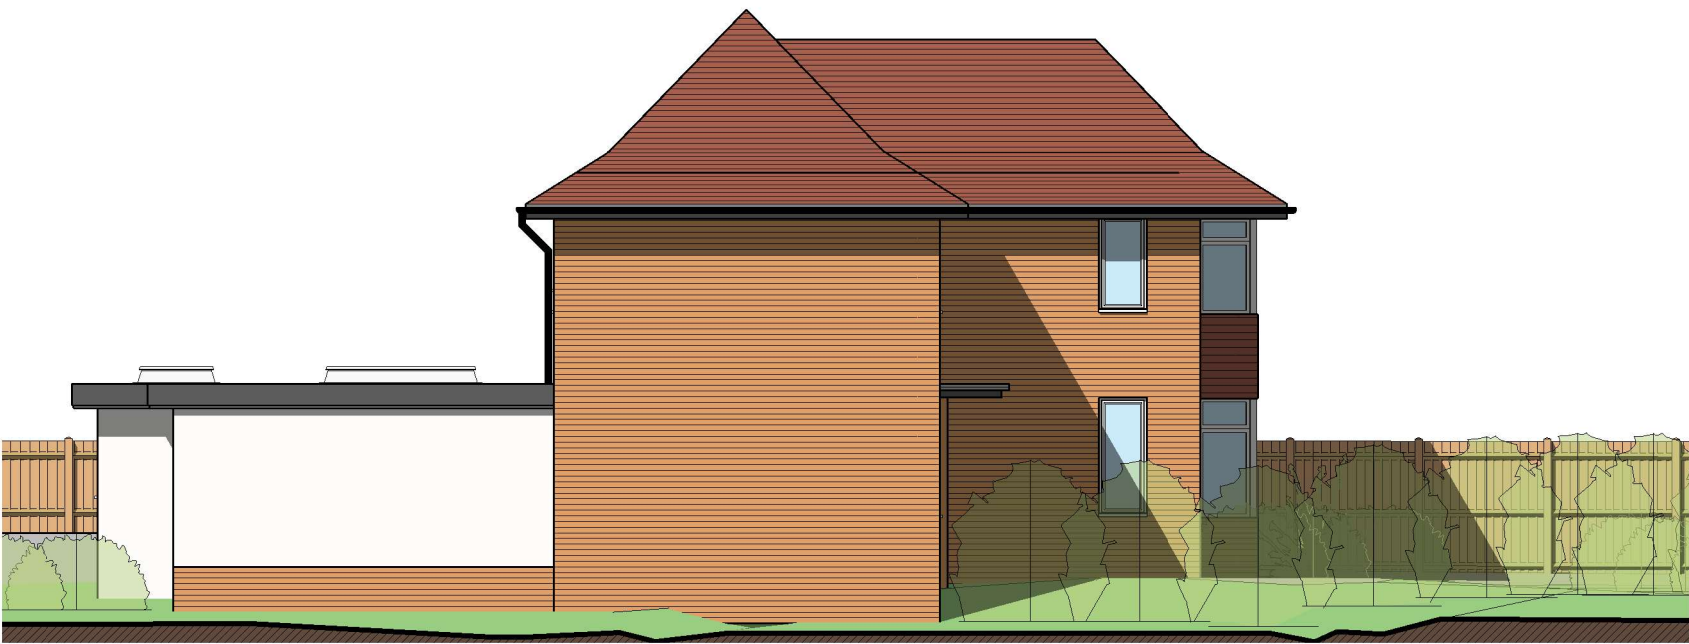

Proposed West Elevation
1 : 100

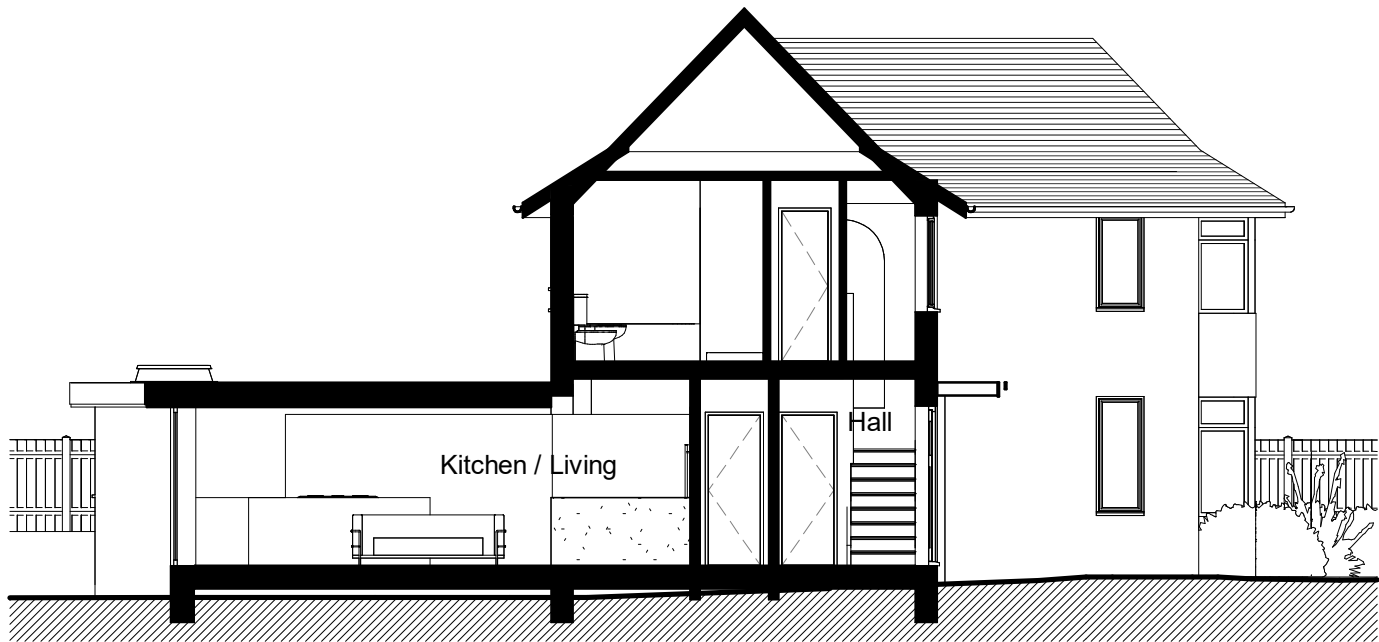

Proposed Section X-X
1 : 100

NCS APPLICATION



PENTANGLE
DESIGN GROUP

SUITE 1, 21 BANCROFT HITCHIN HERTS SG5 1JW
T:01462 431133 E:pdg@pentangledesign.co.uk

JOB TITLE
Proposed Extensions and alterations to
55 Benslow Lane, Hitchin

for -

DRAWING TITLE
Proposed Elevations and Sections

 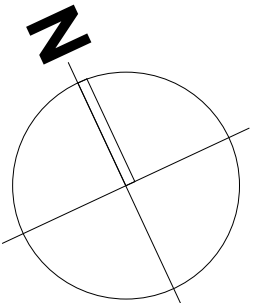

SCALE 1 : 100	DRAWING NUMBER 13	REVISION C
DATE Aug '25		
SHT SIZE A2		
JOB NUMBER 3957		

CHARTERED ARCHITECTS