






Proposed South Elevation
1 : 100

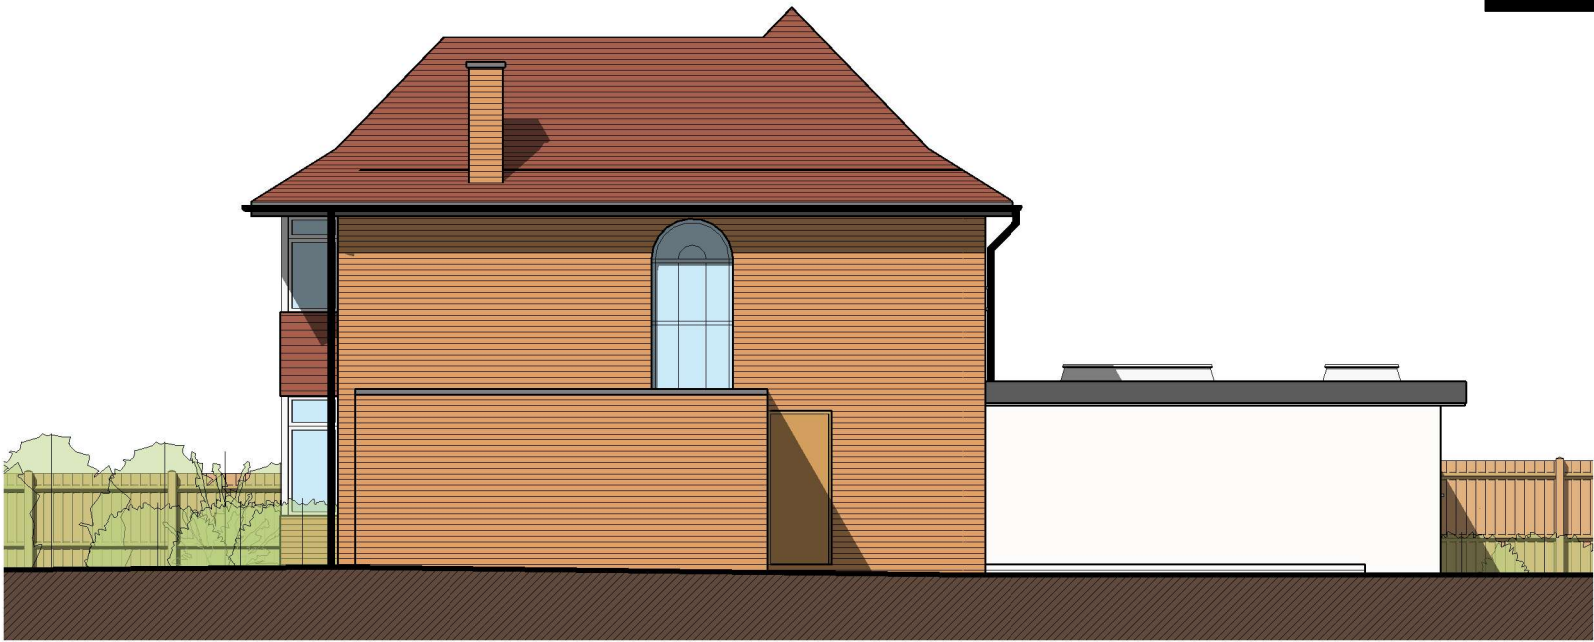



Proposed East Elevation
1 : 100

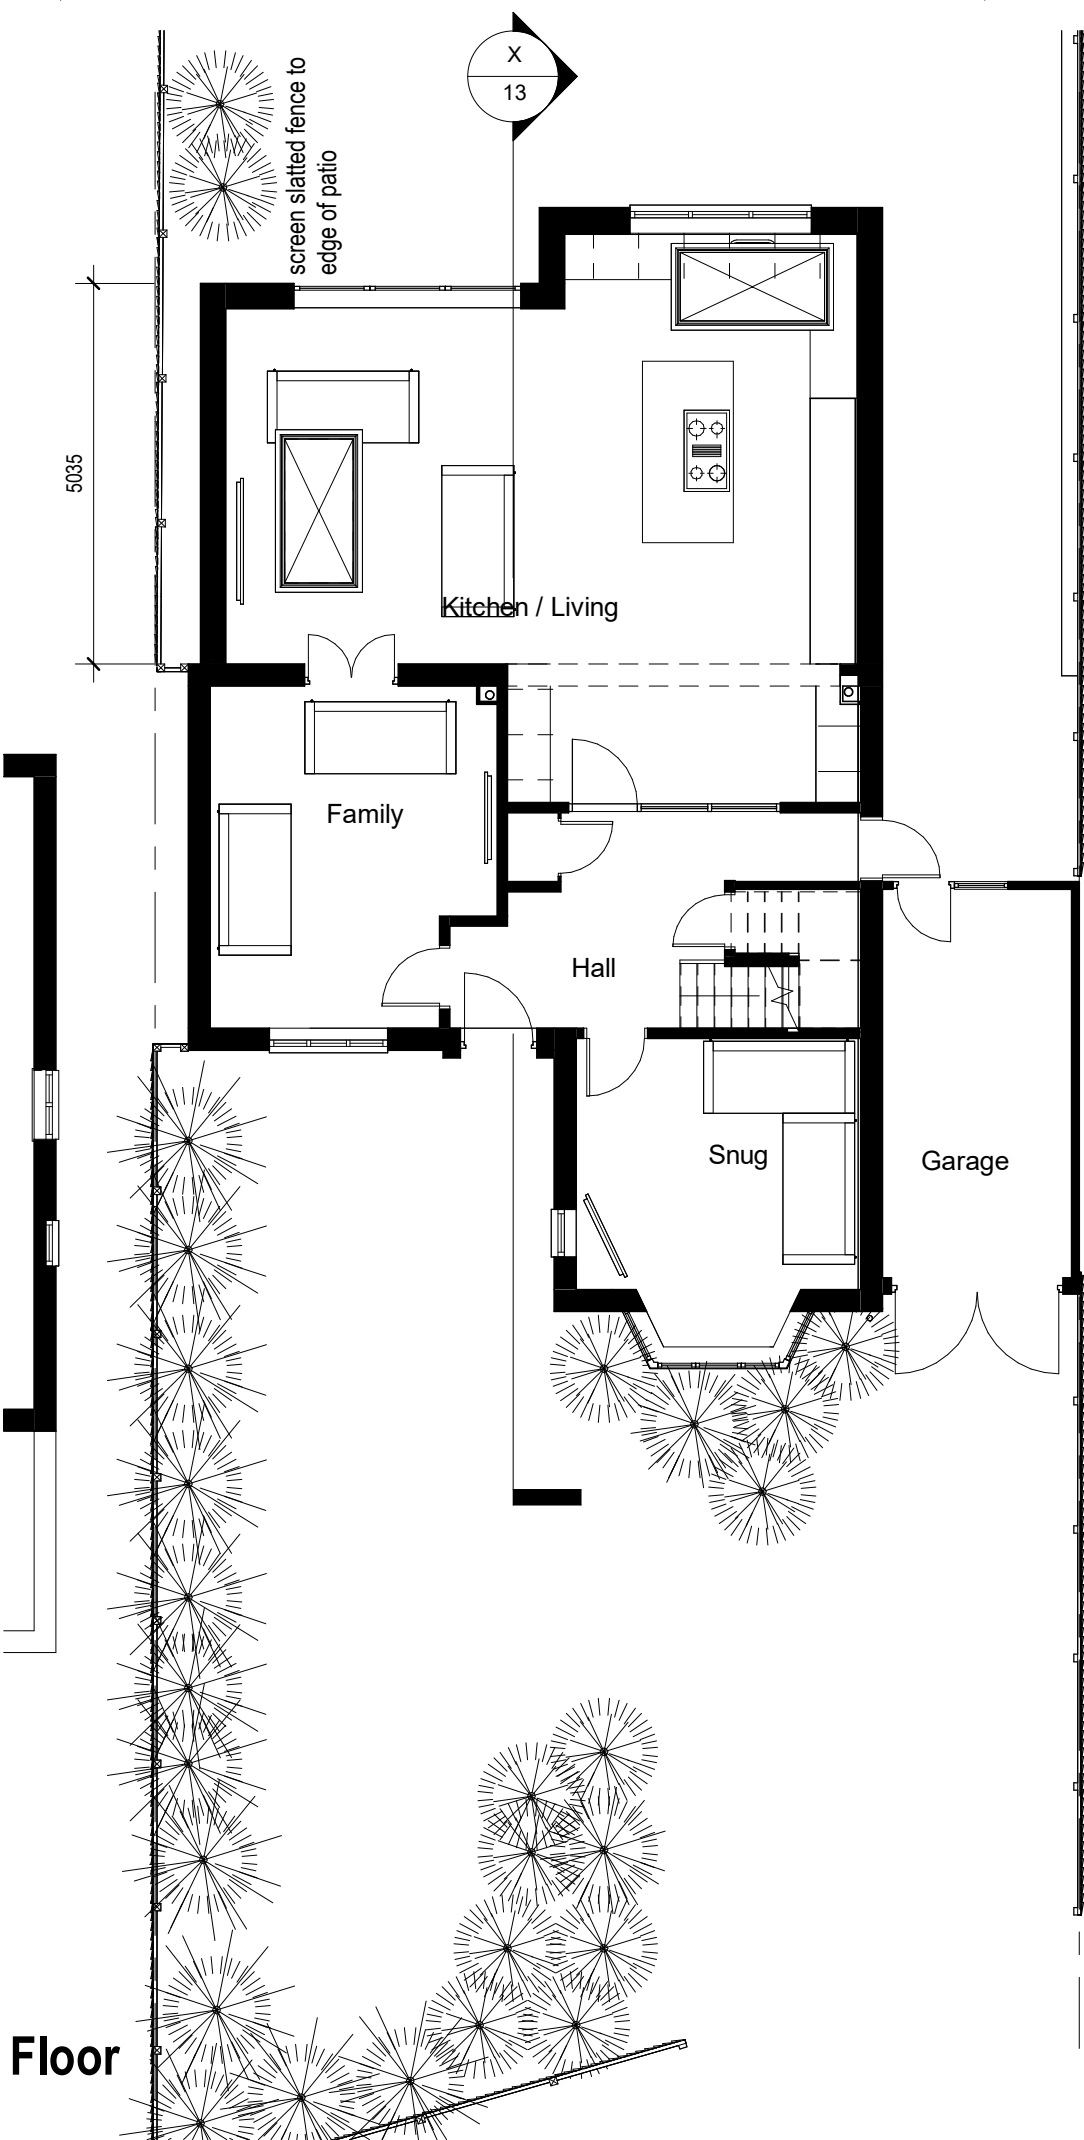

Proposed Ground Floor
1 : 100

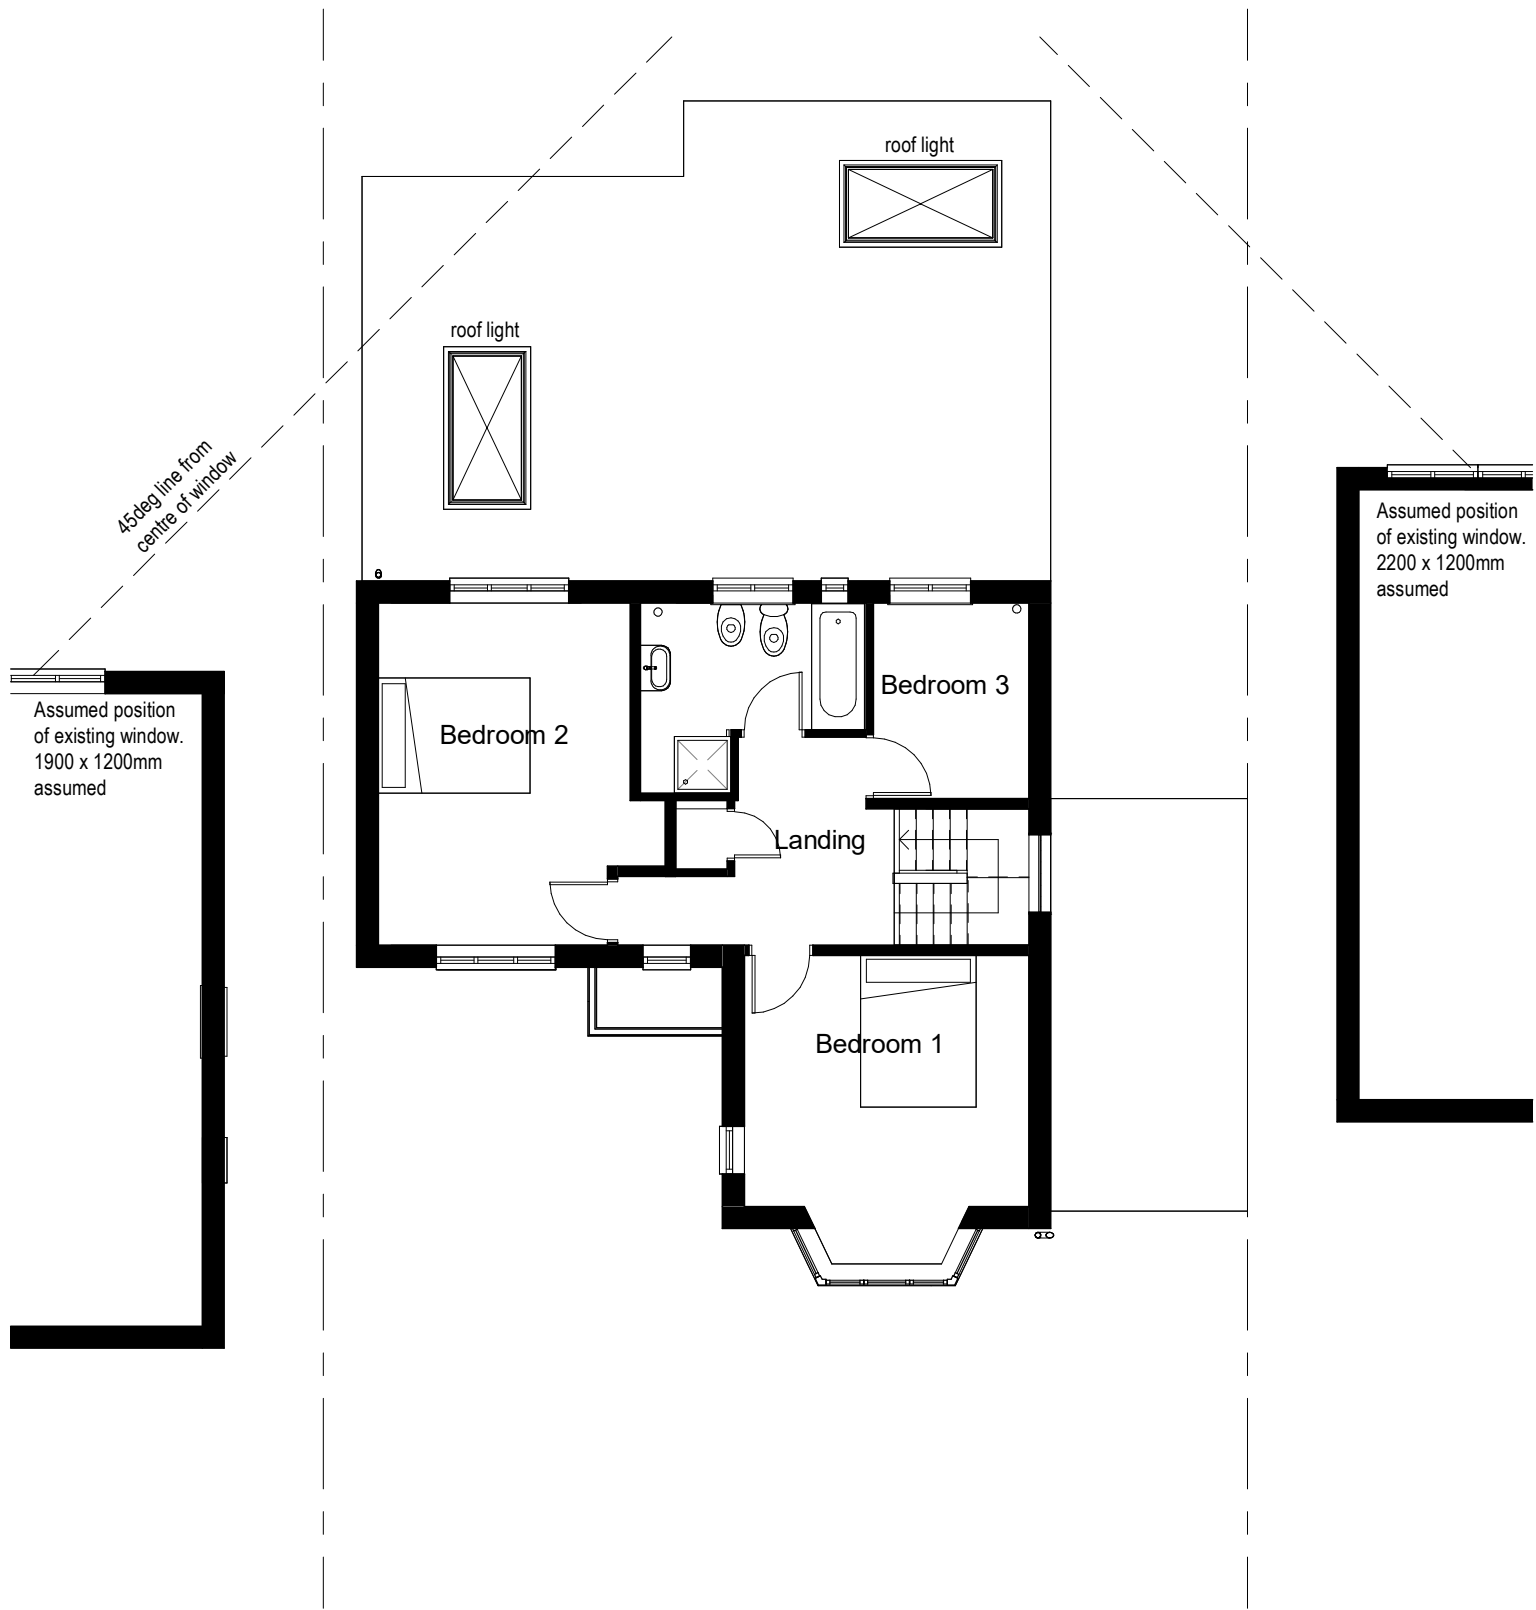

Proposed First Floor
1 : 100

 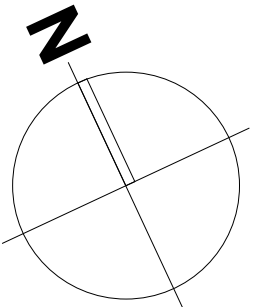

DIMENSIONS TO BE CHECKED ON SITE BEFORE ANY WORKS.
ANY QUERIES REGARDING DIMENSIONS TO BE TAKEN UP WITH
PENTANGLE DESIGN GROUP.

ALL DIMENSIONS OF EXISTING BUILDINGS TO BE VERIFIED ON SITE.

THIS DRAWING IS THE COPYRIGHT OF PENTANGLE DESIGN GROUP
AND SHALL NOT BE IN ANY WAY USED OR REPRODUCED WITHOUT
THEIR PRIOR WRITTEN CONSENT.

NOTES

MATERIALS:
Roof. Plain tiles to match existing and single ply
membrane flat roofs.

Walls. Facing brickwork to match existing and
through coloured render

Windows: Powder coated aluminium and/or
uPVC. grey

NCS APPLICATION

PENTANGLE
DESIGN GROUP

SUITE 1, 21 BANCROFT HITCHIN HERTS SG5 1JW
T:01462 431133 E:pdg@pentangledesign.co.uk

JOB TITLE
Proposed Extensions and alterations to
55 Benslow Lane, Hitchin

for -

DRAWING TITLE
Proposed Plans and Elevations

SCALE	DRAWING NUMBER	REVISION
1 : 100		
DATE Mar '26		
SHT SIZE A2		
JOB NUMBER 3957		

CHARTERED ARCHITECTS