





KEY PLAN SCALE 1:2500

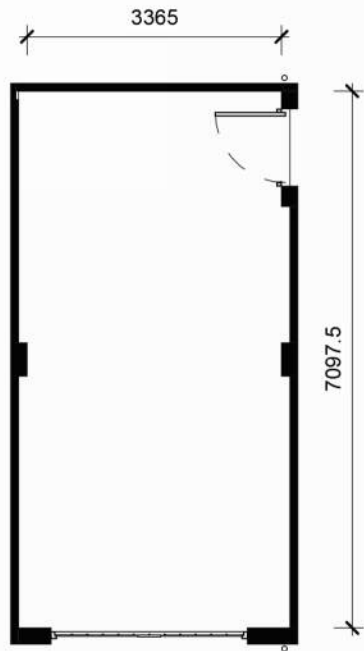


SINGLE GARAGE FLOOR PLAN

 


Garage intended for use as parking space  
Plots 8 as shown




FRONT ELEVATION

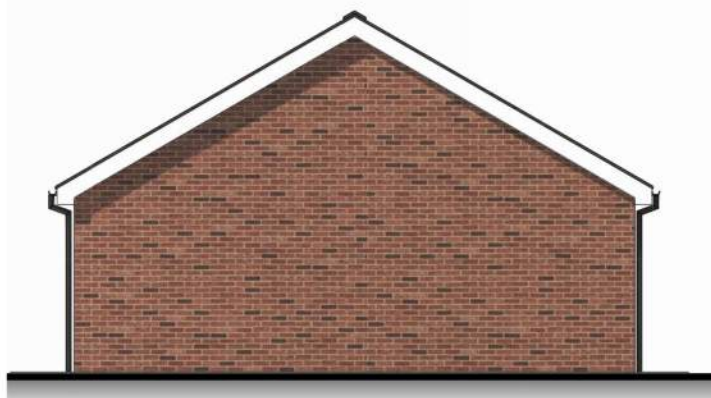

SIDE ELEVATION

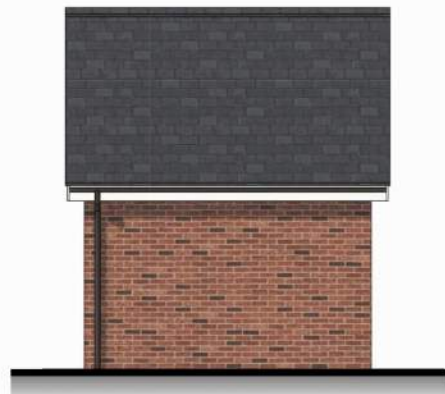

REAR ELEVATION

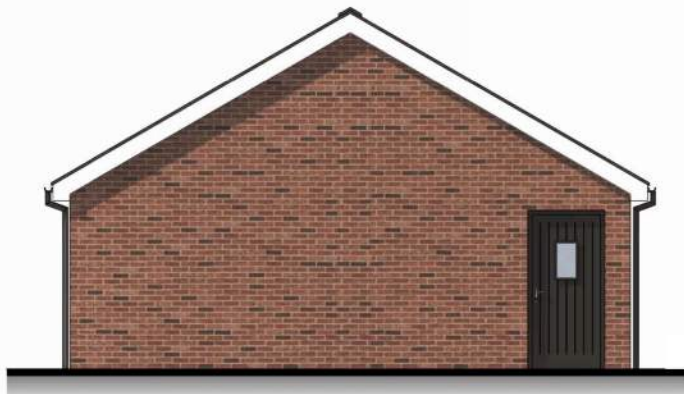

SIDE ELEVATION

| Schedule of Revisions |                                                |            |          |
|-----------------------|------------------------------------------------|------------|----------|
| Rev:                  | Description:                                   | Date:      | Initial: |
| A                     | Amendments following Planning Officer comments | 26/03/2025 | BB       |



Client:  
Hill Residential Limited  
The Courtyard, Abbey Barns,  
Ickleton, CB10 1SX

Project:  
Crow Furlong, Hitchin, Hertfordshire

Drawing:  
Single Garage S&M  
Floor Plans and Elevations  
Plot 8

Scale:  
1:100 @ A2

Date:  
March 2025

Drawn By:  
CK

Checked By:  
PD

Drawing No:  
181-PS-1-220-A

Revision:  
A