

01992 937062 | STUDIO@G2.CO.UK | G2.CO.UK

P007

PROPOSED FIRST FLOOR PLAN

DATE	CURRENT REVISION
02.04.2025	REVISION A

1 PARK FARM

PROJECT NUMBER	1596
PROJECT STATUS	FOR PLANNING
PROJECT ADDRESS	1 PARK FARM, NUTHAMPSTEAD SG8 8LT

ALL DIMENSIONS AND MEASUREMENTS PRESENTED
ARE APPROXIMATE AND SHOULD BE VERIFIED ON-
SITE PRIOR TO CONSTRUCTION.

VARIATIONS MAY EXIST DUE TO SITE CONDITIONS,
ADJUSTMENTS, OR OTHER UNFORESEEN FACTORS.

CONTRACTORS SHOULD PROMPTLY REPORT ANY DISCREPANCIES, DEFECTS, OR ISSUES ENCOUNTERED DURING CONSTRUCTION TO G2 ARCHITECTURE LIMITED. IF YOU HAVE ANY QUESTIONS, PLEASE DO NOT HESITATE TO CONTACT US ON 07449 626262.

THE CONTRACTOR IS RESPONSIBLE FOR
INTERPRETING AND EXECUTING THE DRAWINGS
ACCURATELY AND ACCORDING TO BEST PRACTICES.

THESE DRAWINGS ARE PROTECTED BY COPYRIGHT AND ARE PROVIDED FOR THE SOLE PURPOSE OF THE CURRENT PROJECT. THEY ARE NOT TO BE COPIED, TRACED, OR USED FOR ANY FUTURE WORK WITHOUT PRIOR WRITTEN CONSENT FROM G2 ARCHITECTURE LIMITED.

© G2 ARCHITECTURE LIMITED 2025.
ALL RIGHTS RESERVED.

DRAWN BY	CHECKED BY
AD	GD

SCALE	PAPER SIZE
1 : 50	A2

PROPOSED ROOFLIGHT. SIZE TO MATCH EXISTING.

POTENTIAL FOR LOW LEVEL EAVES STORAGE CUPBOARDS.

EXISTING ROOFLIGHT.

PROPOSED ROOFLIGHT. SIZE TO MATCH EXISTING.

EXISTING CHIMNEY STACK.

FIRST FLOOR


— ALL ROOM AREAS TAKEN FROM 1500mm CEILING HEIGHT AND ABOVE.

— PROPOSED ROOFLIGHT ABOVE SHOWN DASHED. GLAZING TO BE OBSCURED.

— NEW STAIRCASE INTO CONVERTED LOFT SPACE

— PROPOSED ROOFLIGHT ABOVE SHOWN DASHED. SIZE TO MATCH EXISTING.

— ACCESS HATCH INTO LOFT STORAGE SPACE.

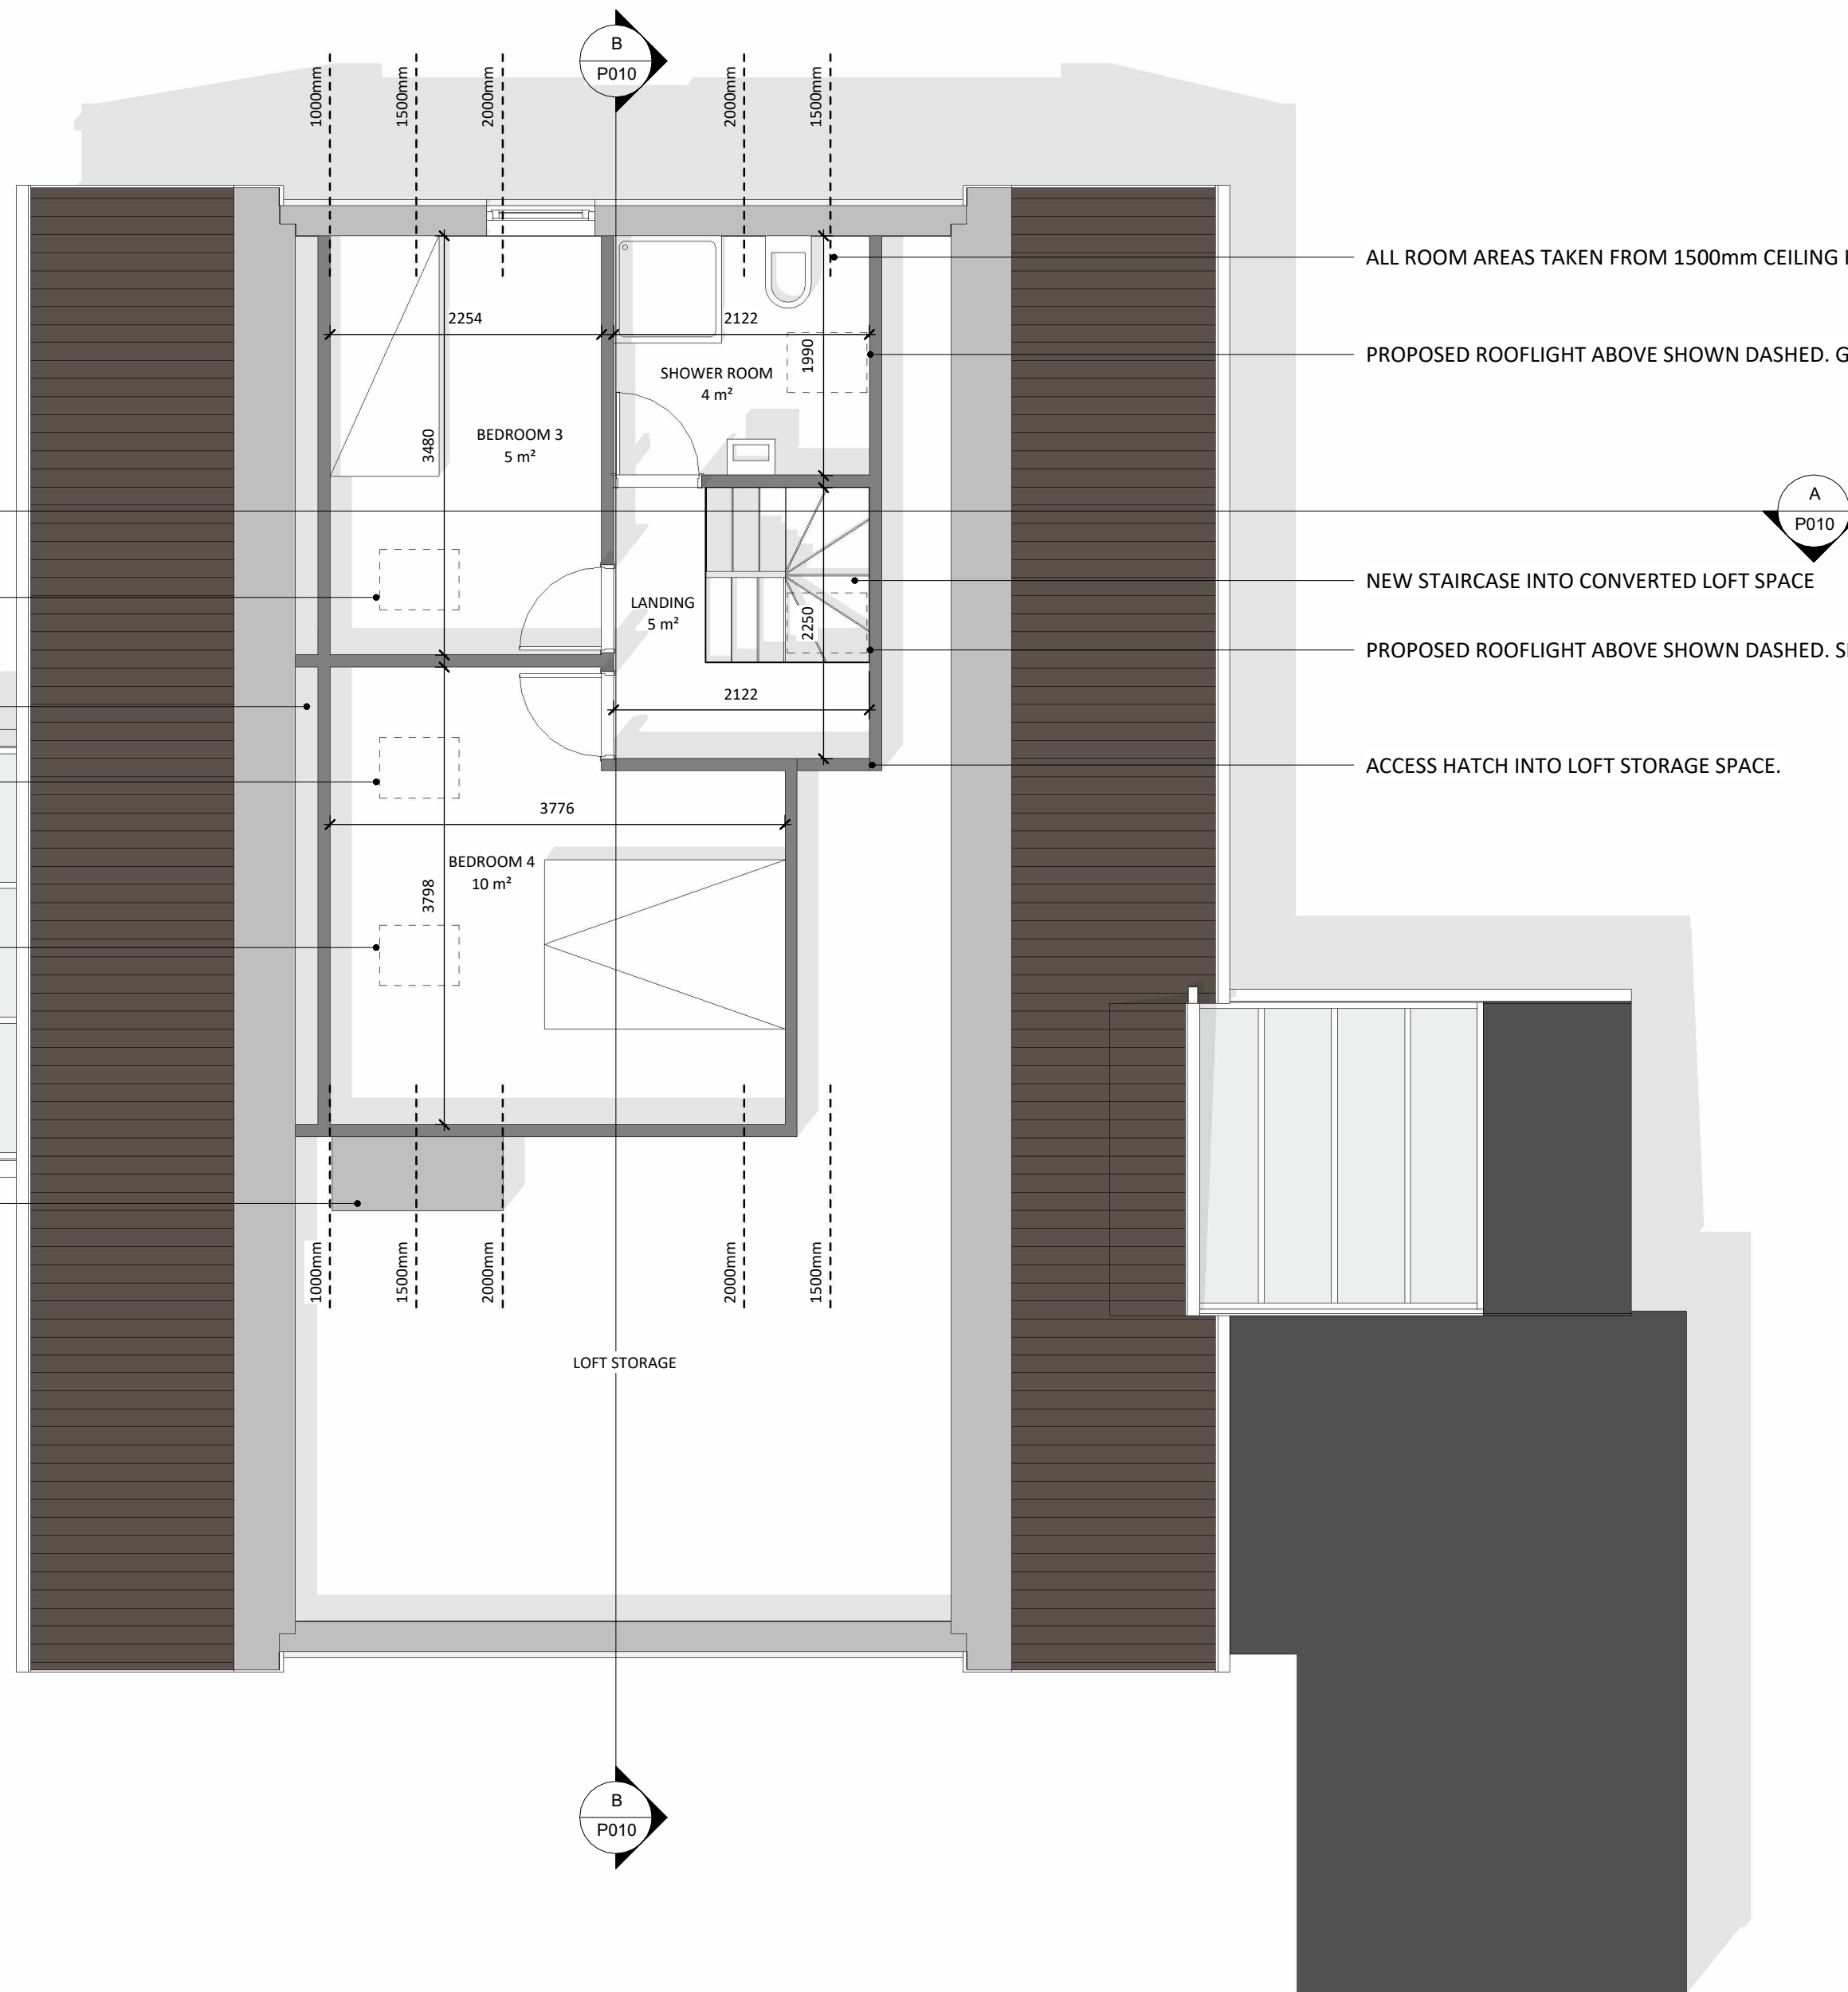

A diagram of a bridge deck represented as a horizontal bar. The bar is divided into four equal segments by three vertical lines. The first segment on the left is shaded black, and the other three segments are white. Below the first segment is the label '1m'. Below the entire bar is the label '5m'. To the left of the bar is the label '1:50'.