




METRIC SCALE BAR

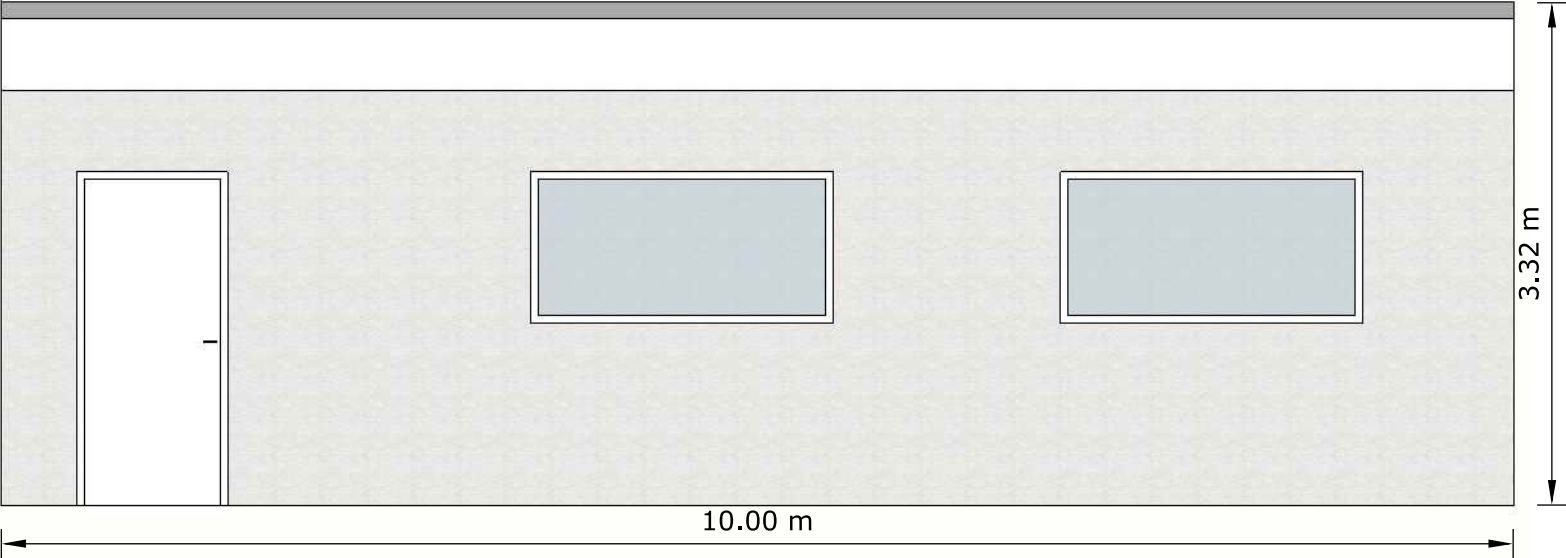


A
1 Existing and Proposed East Elevation
Scale 1:50

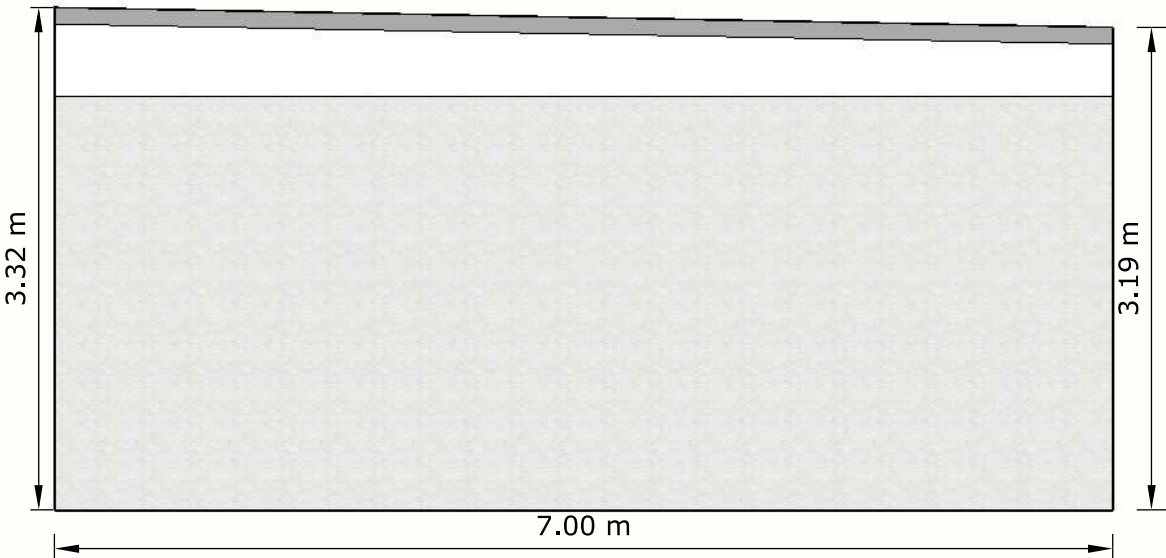

A
2 Existing and Proposed North Elevation
Scale 1:50

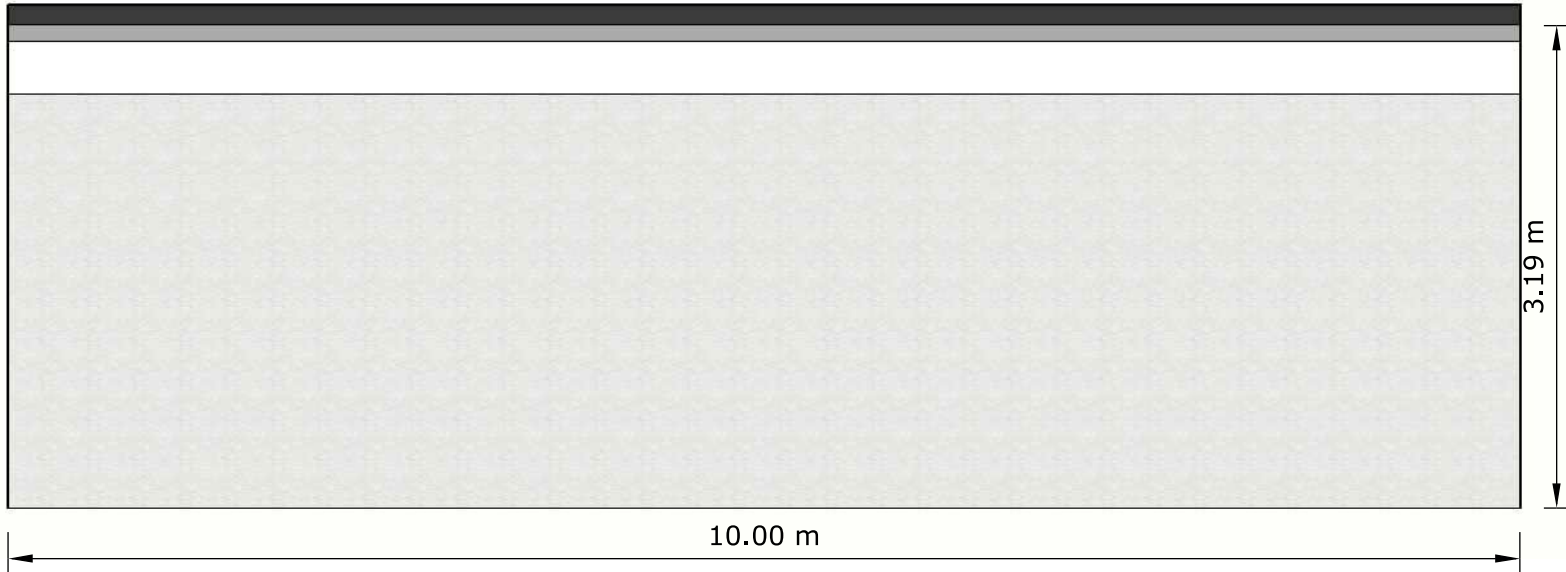

A
3 Existing and Proposed West Elevation
Scale 1:50

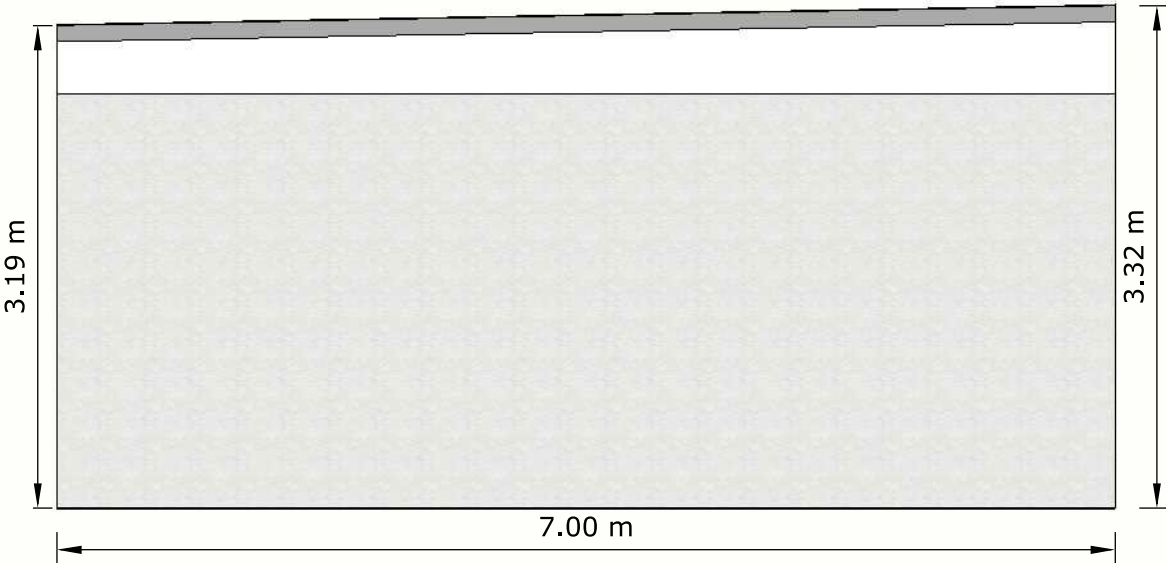

A
4 Existing and Proposed South Elevation
Scale 1:50

Notes: Roofing: Fibre glass 450g/m2 with grey topcoat fitted on B230 raised trim and A170 drip trim with black PVCu guttering. External Wall Render: 4:1 mix finished in light blue. Joinery: Black GRP composite door.	Site: Outbuilding 15 Elmtree Avenue Cockernhoe Hertfordshire LU2 8QA	Applicant: Roland De Souza
		Drawing Title: Existing and Proposed Elevation
		Date: 20/03/2024