



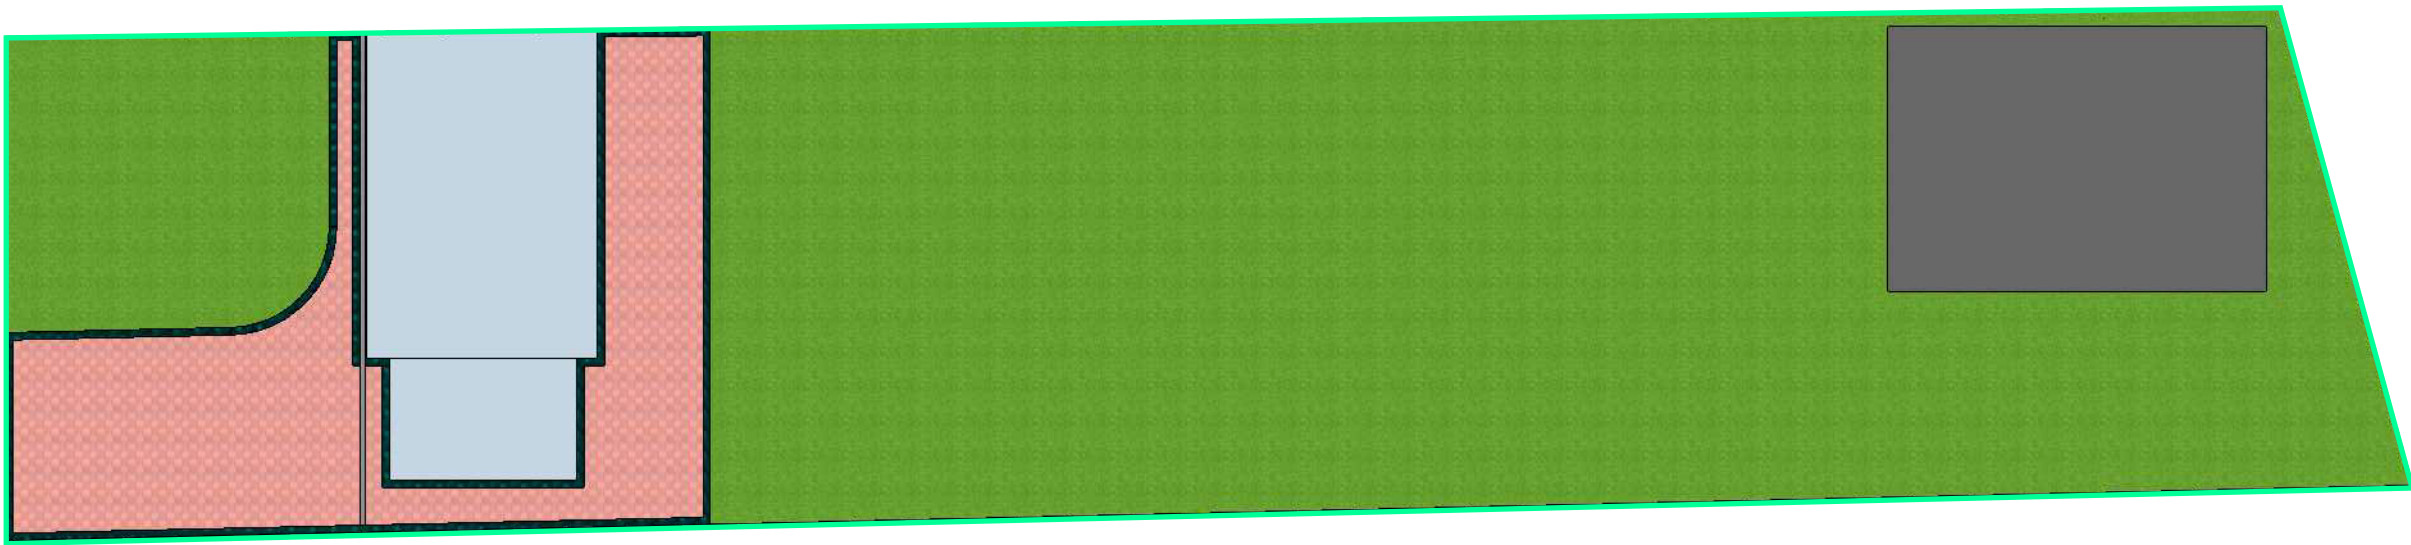

**B
1** Existing Site Plan

Scale 1:200

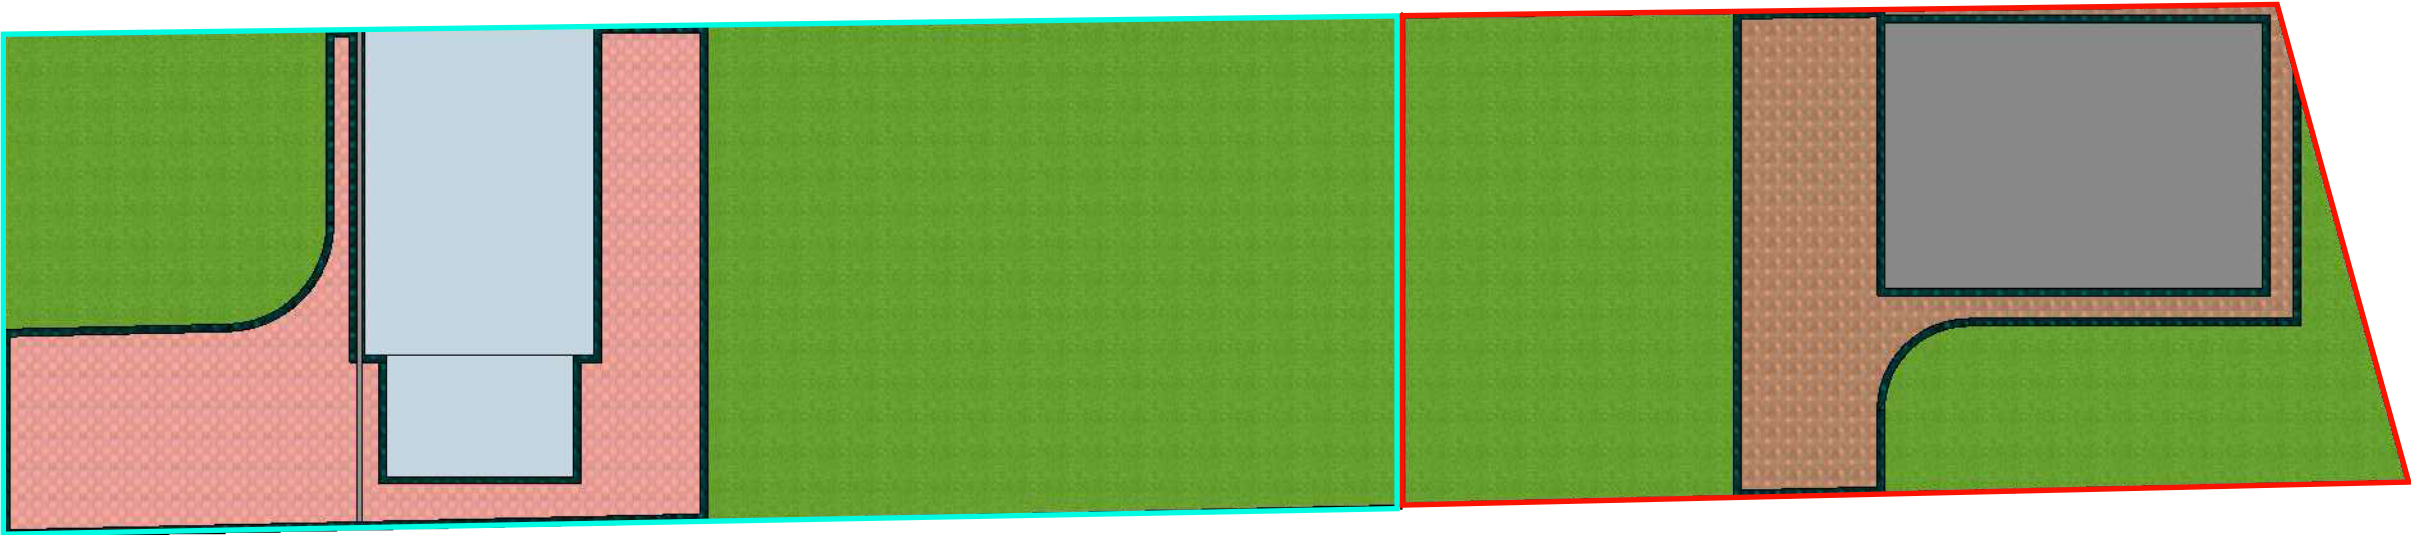

**B
2** Proposed Site Plan

Scale 1:200

Notes The existing site plan displays the boundary with a blue line, while the proposed site plan illustrates the boundary of 15 Elmtree Avenue in blue and the new dwelling in red.	Site: Outbuilding 15 Elmtree Avenue Cockernhoe Hertfordshire LU2 8QA	Applicant: Roland De Souza
		Drawing Title: Existing and Proposed Site Plan
		Date: 20/03/2024