






REAR ELEVATION

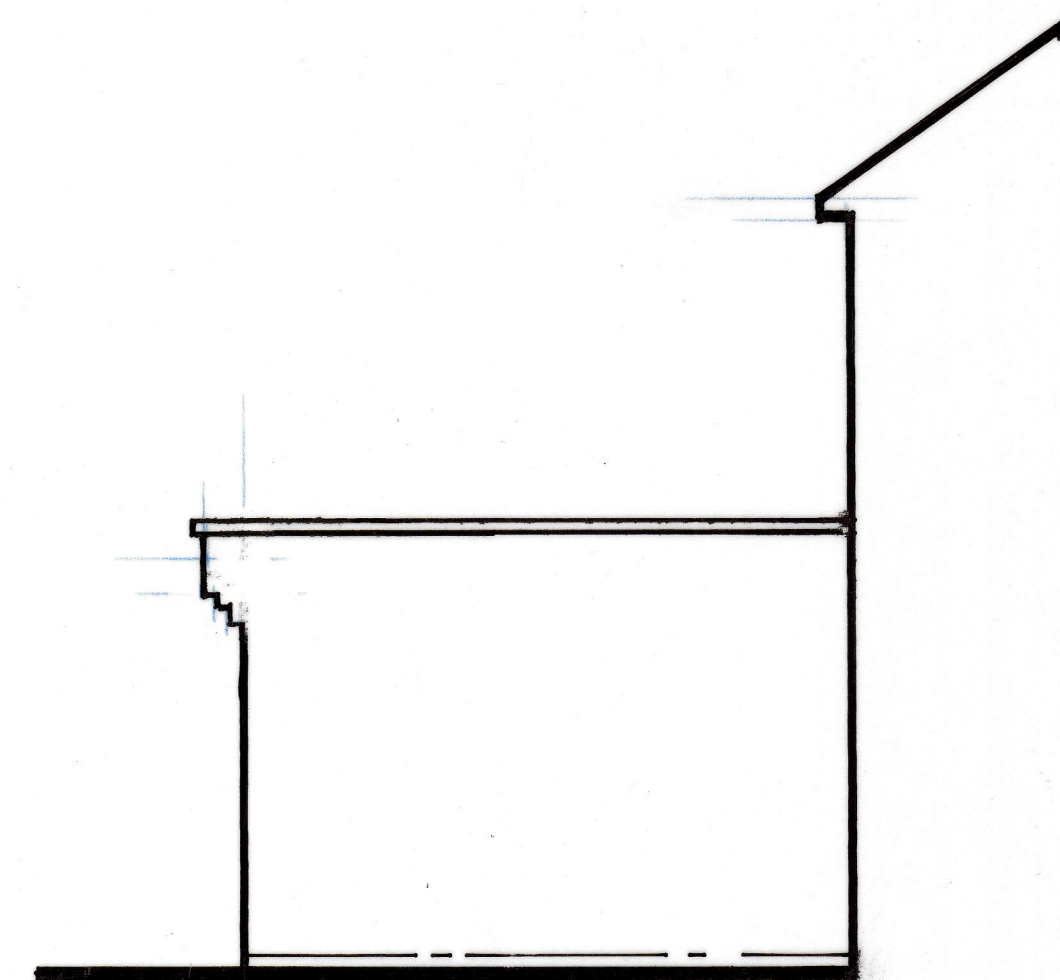

SIDE ELEVATION

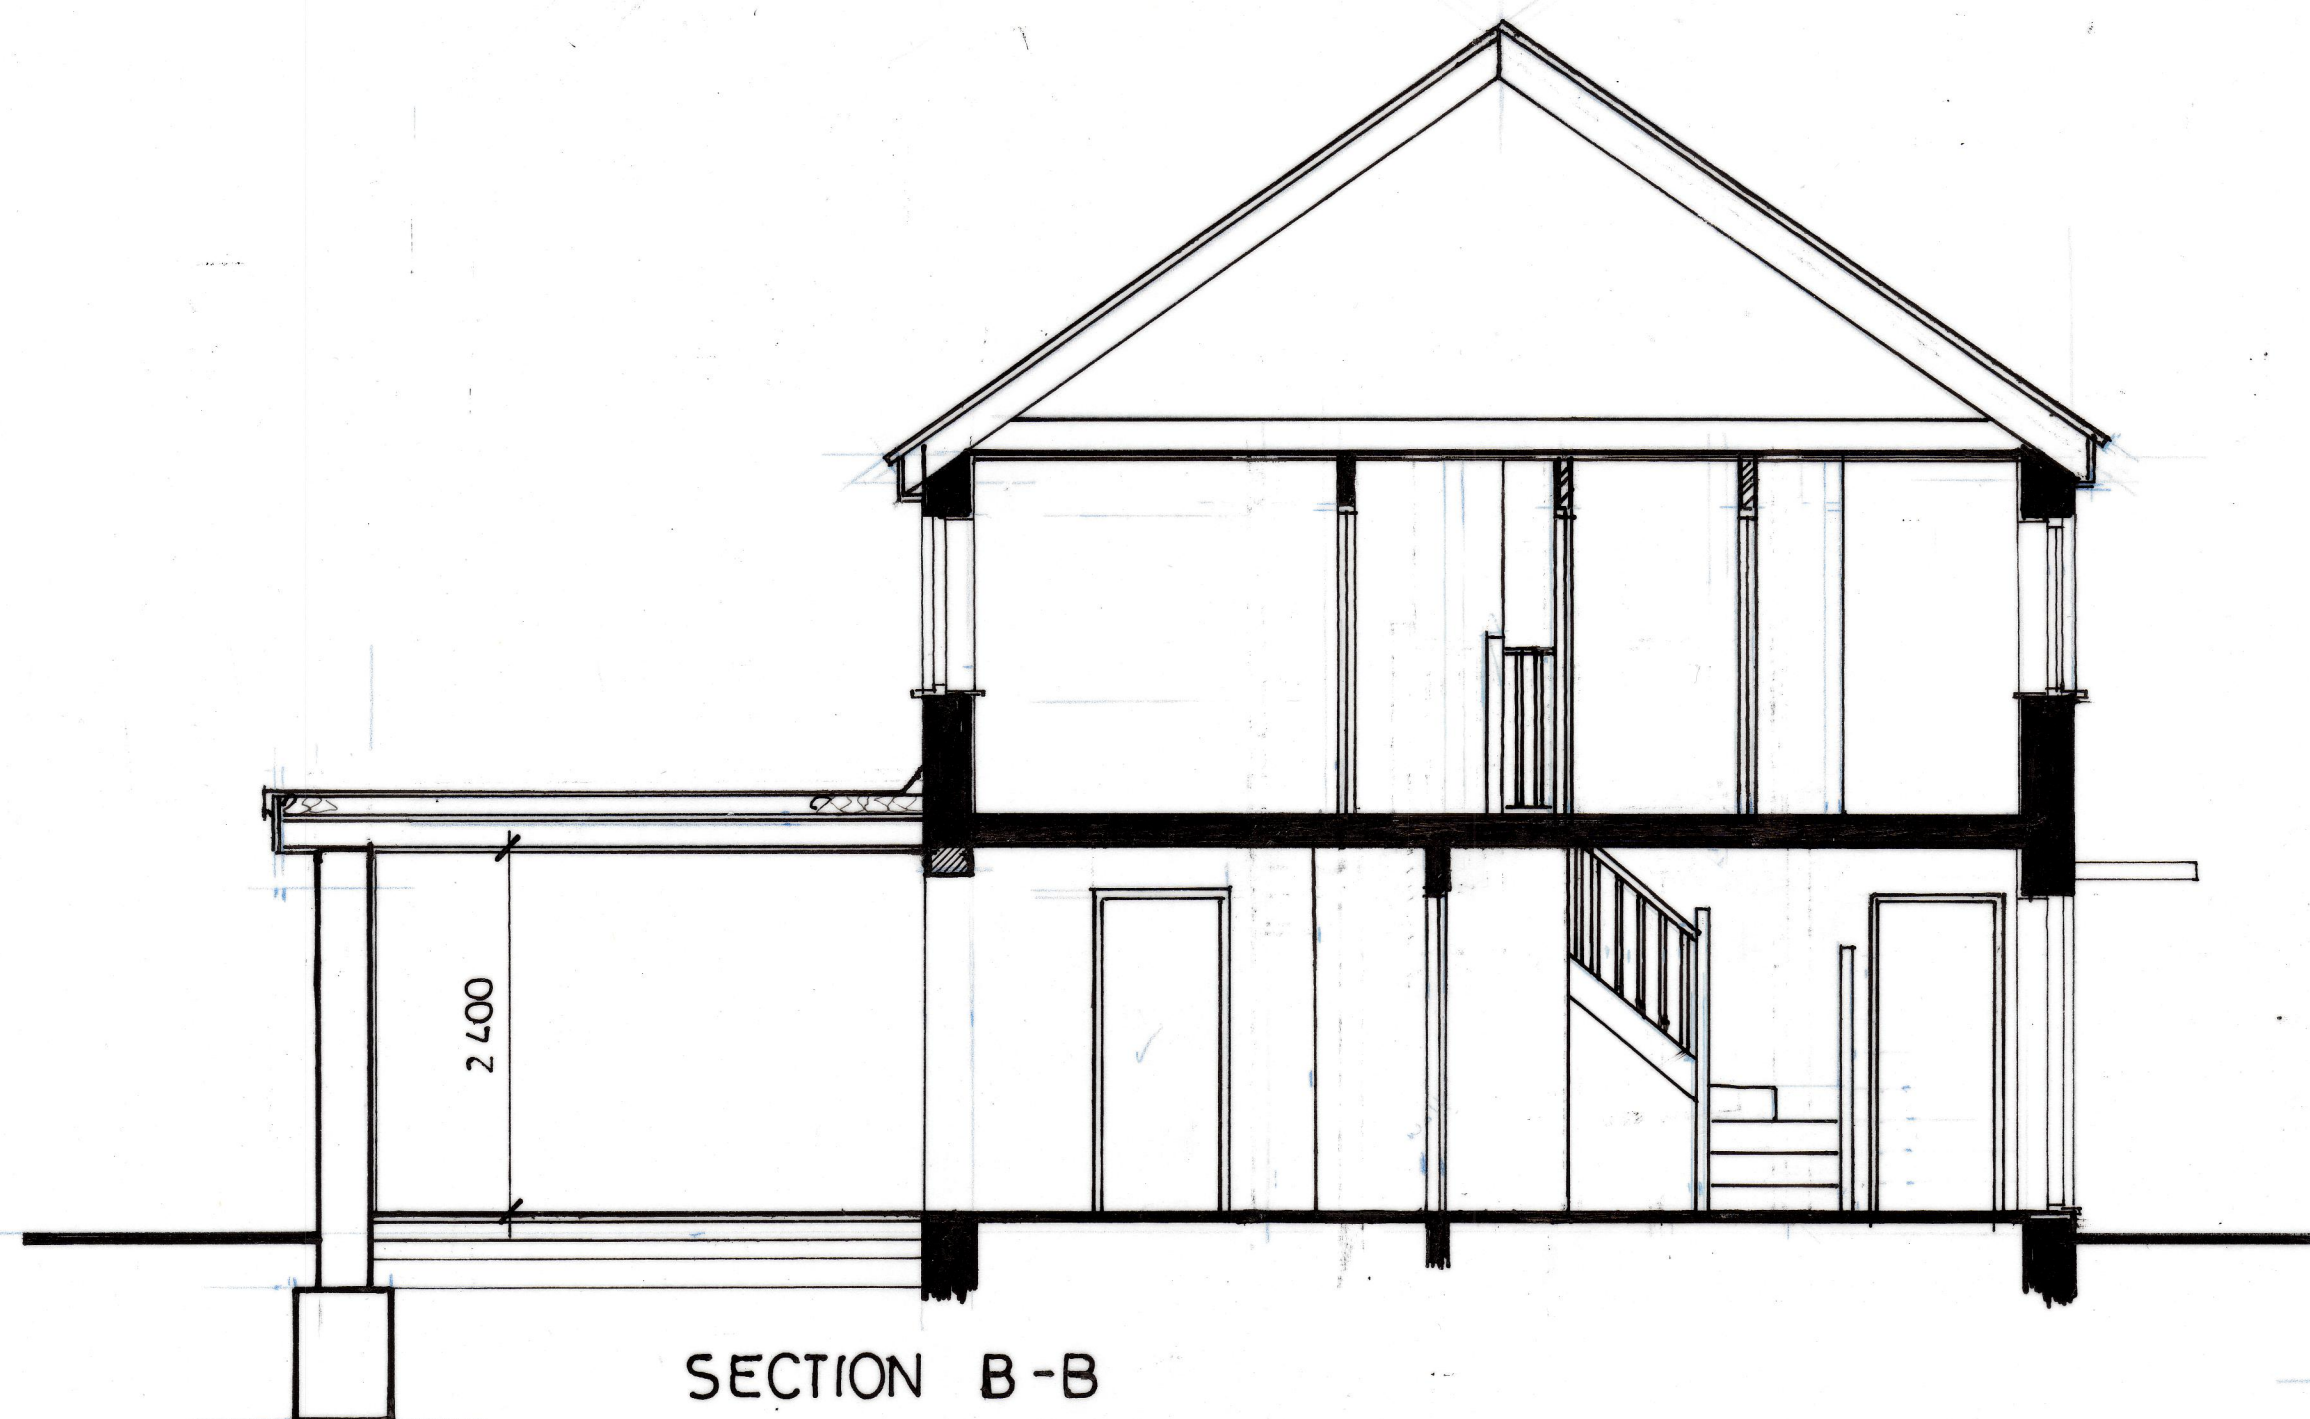

SECTION B-B

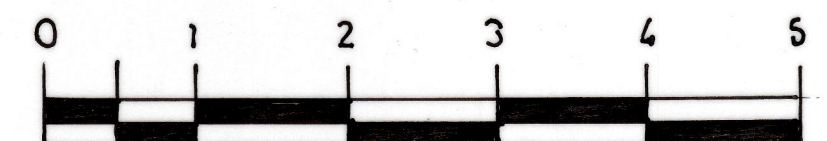

Ian Hale Planning and Design Limited 2 Peartree Close Shefford Bedfordshire SG17 5JG tel - 01462 851774 - 07818078668	Site 2 Wilshire Crescent Hitchin SG4 0PL		Scale 1:50 @A2
	Drawing Rear and Side Extensions Proposed Elevations and Section		Date Jan-26
	Drawing No. IHL/26/WCH/08		Rev 1/1/26 C