




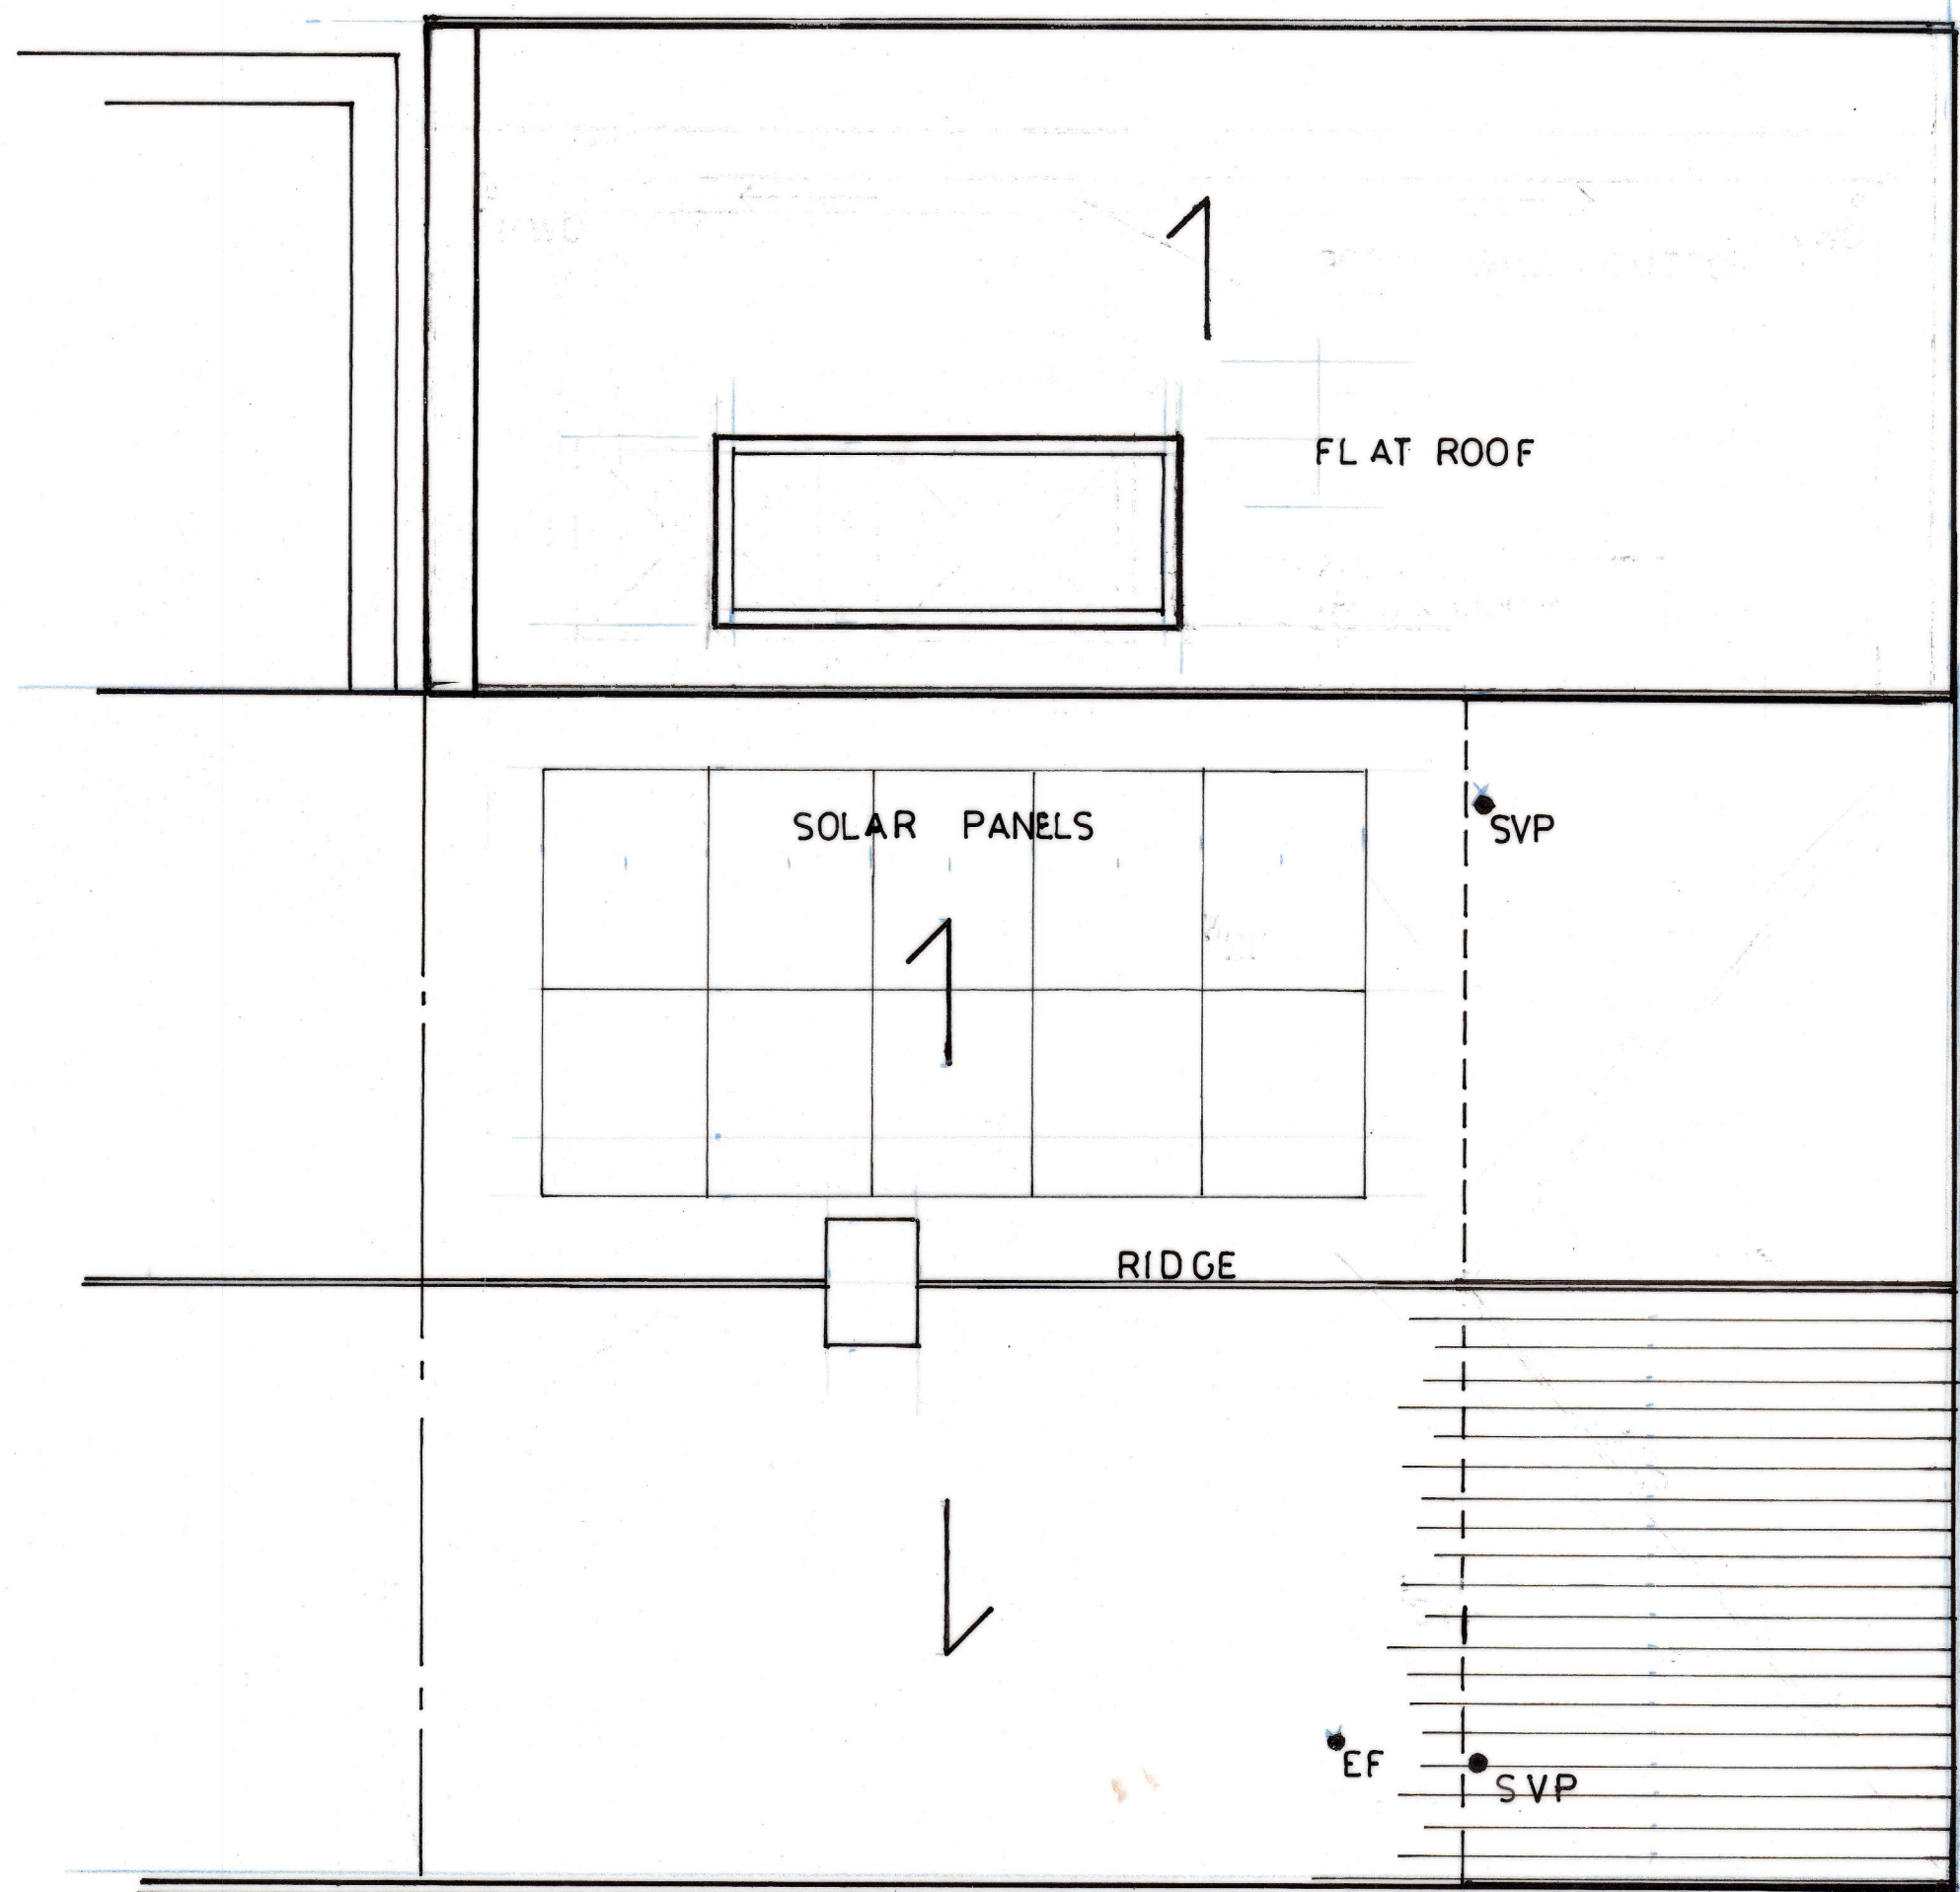

ROOF PLAN

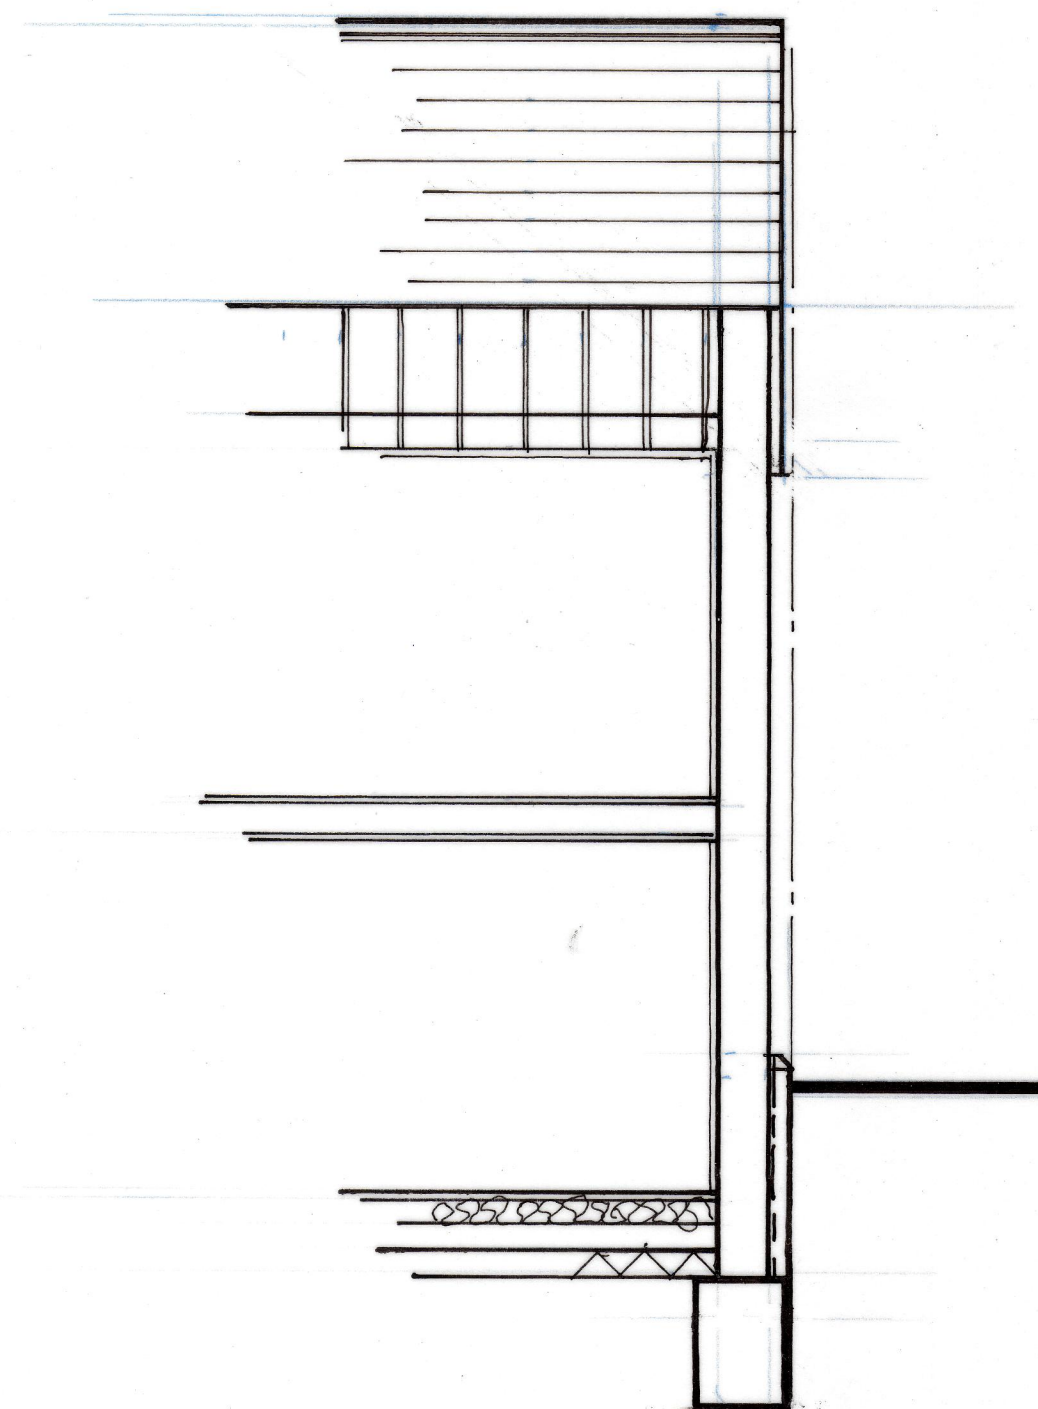

SECTION A- A

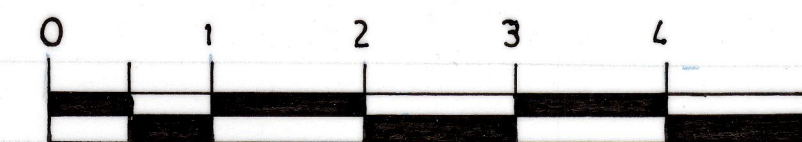

Ian Hale Planning and Design Limited 2 Peartree Close Shefford Bedfordshire SG17 5JG tel - 01462 851774 - 07818078668	Site 2 Wilshire Crescent Hitchin SG4 0PL		Scale 1:50 @A2
	Drawing Rear and Side Extensions Proposed Roof Plan and Section		Date Jan-26
	Drawing No. IHL/26/WCH/06		Rev 1/1 C