


CDM Regulations 2015
Denotes a significant hazard or difficult management procedure . Please refer to drawing notes for potential hazards. Main contractor to plan for mitigation measures in response to hazards.
CDM Regulations require that **all** projects are to:
· **Have workers to be competent and are suitably skilled for the work they carry out;**
· **Contractors to provide appropriate supervision, instruction and information to all on site workers to provide a safe working environment;**
· **Have a written construction phase plan.**

Worcester Lloyd are appointed as 'Designer' only, unless a written appointment has been completed for the formal appointment as 'Principal Designer'



Front Elevation as Existing
1 : 50

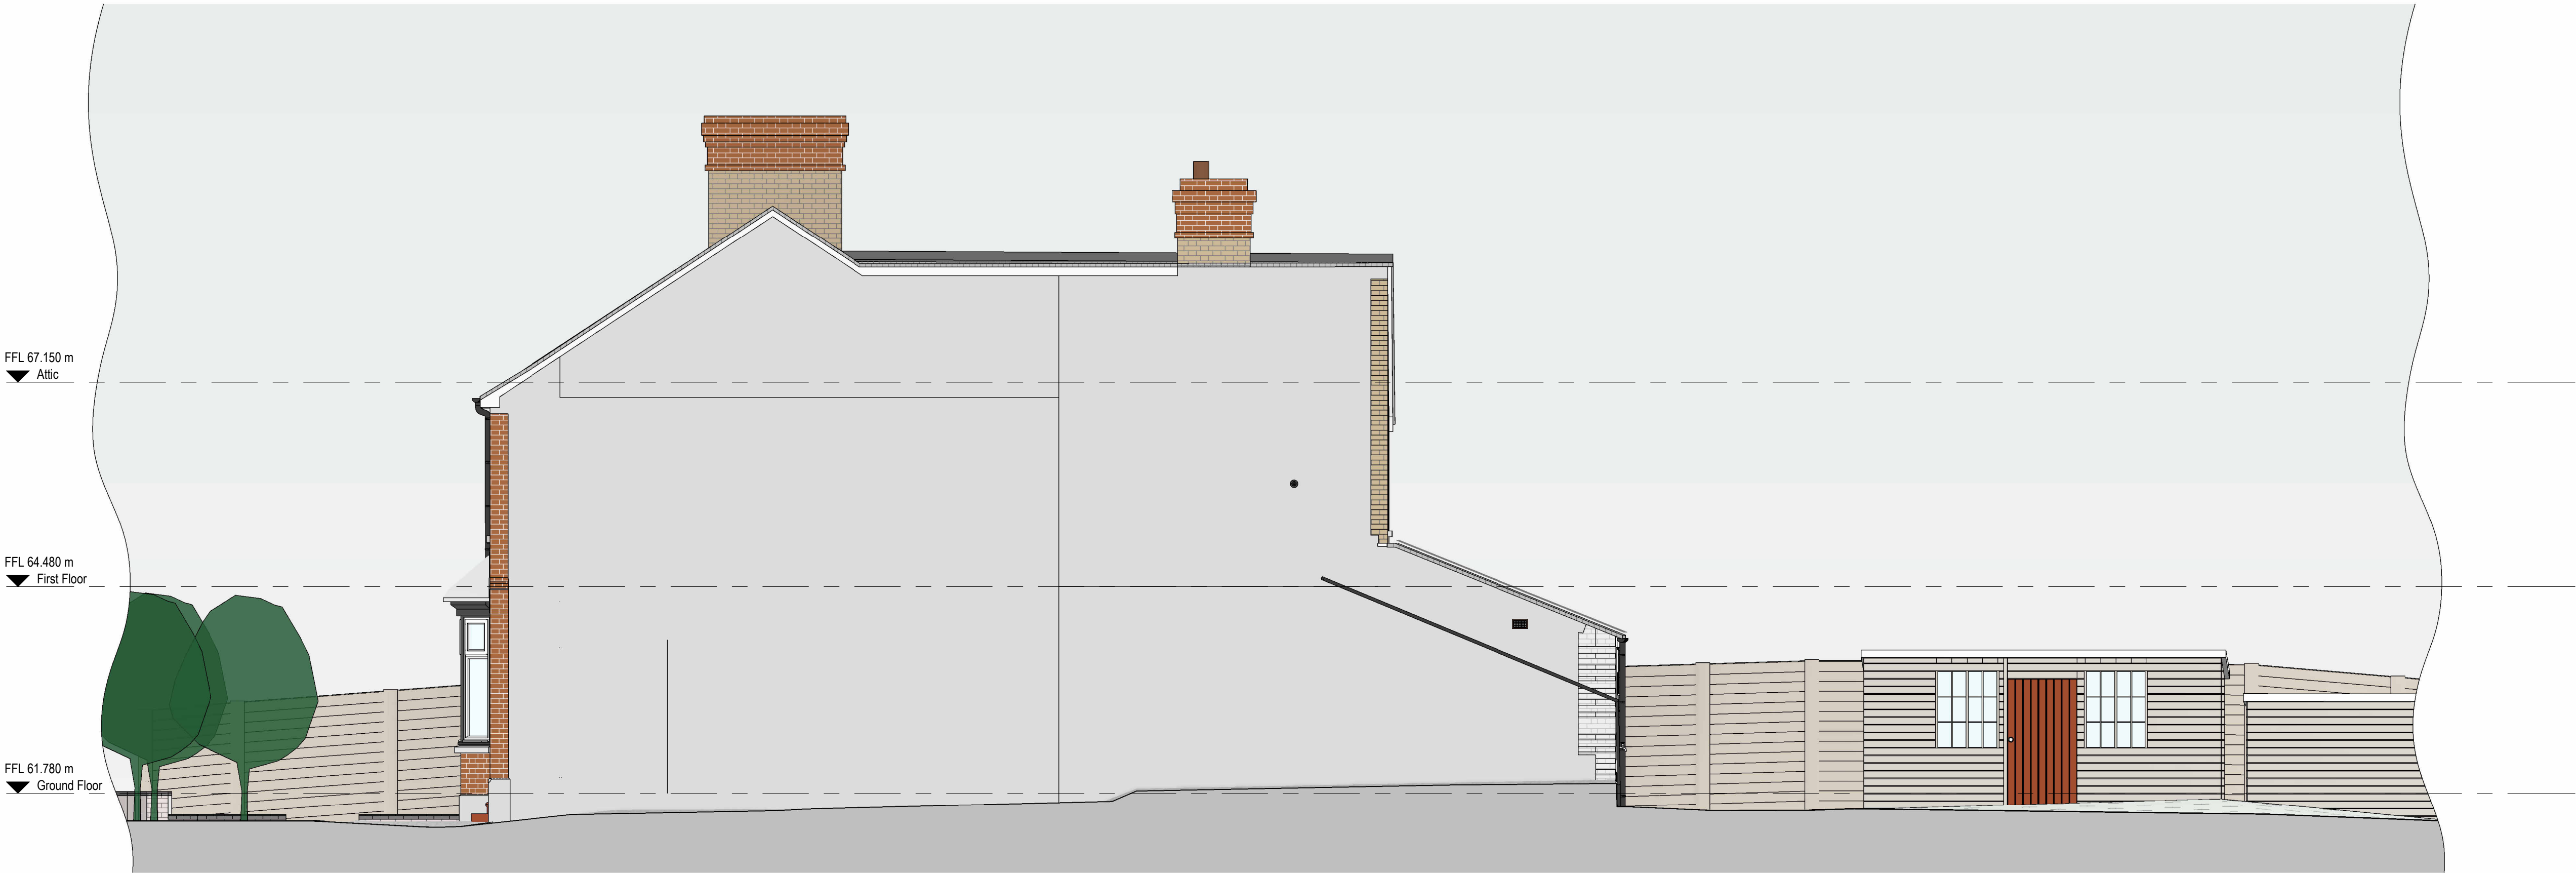

Side Elevation as Existing
1 : 50



REV	DATE	DESCRIPTION	DRAW	CHK



WORCESTER LLOYD
ARCHITECTS & ENGINEERS

Derby Office: 01332 498 770
Hitchin Office: 01462 226 308
www.worcesterlloyd.co.uk

RIBA 
Chartered Practice

Project / Client:
56 Ickleford Road, Hitchin

Drawing Title:
Elevations as Existing -
Sheet 1 of 2

Scale: 1 : 50	Size: A1 Drawn By: BD	Date: 20.01.25 Checked By: MW	Status: Existing
------------------	--------------------------------	--	---------------------

Drawing No: 171 2025 003	Revision:
-----------------------------	-----------