




Ground Floor Plan as Existing

1 : 50

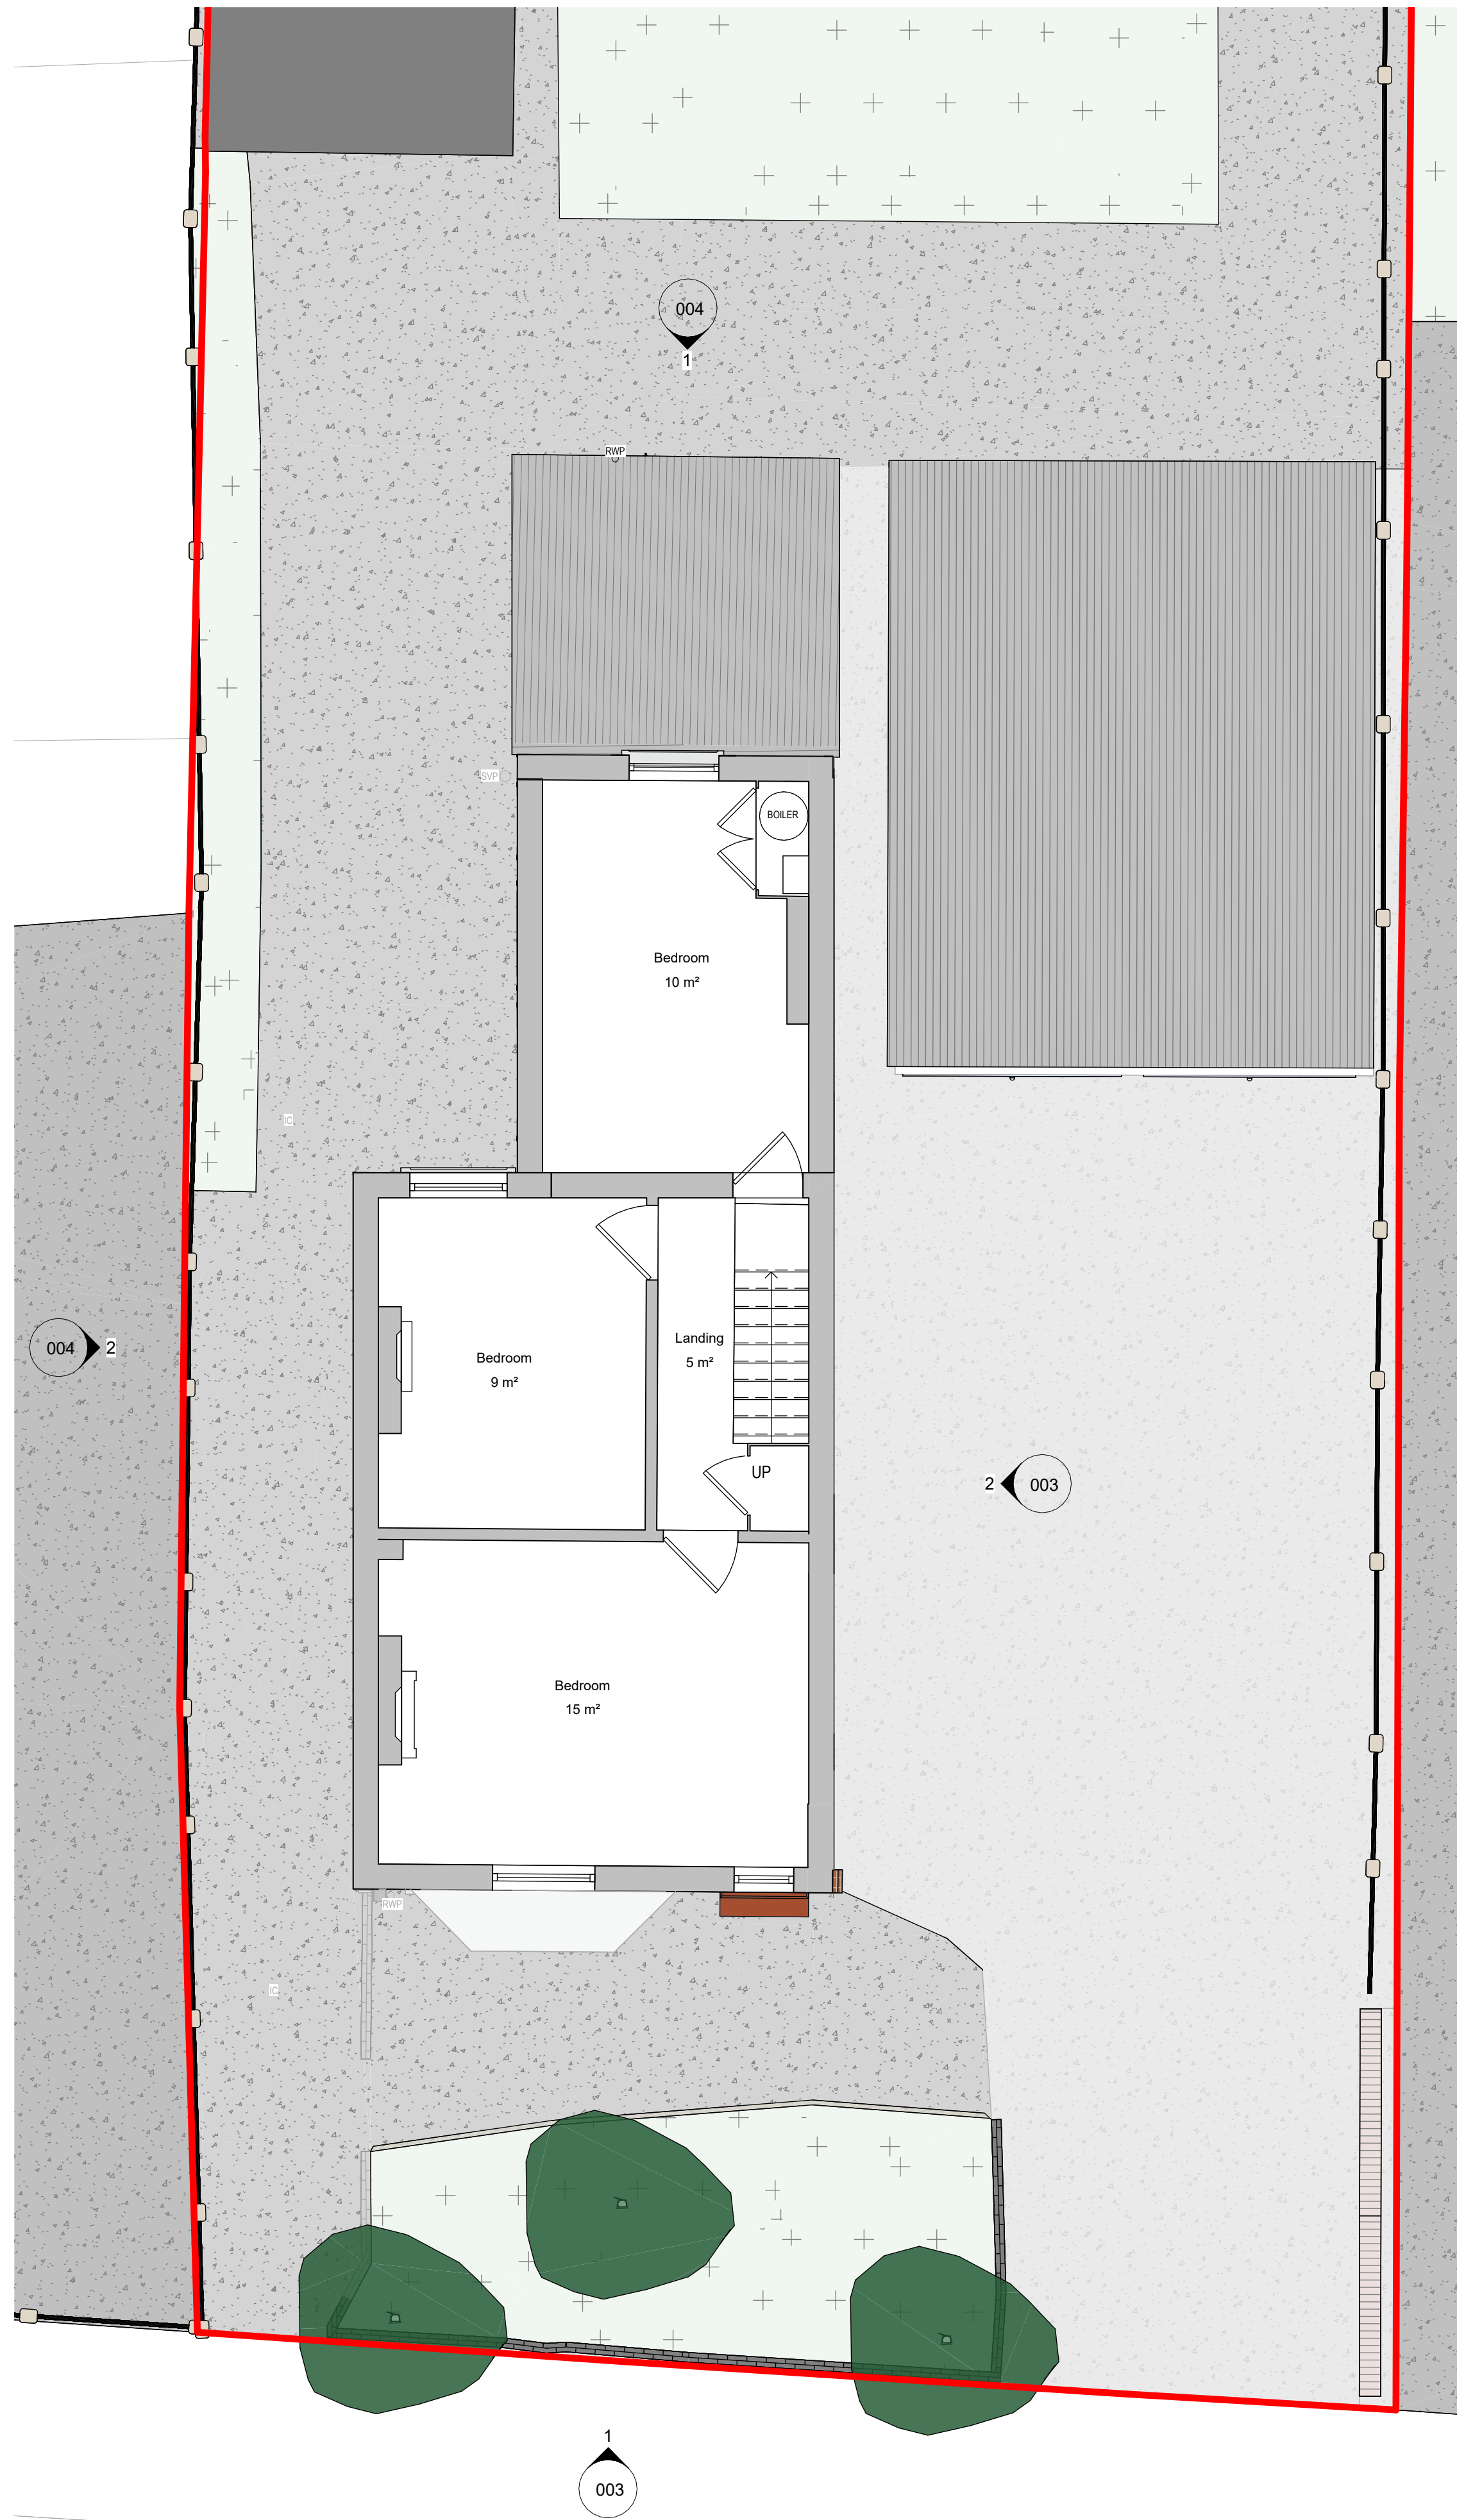

First Floor Plan as Existing

1 : 50

Copyright retained in accordance with the copyright, design, and patents act 1988.

DO NOT SCALE OFF DRAWINGS UNLESS FOR PLANNING PURPOSES
Dimensions to be checked on site.

CDM Regulations 2015

Denotes a significant hazard or difficult management procedure. Please refer to drawing notes for potential hazards. Main contractor to plan for mitigation measures in response to hazards.

- CDM Regulations require that all projects are to:
- Have workers to be competent and are suitably skilled for the work they carry out;
 - Contractors to provide appropriate supervision, instruction and information to all on site workers to provide a safe working environment;
 - Have a written construction phase plan.

Worcester Lloyd are appointed as 'Designer' only, unless a written appointment has been completed for the formal appointment as 'Principal Designer'

REV	DATE	DESCRIPTION	DRAW	CHK



WORCESTER LLOYD
ARCHITECTS & ENGINEERS

Derby Office: 01332 498 770

Hitchin Office: 01462 226 308

www.worcesterlloyd.co.uk

RIBA 

Chartered Practice

Project / Client:

56 Ickleford Road, Hitchin

Drawing Title:

Floor Plans as Existing

Scale: 1 : 50	Size: A1 Drawn By: BD	Date: 20.01.25 Checked By: MW	Status: Existing
------------------	--------------------------------	--	---------------------

Drawing No: 171 2025 002	Revision:
-----------------------------	-----------