


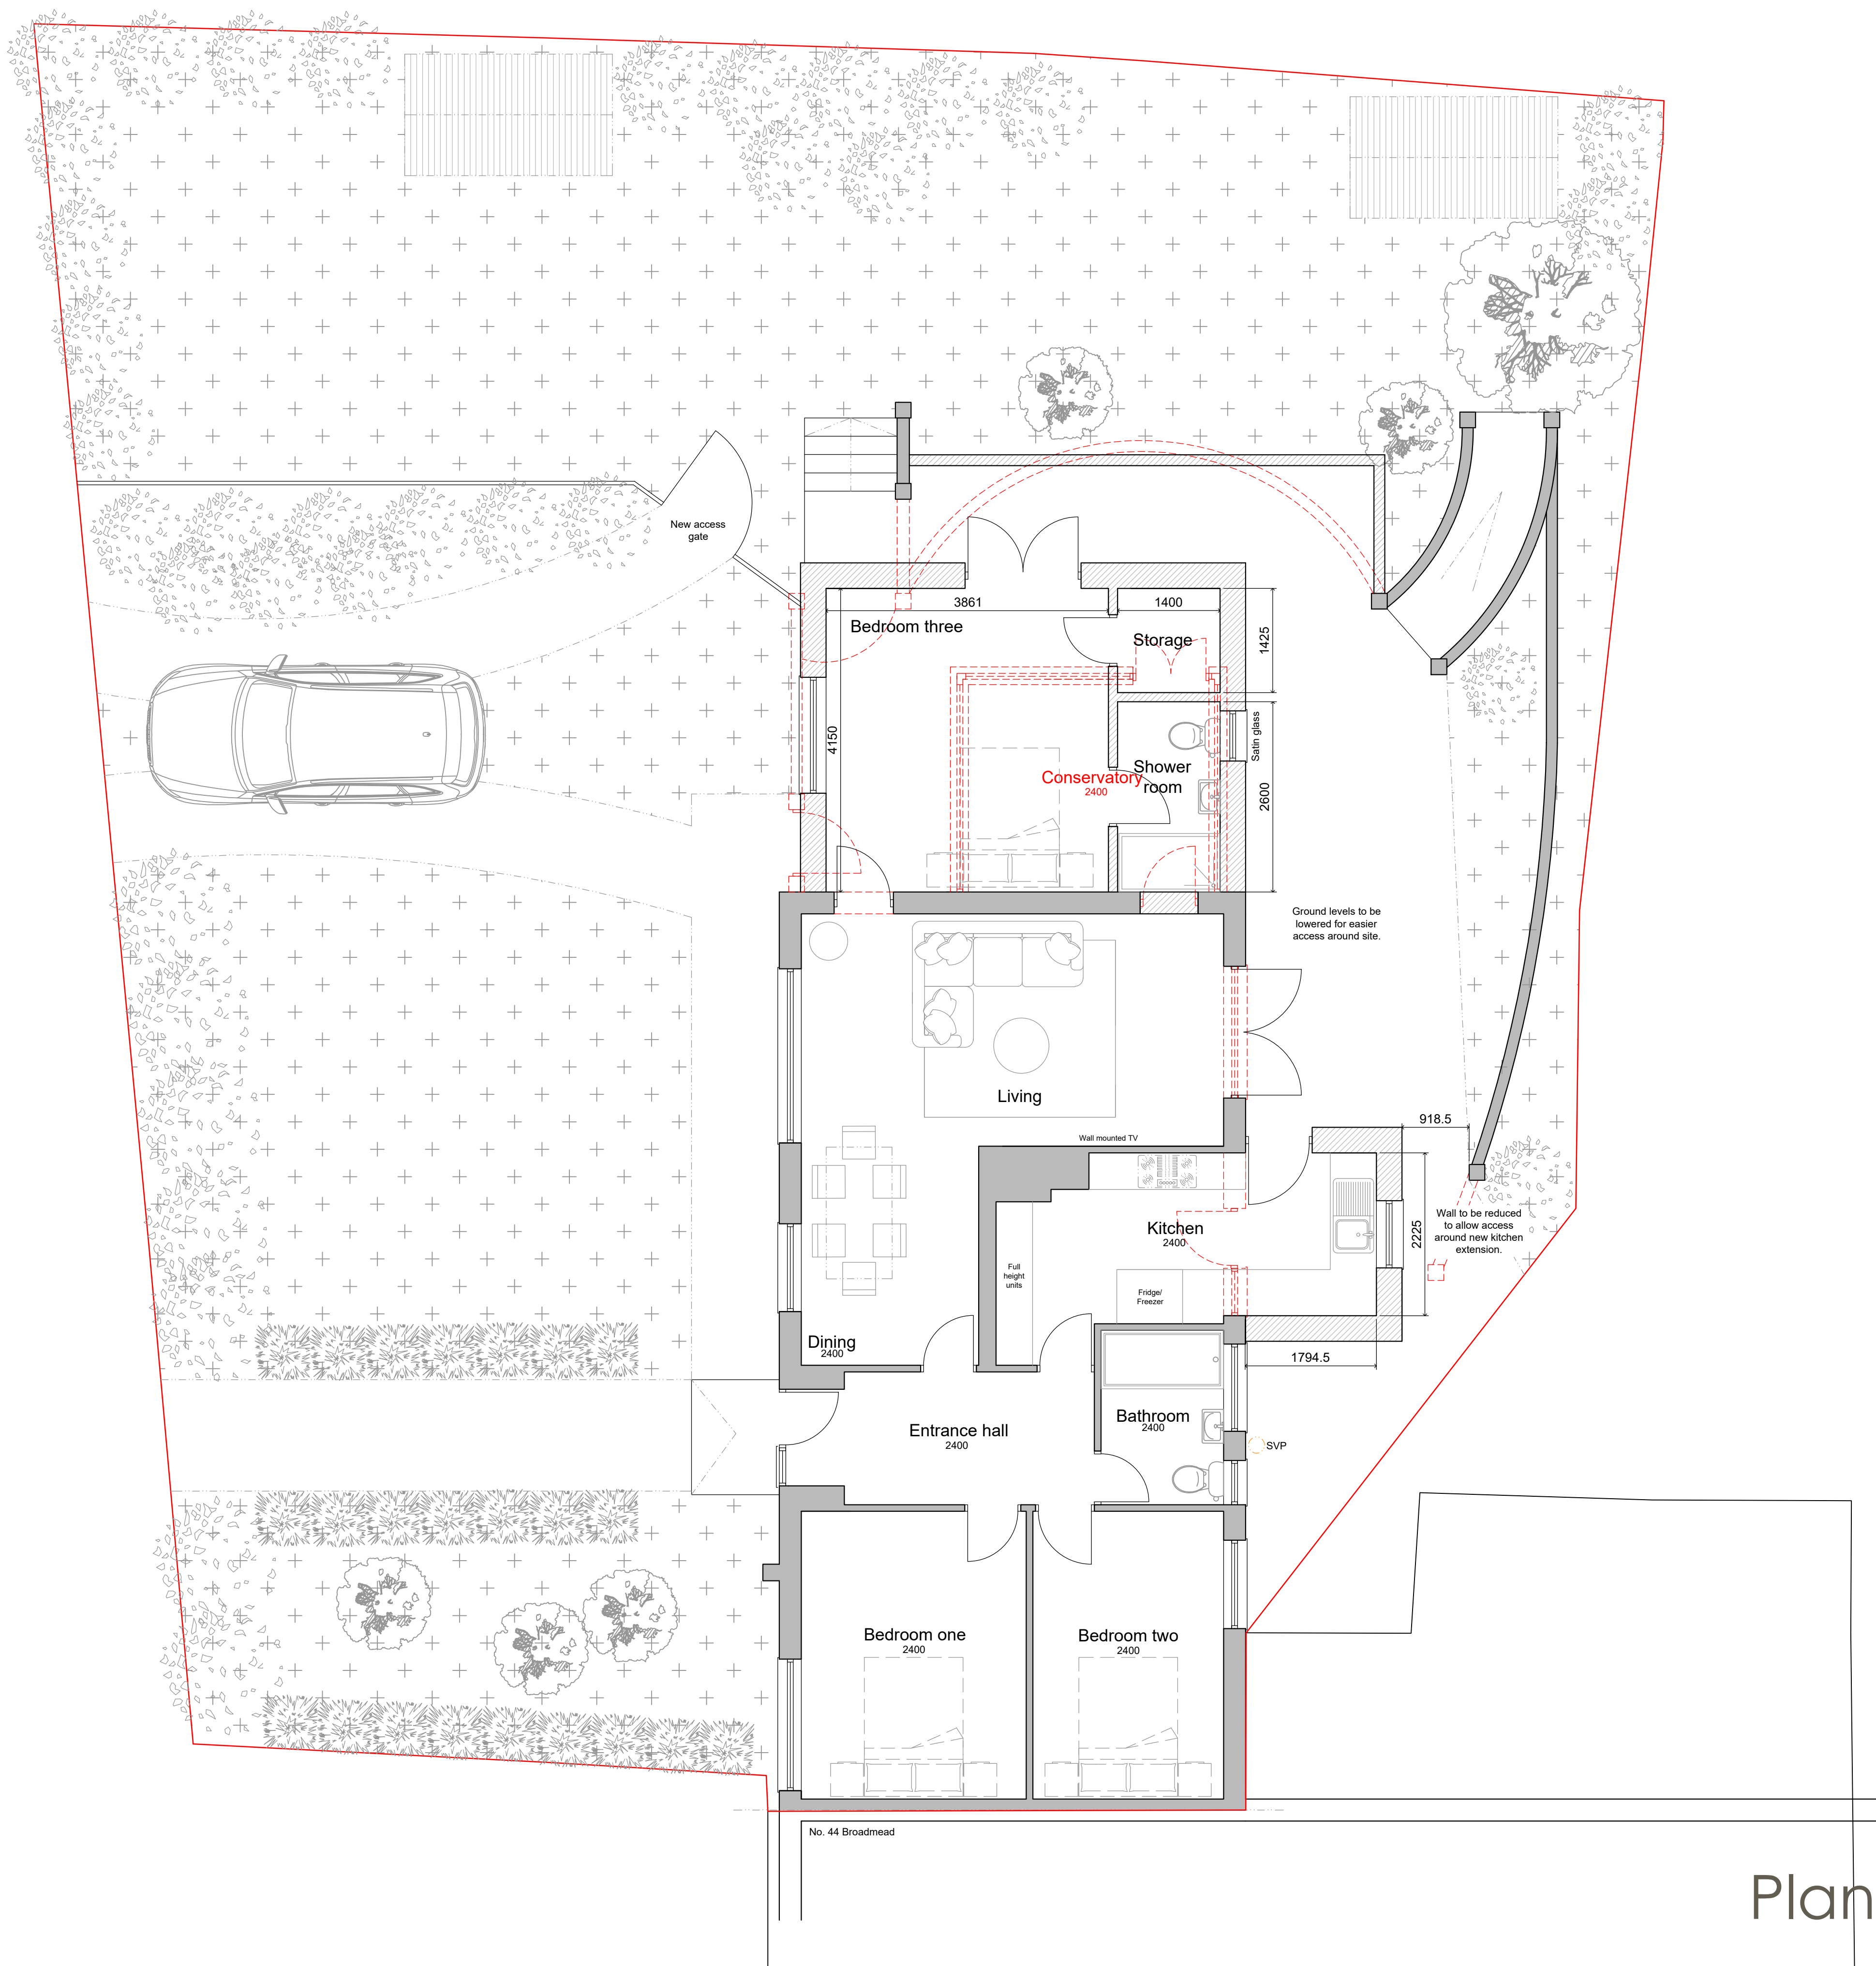

GROUND FLOOR PLAN AS PROPOSED 1:50

Planning application

Copyright retained in accordance with the copyright, design, and patents act 1988.

DO NOT SCALE OFF DRAWINGS UNLESS FOR PLANNING PURPOSES
Dimensions to be checked on site.

CDM Regulations 2015

!

Principal contractor to plan for mitigation measures in response to hazards. CDM Regulations require that **all** projects are to:

- Have workers to be competent and are suitably skilled for the work they carry out;
- Contractors to provide appropriate supervision, instruction and information to all on site workers to provide a safe working environment;
- Have a written construction phase plan.

Worcester Lloyd are appointed as 'Designer' only, unless a written appointment has been completed for the formal appointment as 'Principal Designer'. If Worcester Lloyd has been appointed as 'Principal Designer' then refer to 'Pre-construction information pack' for design health and safety information for this project.

A	Shower room added	23.03.26
Rev	Note	Date



WORCESTER LLOYD
ARCHITECTS & ENGINEERS

Studio 20, Sadler Bridge Studios, Bold Lane
Derby, DE1 3NT

Office: 01332 498 770
www.worcesterlloyd.co.uk

RIBA 

Chartered Practice

Project **41 Broadmead, Hitchin**

Drawing Title **Ground Floor Plan as proposed**

Scale 1:50	Drawn By GN	Checked By MW
Sheet A1		

Date	Job No.	Drawing No.	Revision
Mar '26	001 2026	003	A