

CDM Regulations 2015
Principal contractor to plan for mitigation measures in response to hazards.
CDM Regulations require that all projects are to:

- Have workers to be competent and are suitably skilled for the work they carry out;
- Contractors to provide appropriate supervision, instruction and information to all on site workers to provide a safe working environment;
- Have a written construction phase H&S plan


Worcester Lloyd are appointed as 'Designer' only, unless a written appointment has been completed for the formal appointment as 'Principal Designer'. If Worcester Lloyd has been appointed as 'Principal Designer' then refer to 'Pre-construction information pack' for design health and safety information for this project.



FRONT ELEVATION AS EXISTING 1:50



REAR ELEVATION AS EXISTING 1:50

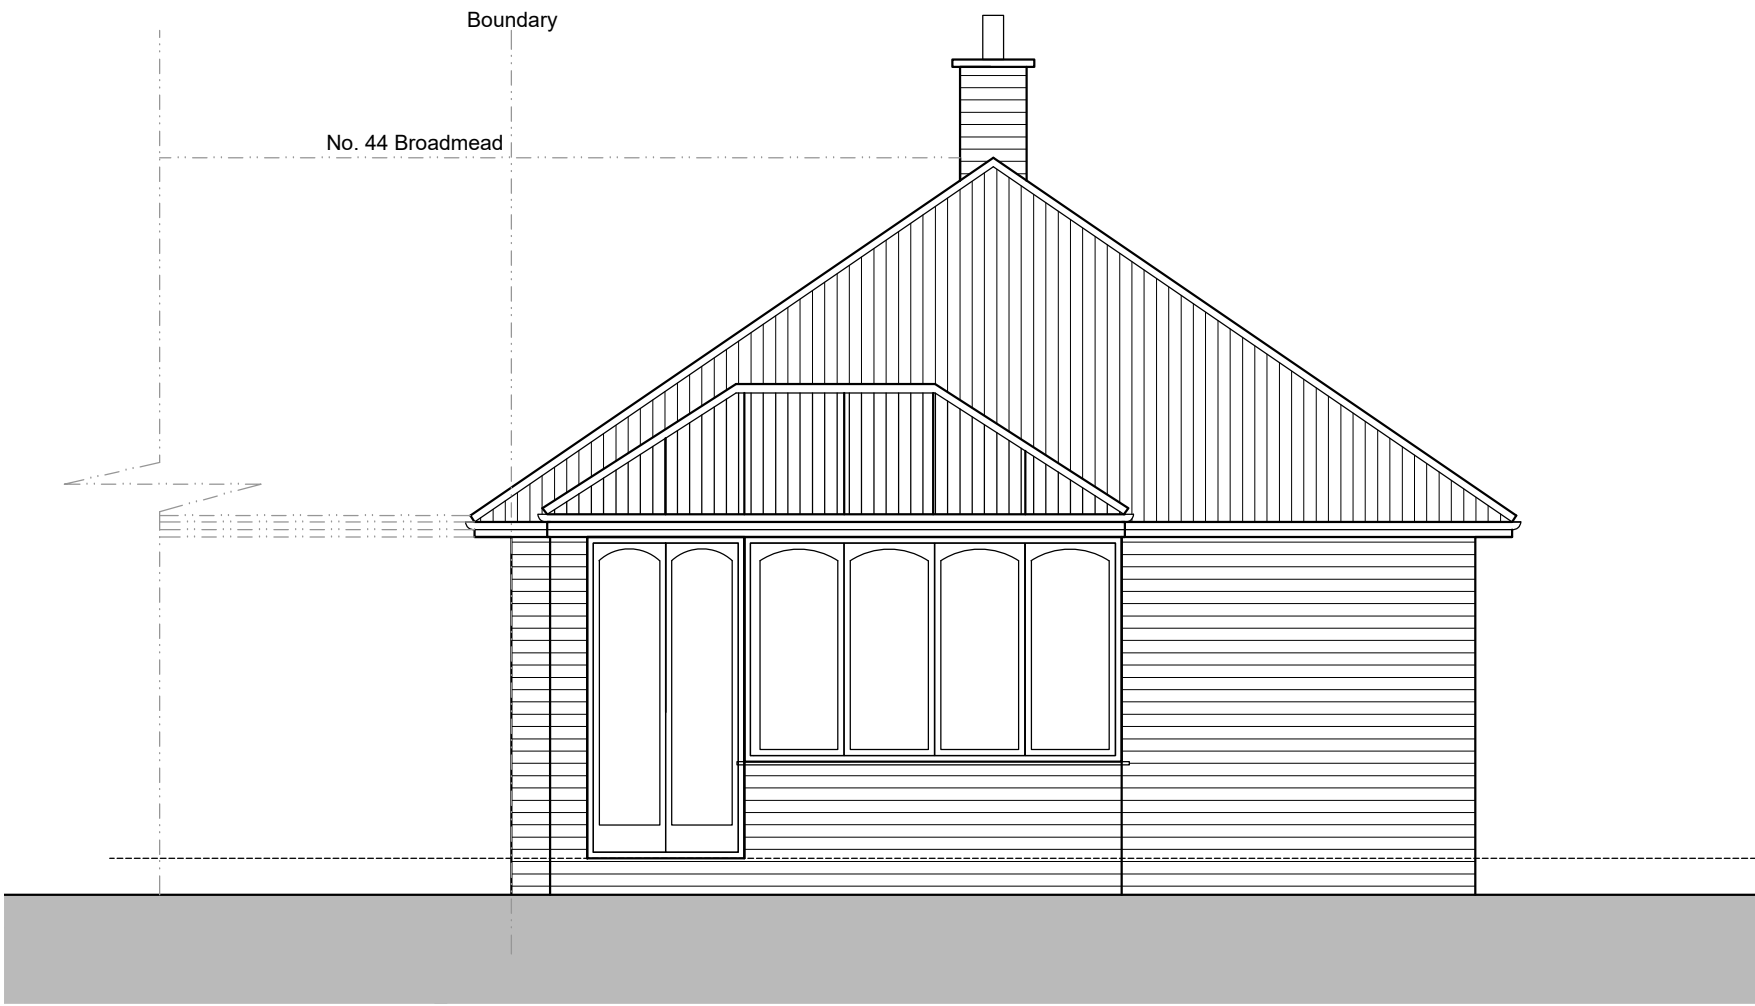

SIDE ELEVATION AS EXISTING 1:50

Planning application

Rev	Note	Date



WORCESTER LLOYD
ARCHITECTS & ENGINEERS

Studio 20, Sadler Bridge Studios, Bold Lane
Derby, DE1 3NT
Office: 01332 498 770
www.worcesterlloyd.co.uk

RIBA 
Chartered Practice

Project **41 Broadmead, Hitchin**

Drawing Title **Elevations as existing**

Scale 1:50	Drawn By GN	Checked By MW
Sheet A1		

Date	Job No.	Drawing No.	Revision
Mar '26	001 2026	002	-