




Rear Elevation as Proposed
1 : 50

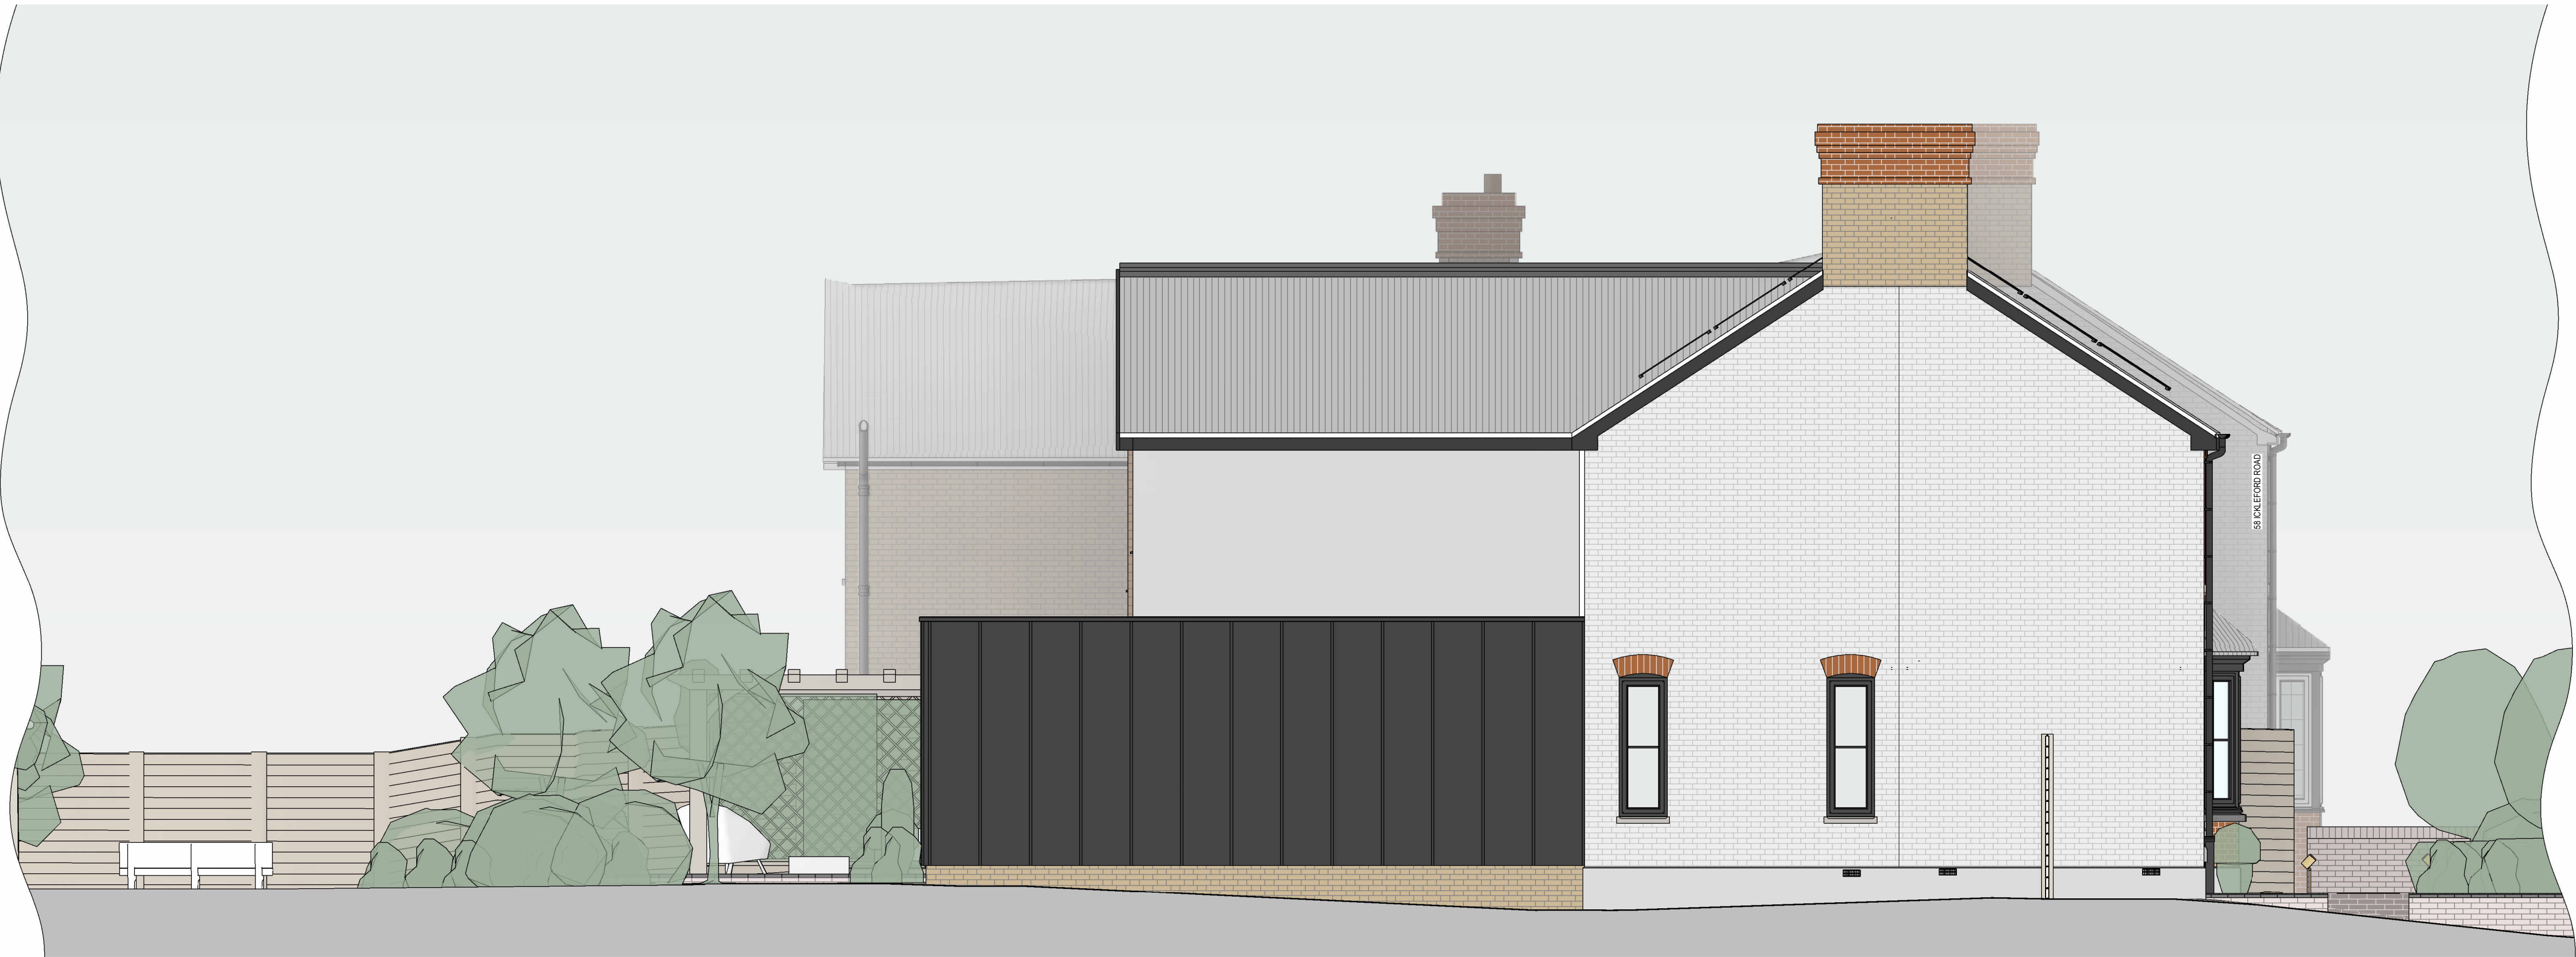

Side Elevation as Proposed.
1 : 50



Copyright retained in accordance with the copyright, design, and patents act 1988.

DO NOT SCALE OFF DRAWINGS UNLESS FOR PLANNING PURPOSES
Dimensions to be checked on site.

CDM Regulations 2015
Denotes a significant hazard or difficult management procedure . Please refer to drawing notes for potential hazards. Main contractor to plan for mitigation measures in response to hazards.
CDM Regulations require that **all** projects are to:
· **Have workers to be competent and are suitably skilled for the work they carry out;**
· **Contractors to provide appropriate supervision, instruction and information to all on site workers to provide a safe working environment;**
· **Have a written construction phase plan.**

Worcester Lloyd are appointed as `Designer` only, unless a written appointment has been completed for the formal appointment as `Principal Designer`

NOTE:
Garden shown as existing. For proposed external layout, see drawings:
"Ickleford Road Front Garden Lighting Plan"
"Ickleford Road Landscape Design Levels"

F	23.03.26	Landscaping amended to suit Flower & Stone plans	BD	7
E	16.03.26	Landscaping Note Added	BD	6
D	12.03.26	Previous scheme reinstated following review	BD	5
C	02.03.26	Scheme amended for review	BD	3
B	04.02.26	Amended following client comments	BD	2
A	30.01.26	Amended following Client comments	BD	1
REV	DATE	DESCRIPTION	DRAW	CHK



WORCESTER LLOYD
ARCHITECTS & ENGINEERS

Derby Office: 01332 498 770
Hitchin Office: 01462 226 308

www.worcesterlloyd.co.uk

RIBA 
Chartered Practice

Project / Client:
56 Ickleford Road, Hitchin

Drawing Title:
Elevations as Proposed -
Sheet 2 of 2

Scale: 1 : 50	Size: A1 Drawn By: BD	Date: 20.01.25 Checked By: MW	Status: Proposed
------------------	--------------------------------	--	---------------------

Drawing No: 171 2025 009	Revision: F
-----------------------------	----------------