


BACK GARDEN LEVELS - 56 ICKLEFORD ROAD, HITCHIN

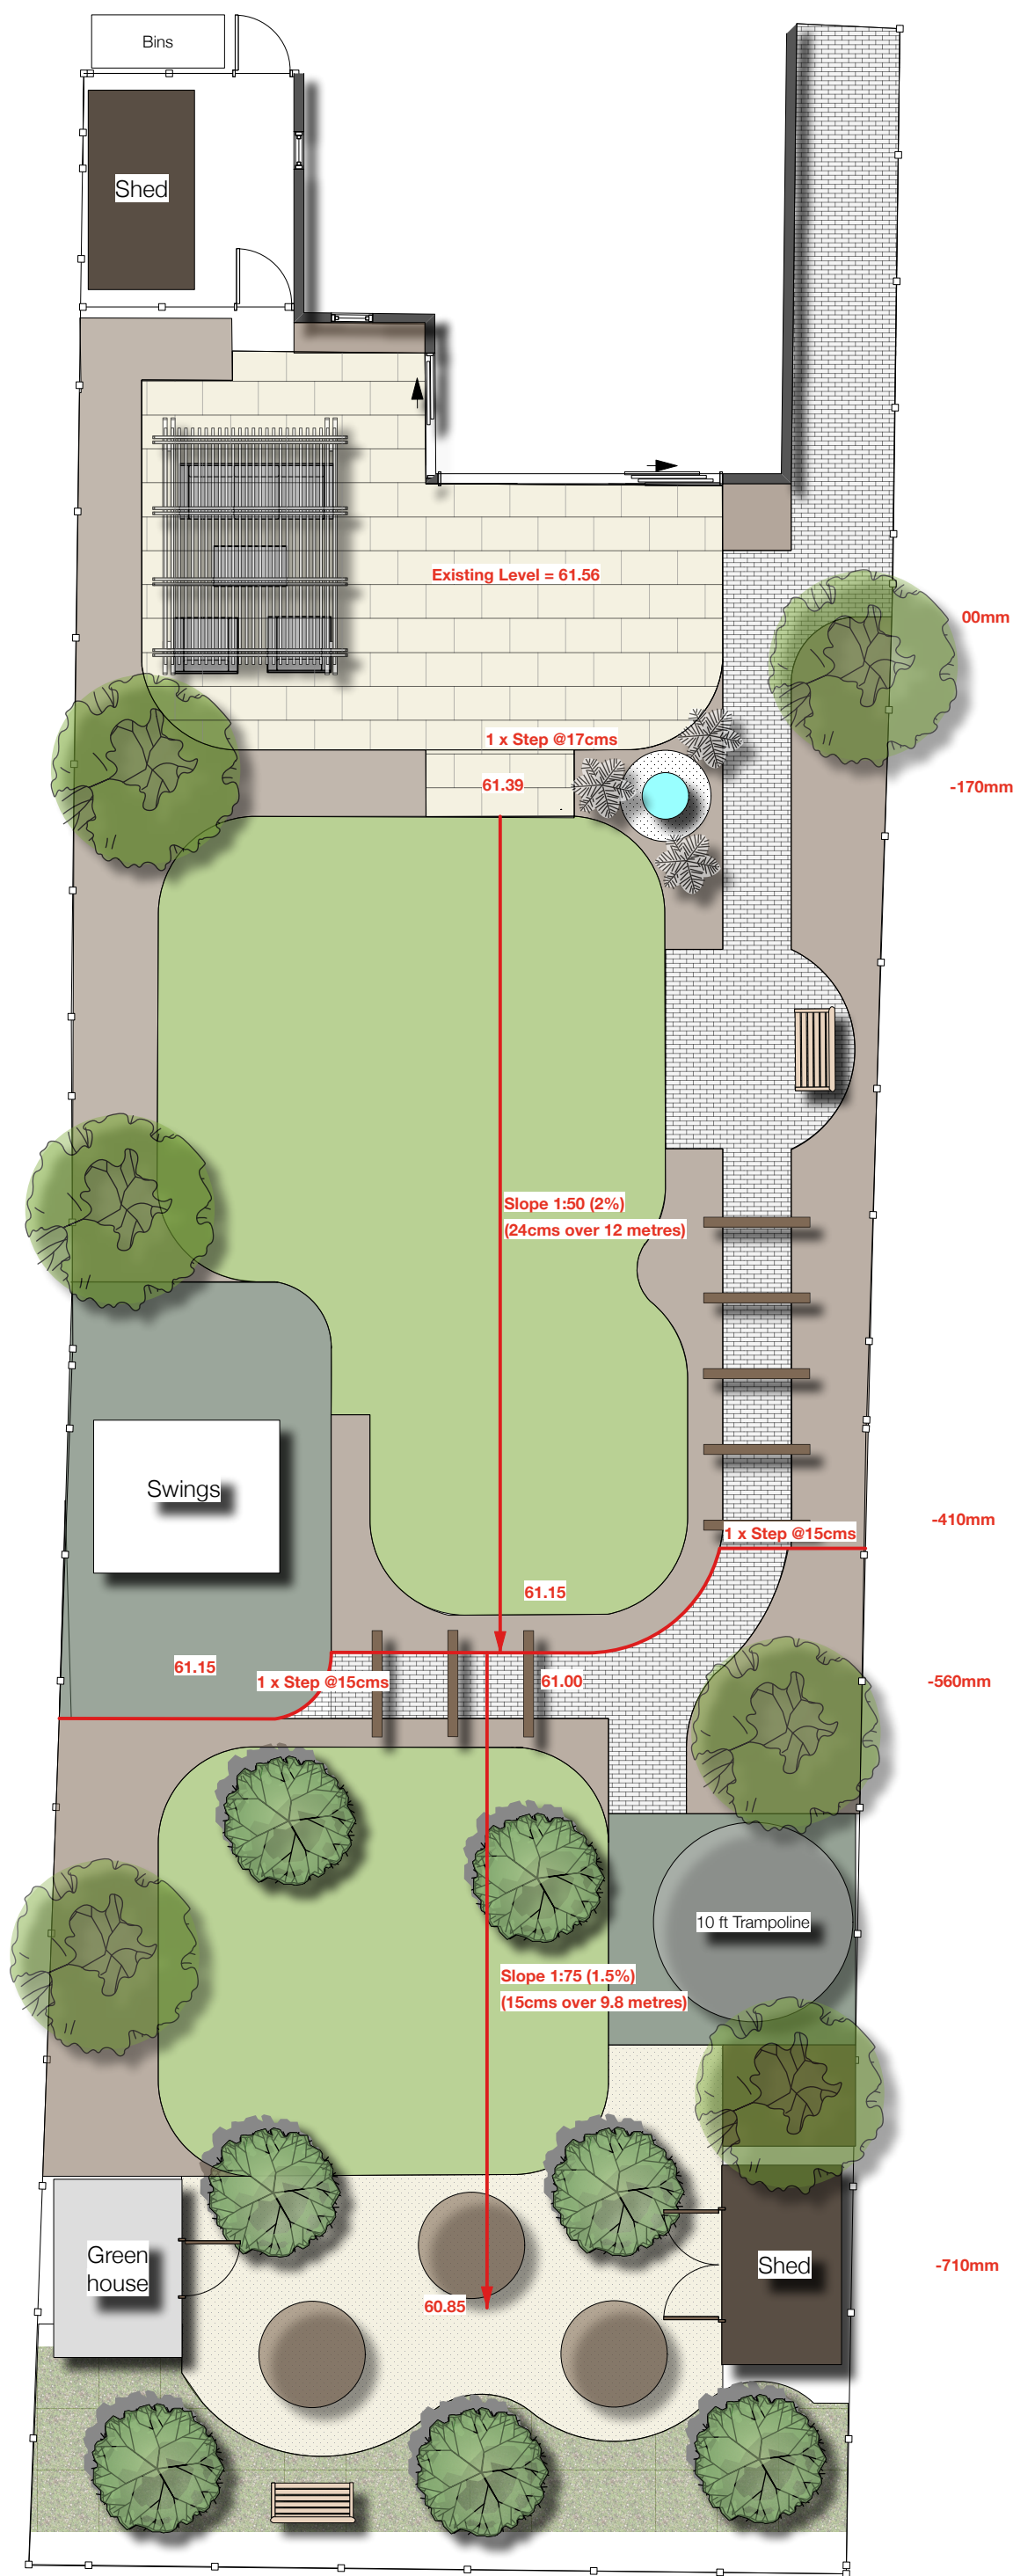

This drawing should not be scaled.
Dimensions to be verified on site. Any discrepancies should be referred to the Designer prior to work being started. This drawing is the property of Flower and Stone Garden Design and the drawing is issued on the condition that it is not copied, reproduced, retained or disclosed to any unauthorised person, either wholly or in part without the consent in writing of Catherine Payne.

FLOWER&STONE	
GARDEN DESIGN	
Project Title:	Front and Back Garden Landscape Design
Drawing Title:	Lighting Plan
Drawing Number:	Sht-1
Client's Name:	Sam Pollock and Jenny Silver
Client's Address:	56 Ickleford Road Hitchin SG5 1TS
Date:	01/03/2026
Drawing Scale @ A3:	1:50
www.flowerandstone.net catherine@flowerandstone.net 07776 188202	