



West Elevation (front)




South Elevation / Section



East Elevation





North Elevation / Section

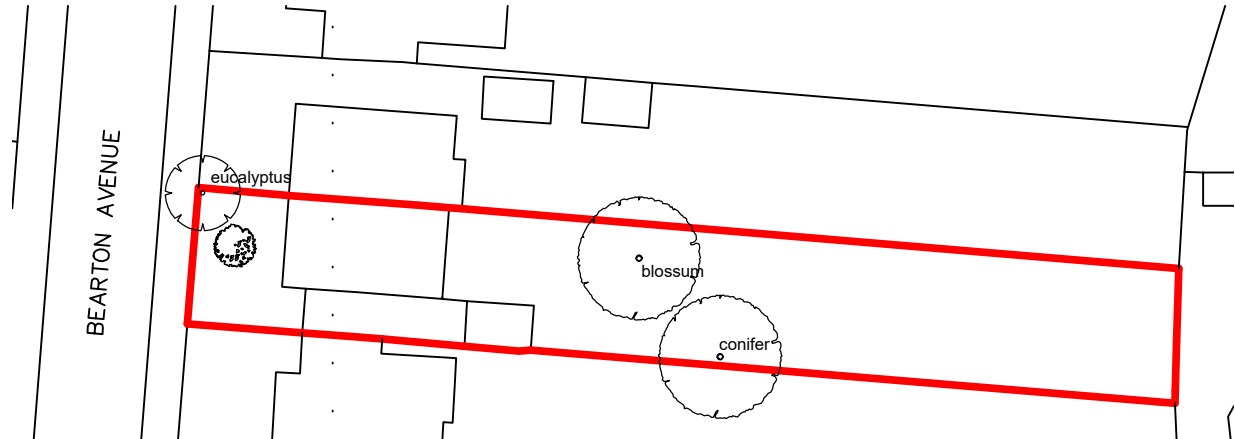


1:500 Site Plan




1:1250 Location Plan

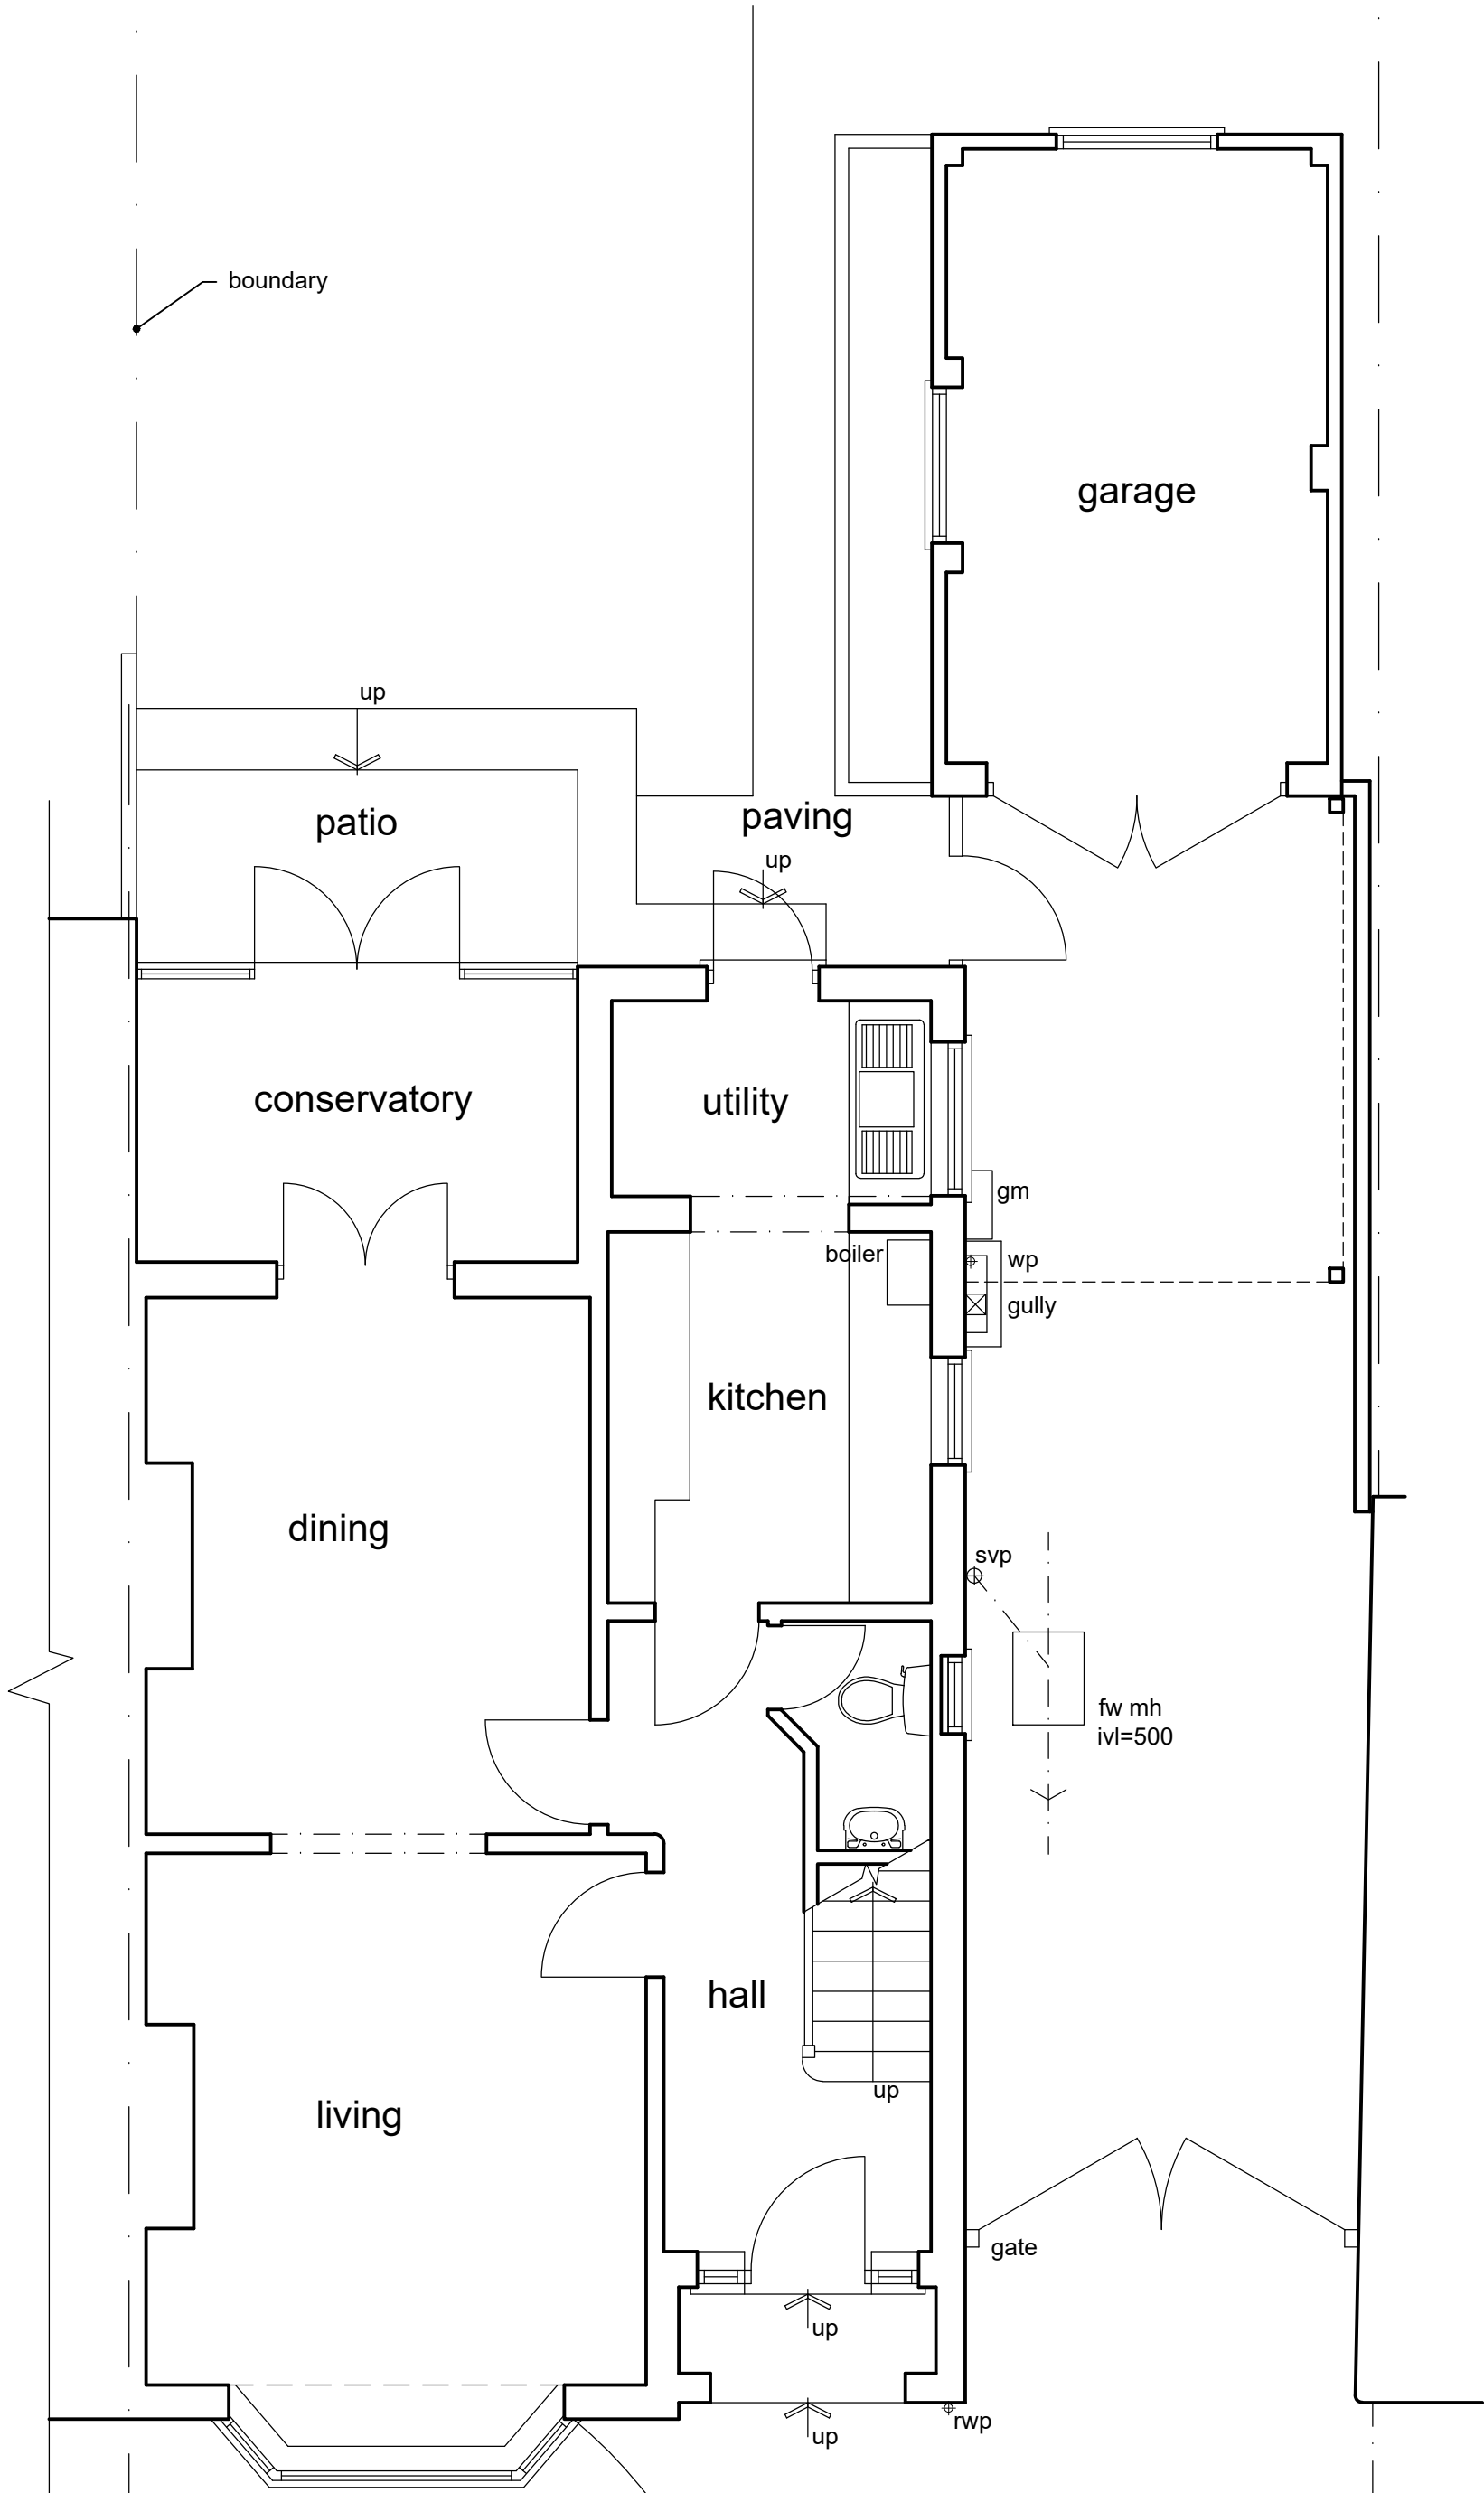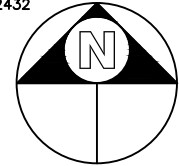

Ground Floor Plan

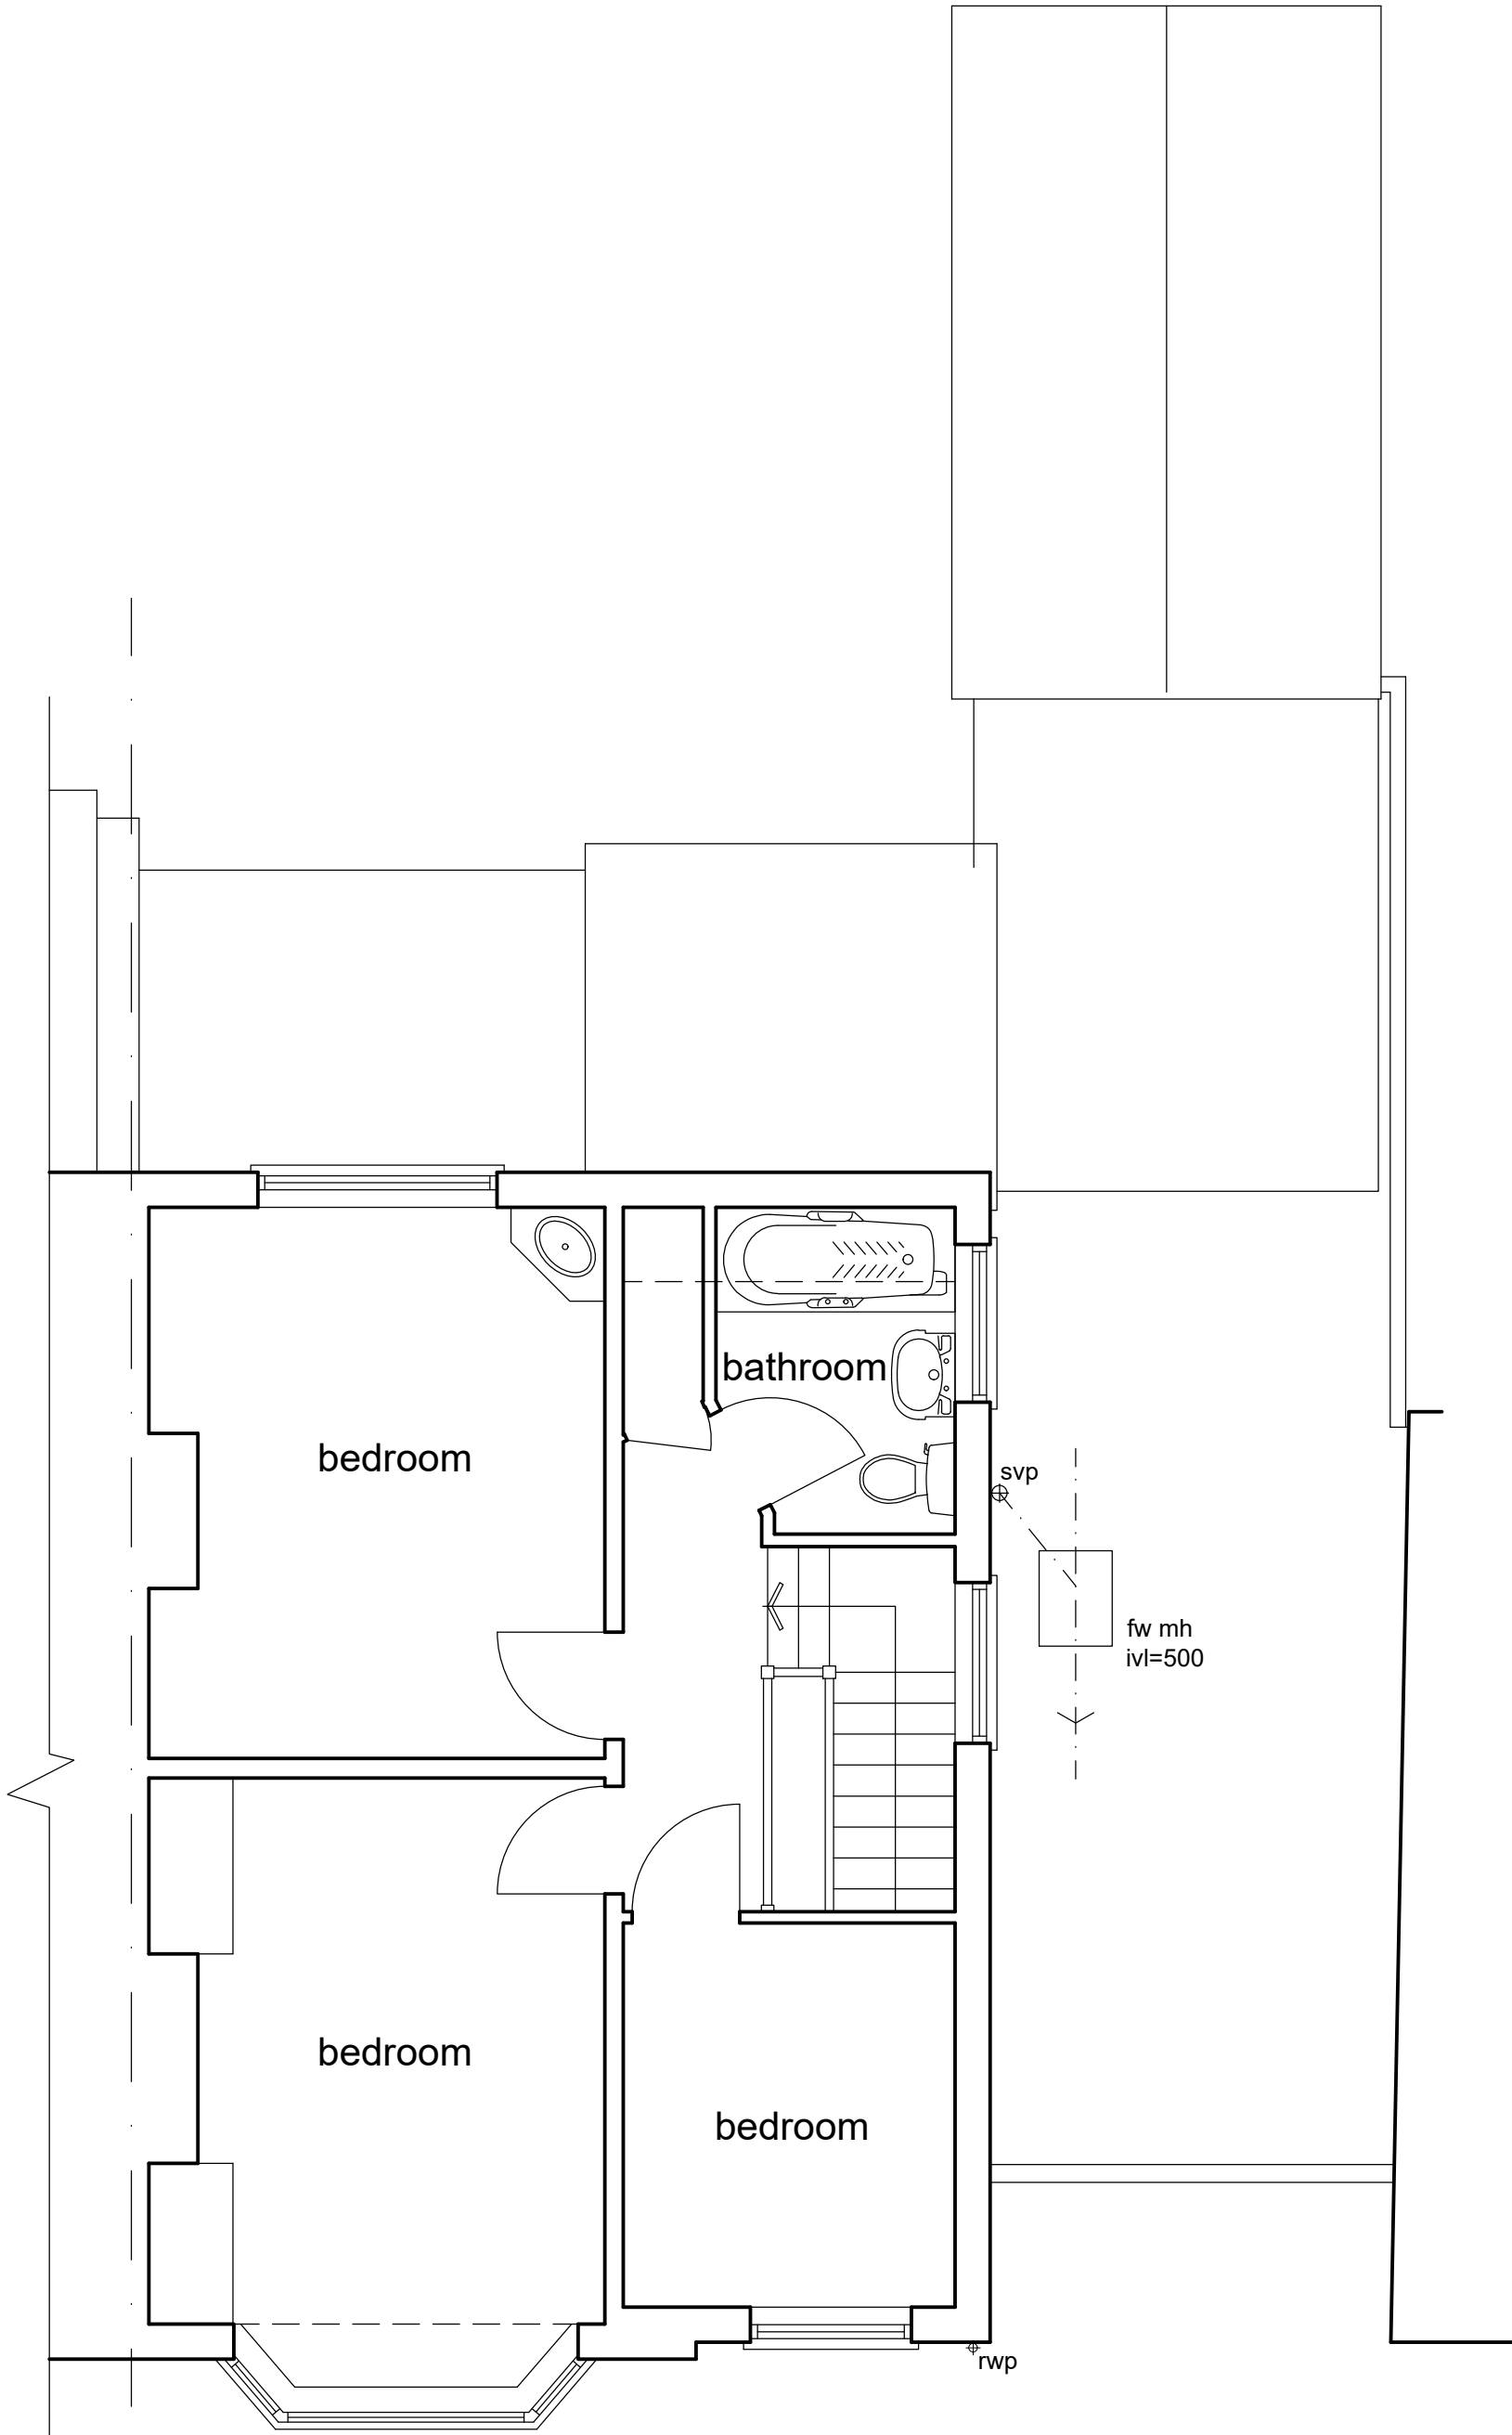

First Floor Plan

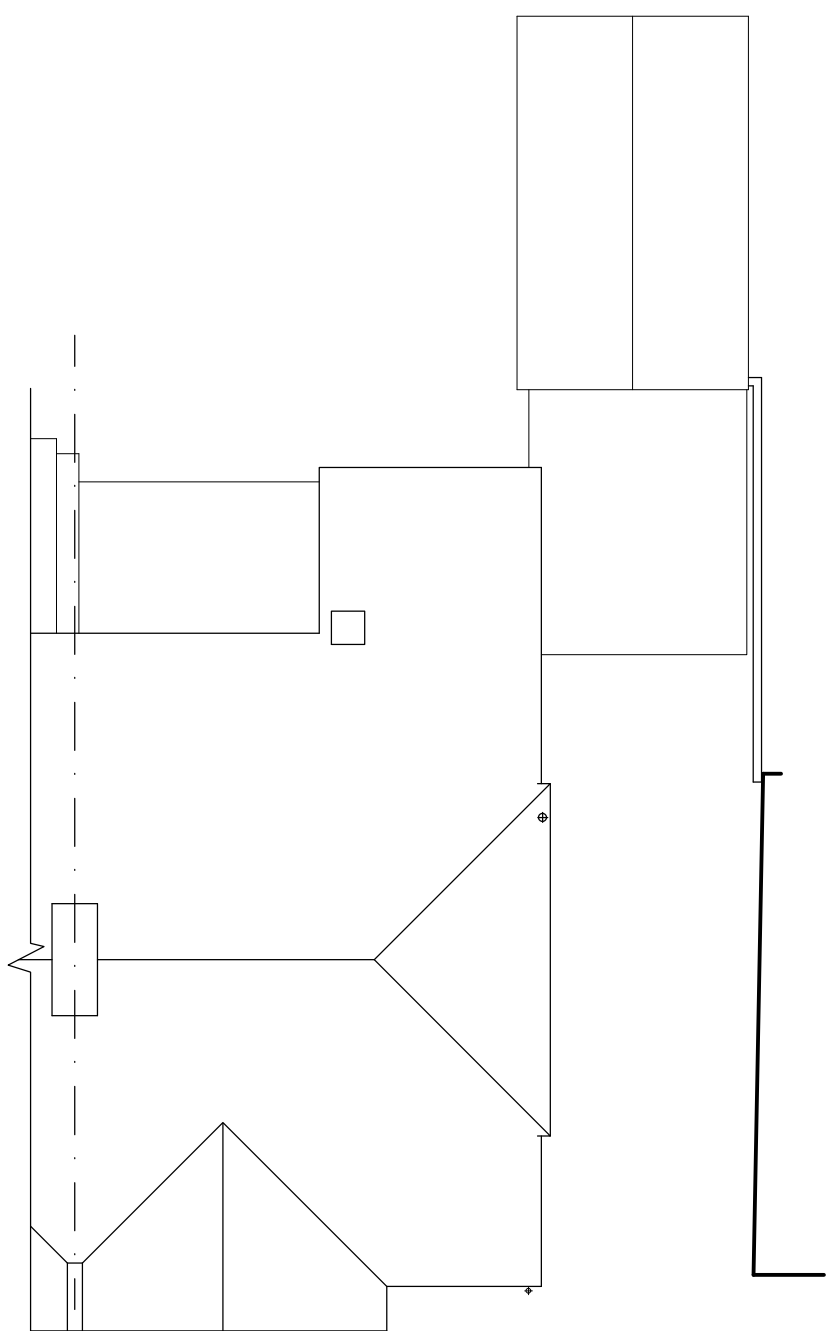

Roof Plan

notes:

any discrepancies should be reported immediately

all dimensions should be checked on site prior to commencement of work

site/survey based on ordnance survey information provided by prodact systems plc, (www.prodact.co.uk) prodact does not guarantee that all past or current uses or features will be identified in the product

the product does not give details about the actual state or condition of the site nor should it be used or taken to indicate or exclude actual suitability or unsuitability of the site for any particular purpose, or used as a substitute for any physical investigation or inspection.

© HERTFORD PLANNING SERVICE

note

when printing off pdf's.

it is the responsibility of the user to verify that the resulting prints are to scale on the appropriate sized sheet.

also that the scale bars on the plan measure correctly.

Date Description Rev

Hertford Planning
SERVICE
ARCHITECTURE & PLANNING

Westgate House, 37-41 Castle Street,
Hertford, Herts SG14 1HH
Tel: 01992 552173
Email: contact@hertfordplanning.co.uk
www.hertfordplanning.co.uk



Project Bearton Avenue 6
Hitchin
SG5 1NZ

Drawing EXISTING
Plans and Elevations

Date 09/03/2026
Scale 1:50 1:100
Sheet size A1
Drawn

21131-S001-1st