


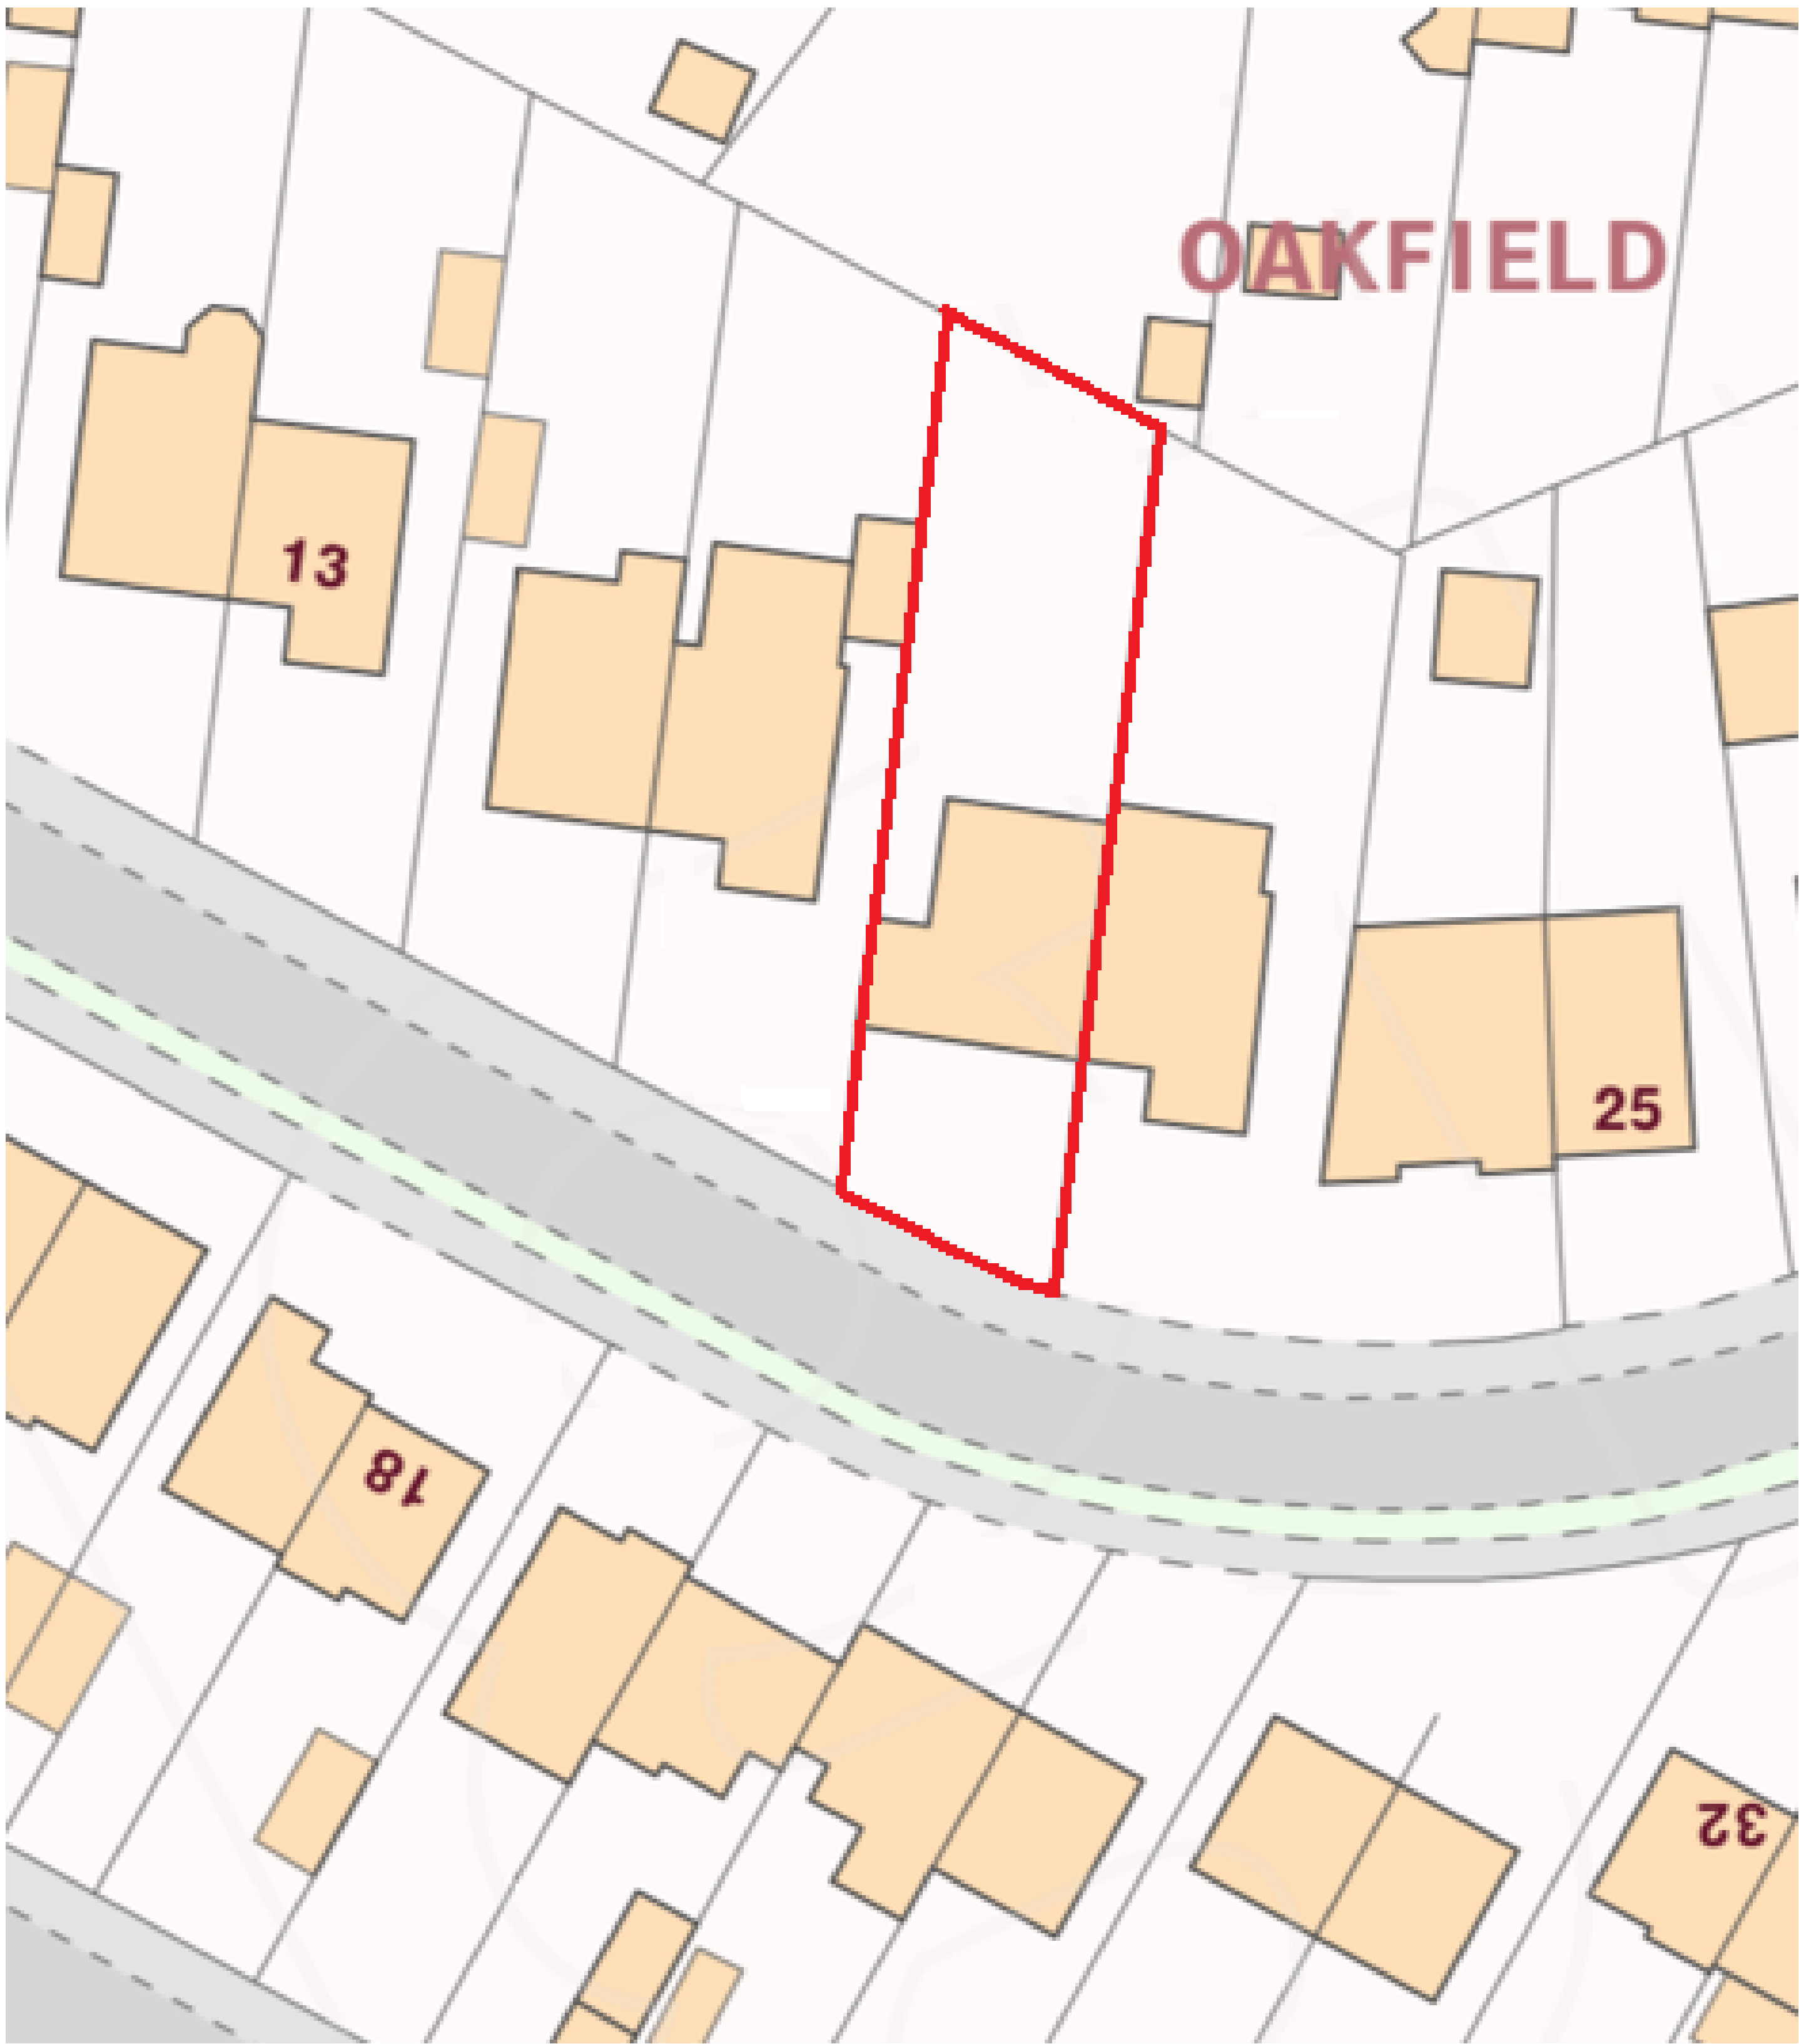


SCALE 1:200



FRONT ELEVATION



REAR ELEVATION

 UNLESS OTHERWISE SPECIFIED, DIMENSIONS ARE IN MILLIMETERS ANGULAR = ± ° SURFACE FINISH 		NAME	SIGNATURE	DATE	TITLE 19 MANTON ROAD SITE PLAN		
	DRAWN	BDJ		2025-04-22			
	CHECKED						
	APPROVED	ACJ		2025-04-22			
					SIZE A1 DWG NO. DOC2503003 REV. 2		
FIRST ANGLE PROJECTION 	MATERIAL		FINISH				
					SCALE 1:200	WEIGHT	SHEET 1 of 1