


IF IN DOUBT, ASK!




REAR ELEVATION

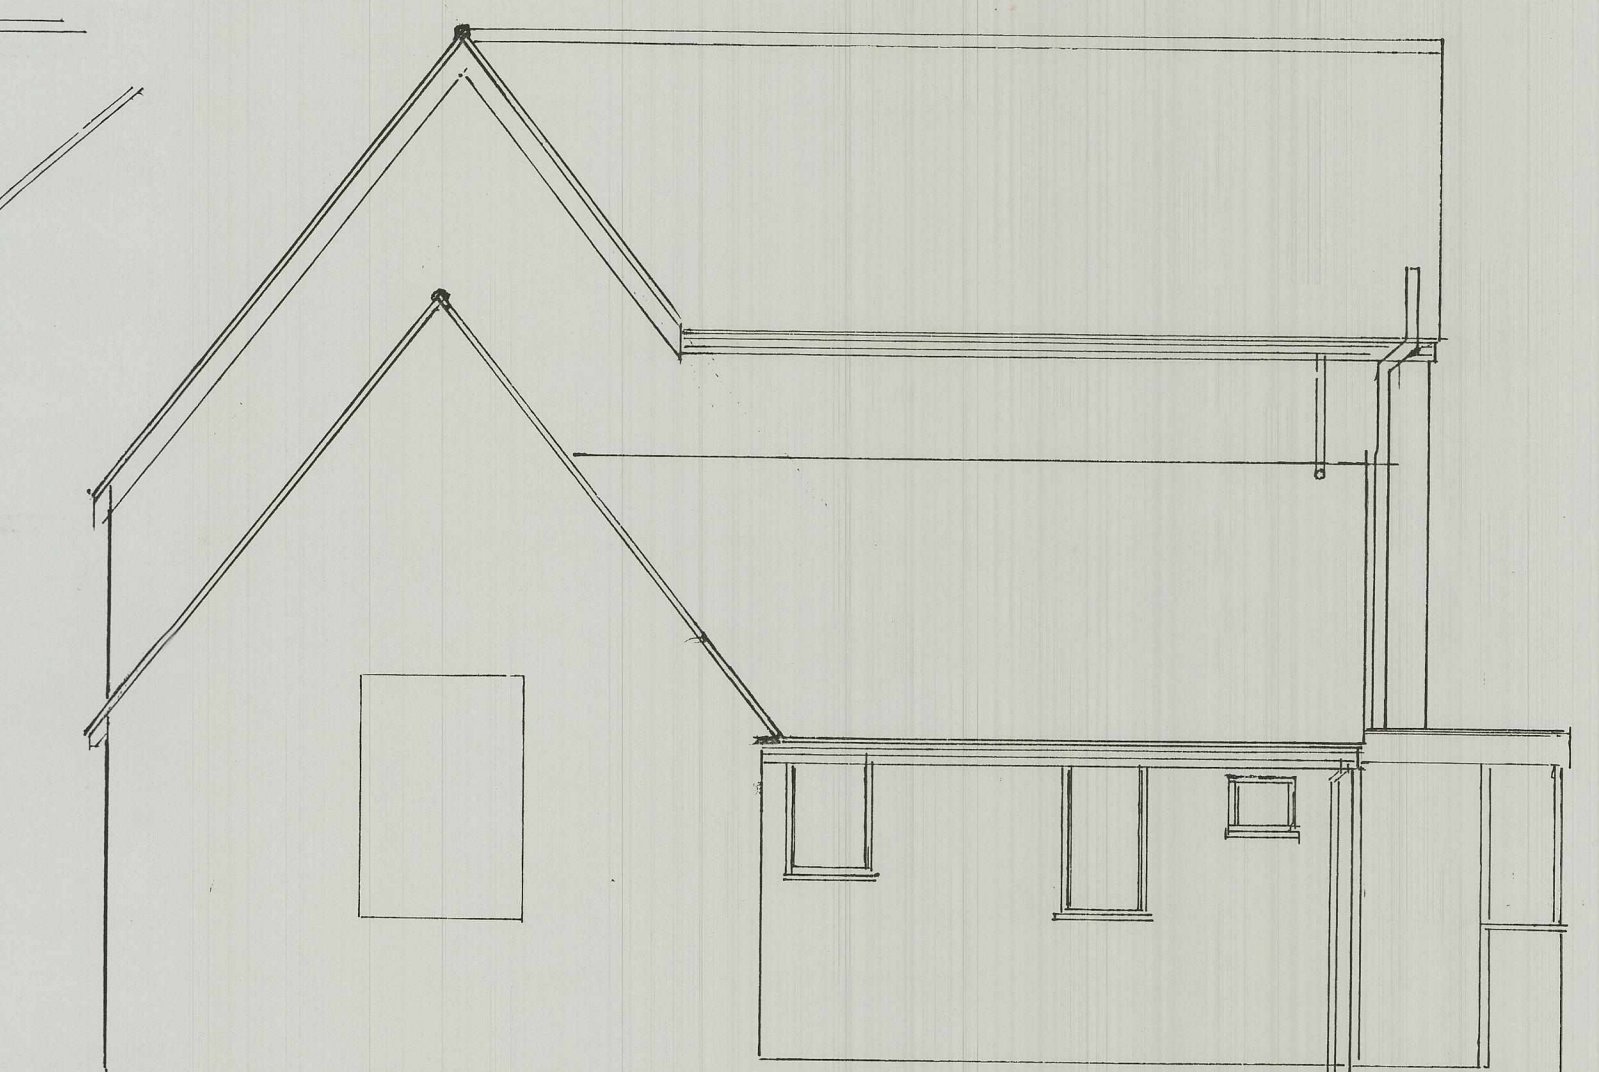

SIDE ELEVATION



FRONT ELEVATION

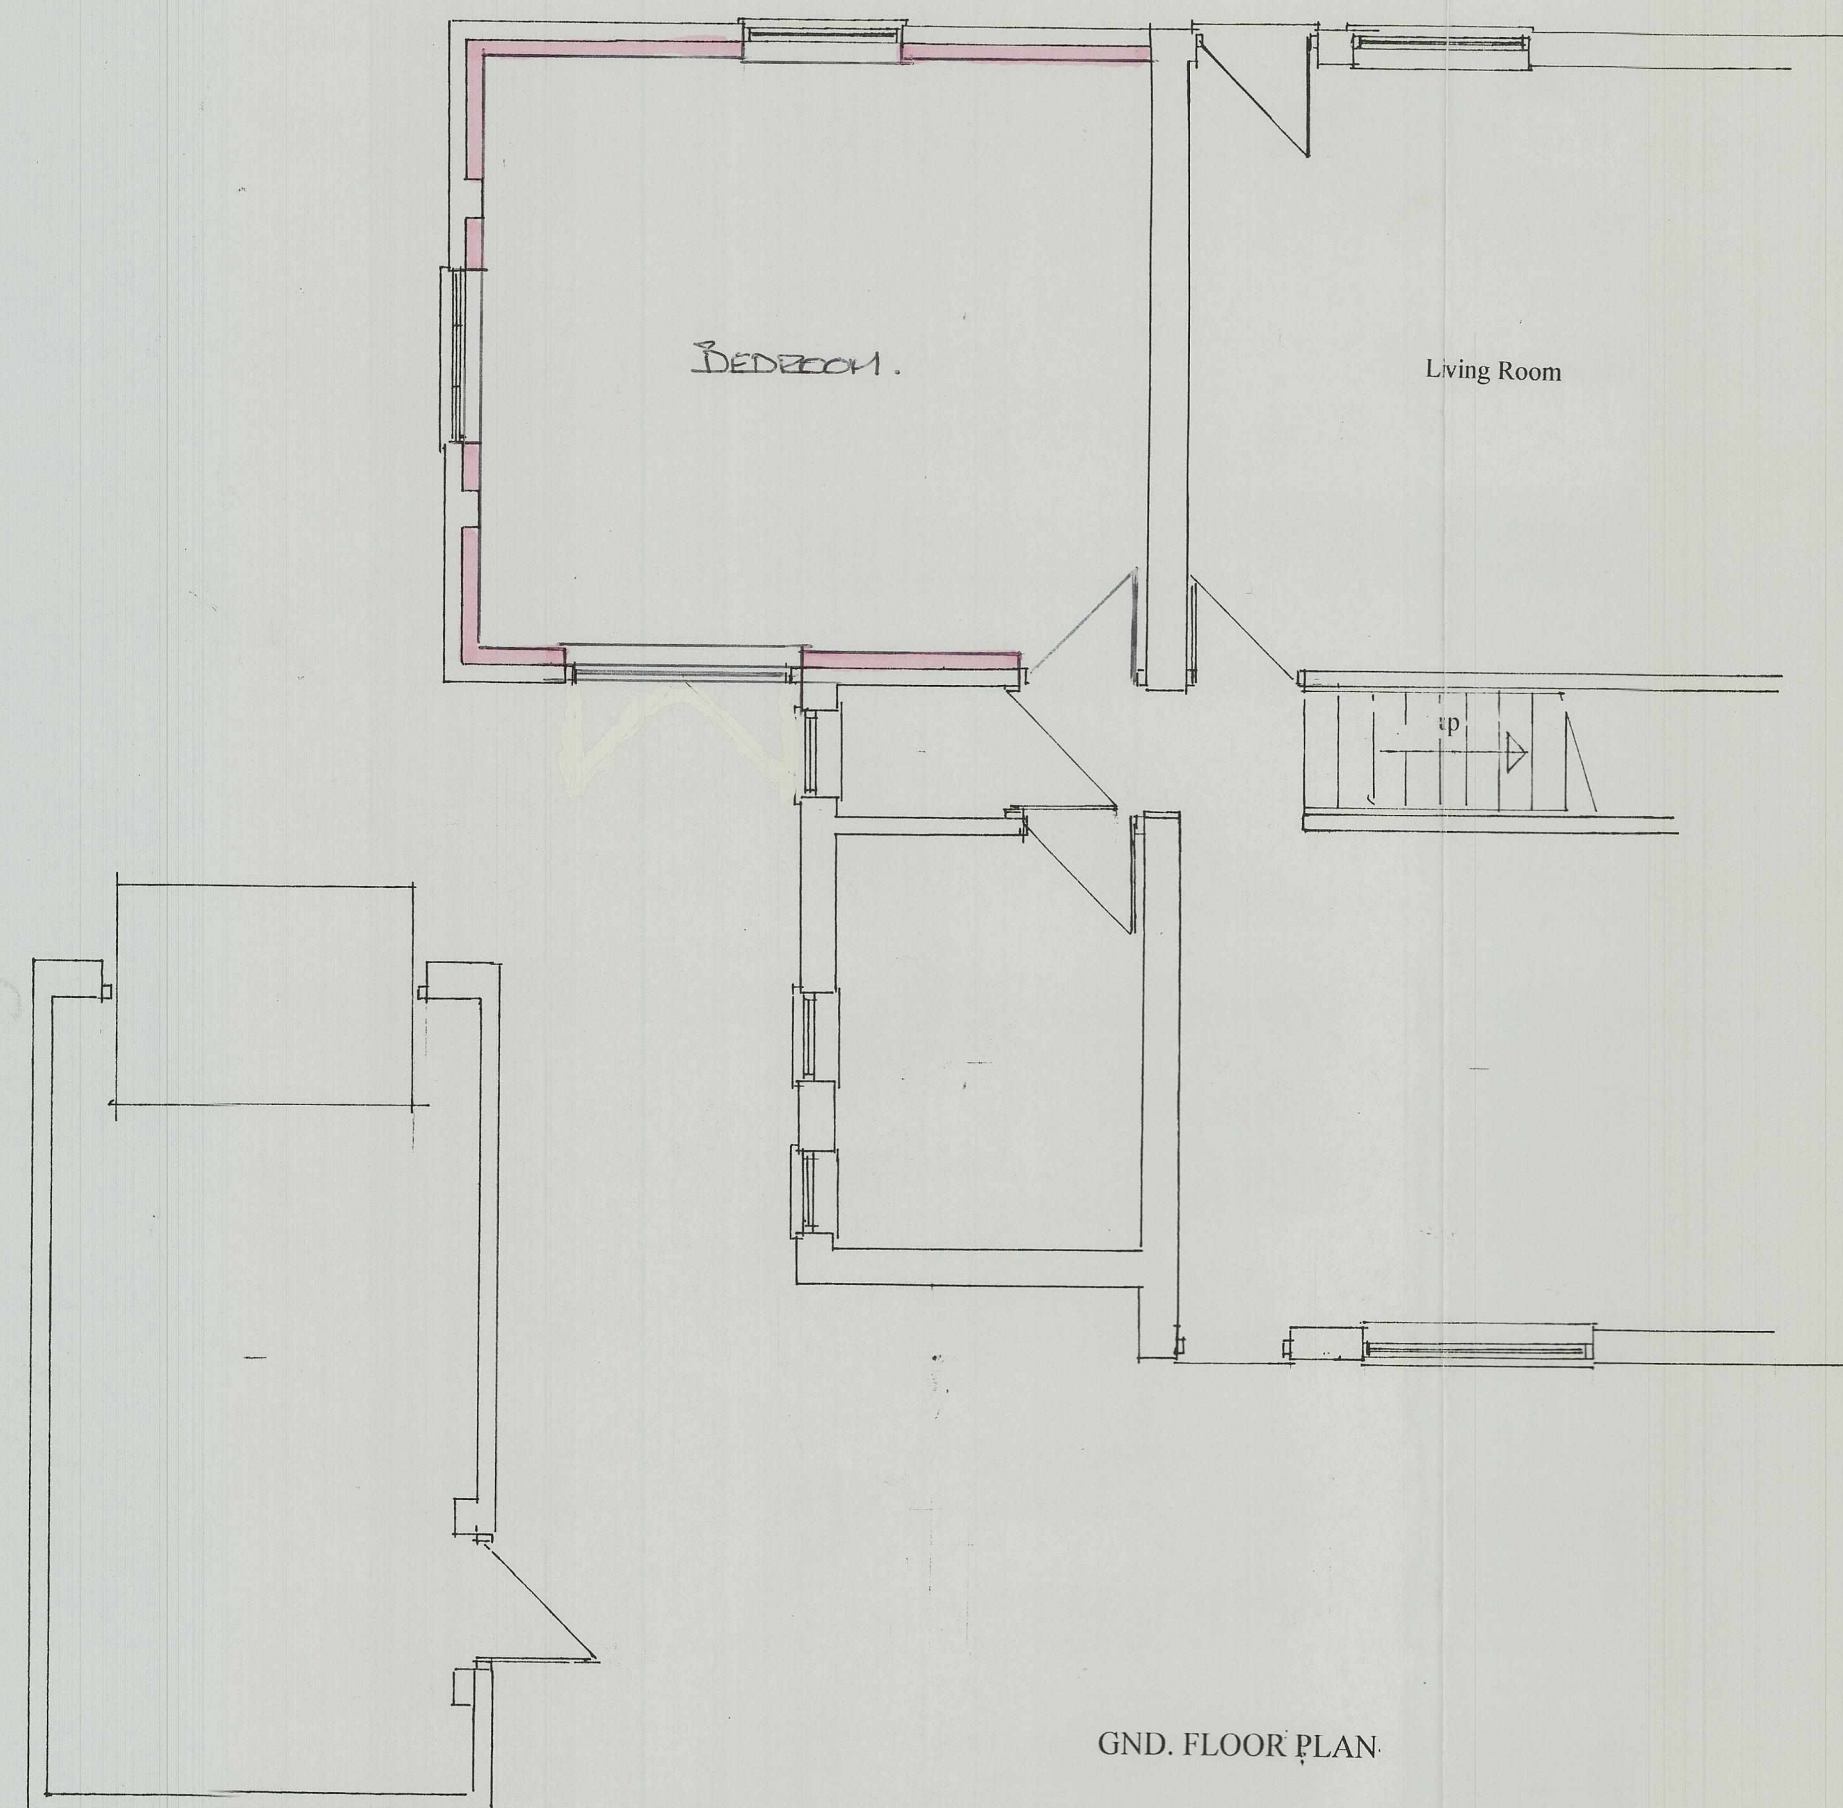

GND. FLOOR PLAN

N.H.C.
04 APR 2025
NORTHGATE

Job Title CONVERSION OF EXISTING WORKSHOP TO BEDROOM AT 4 BURY END, PIRTON, HERTS	
Applicant MR & MRS.A.ALLEN	
Title	
Agent BRYDEN DESIGN 19 STATION ROAD LETCHWORTH GARDEN CITY HERTS. SG6 3BB TEL : 07977-986803	
Drawn D Brydens Date Feb. 2011 Scale 1:50 Iss A As drawn	
Dwg. No. BDS1011/39/1/A	Size A1