



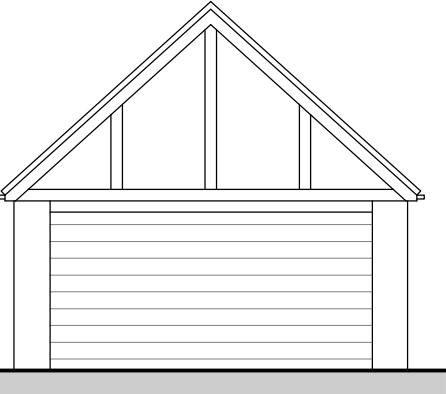


FRONT ELEVATION
SCALE 1:100



FRONT ELEVATION
SCALE 1:100

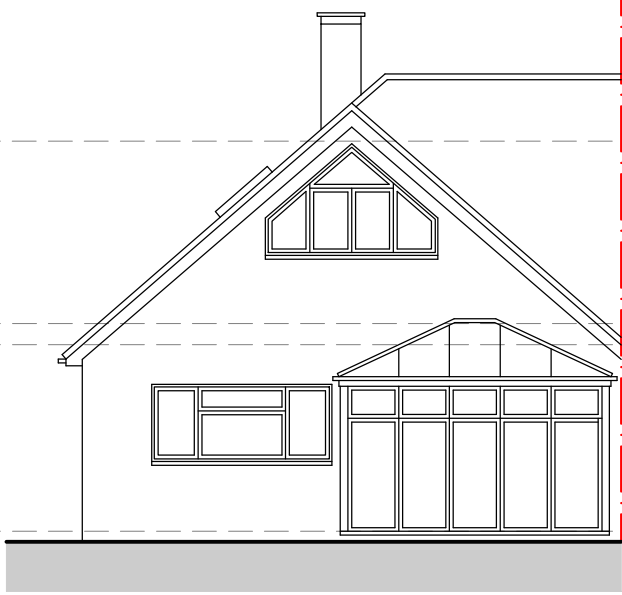


REAR ELEVATION
SCALE 1:100

 


SIDE ELEVATION (1)
SCALE 1:100




SIDE ELEVATION (1)
SCALE 1:100

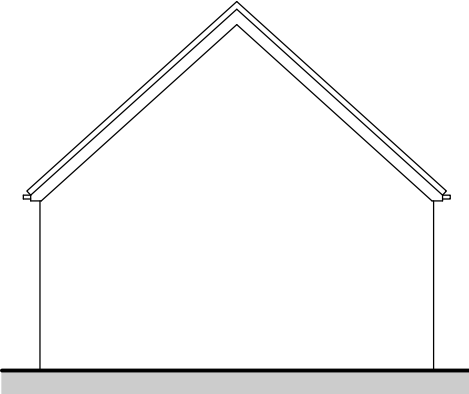

REAR ELEVATION
SCALE 1:100

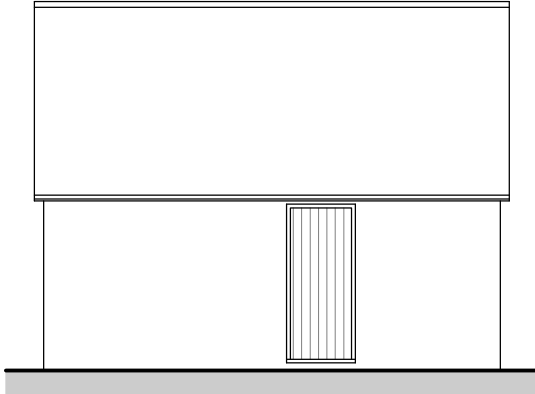


SIDE ELEVATION (2)
SCALE 1:100

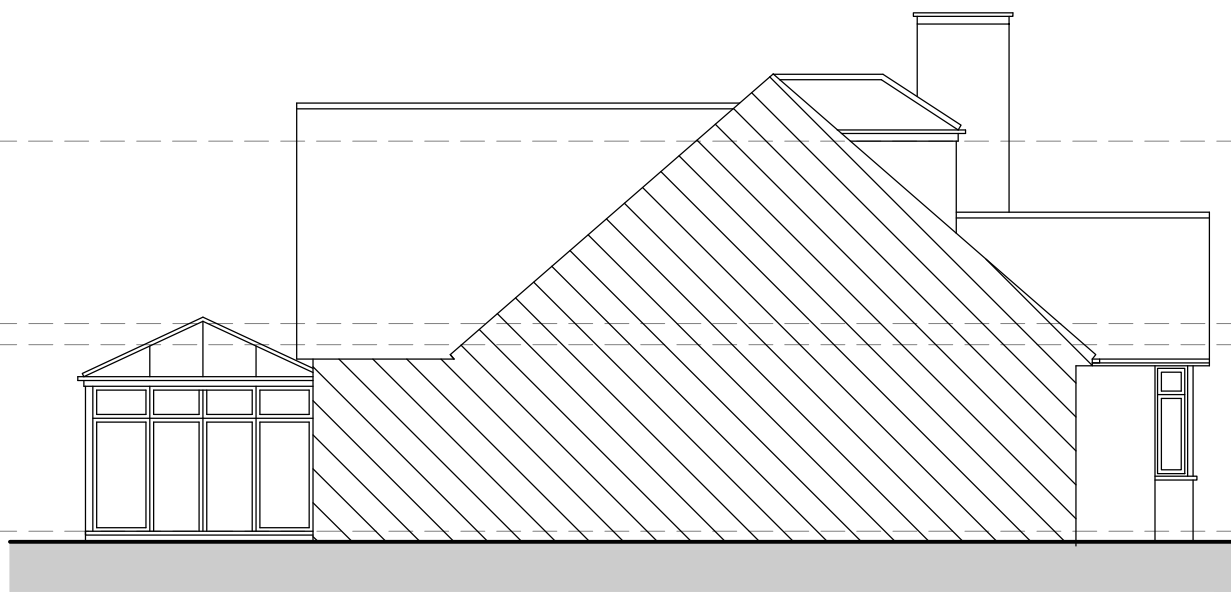


SIDE ELEVATION (2)
SCALE 1:100




EXISTING OS MAP
SCALE 1:1250

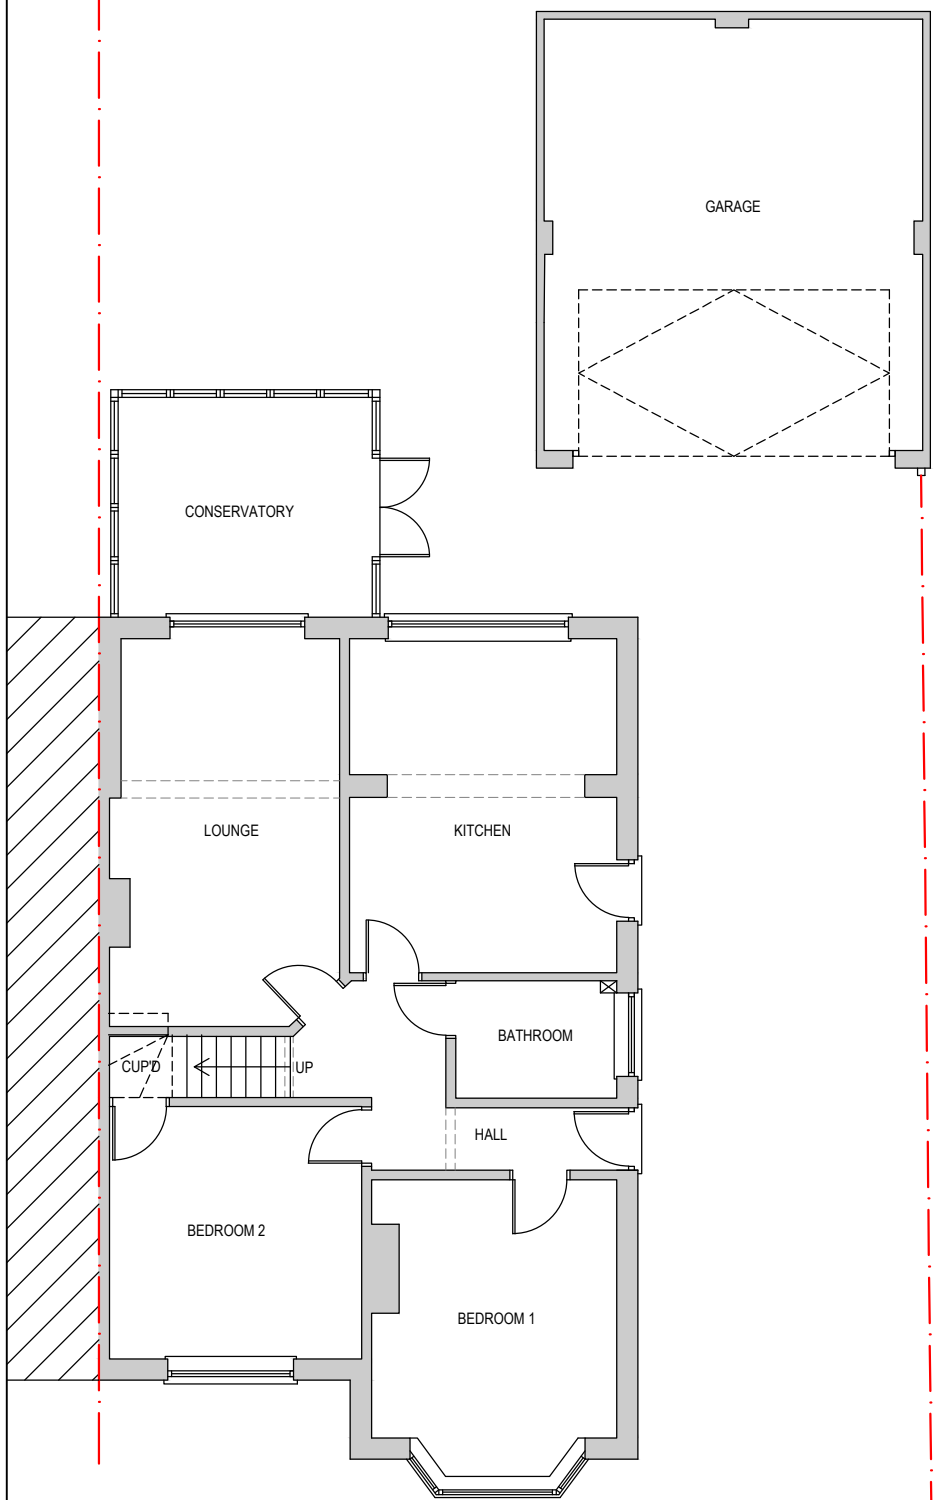

GROUND FLOOR PLAN
SCALE 1:100

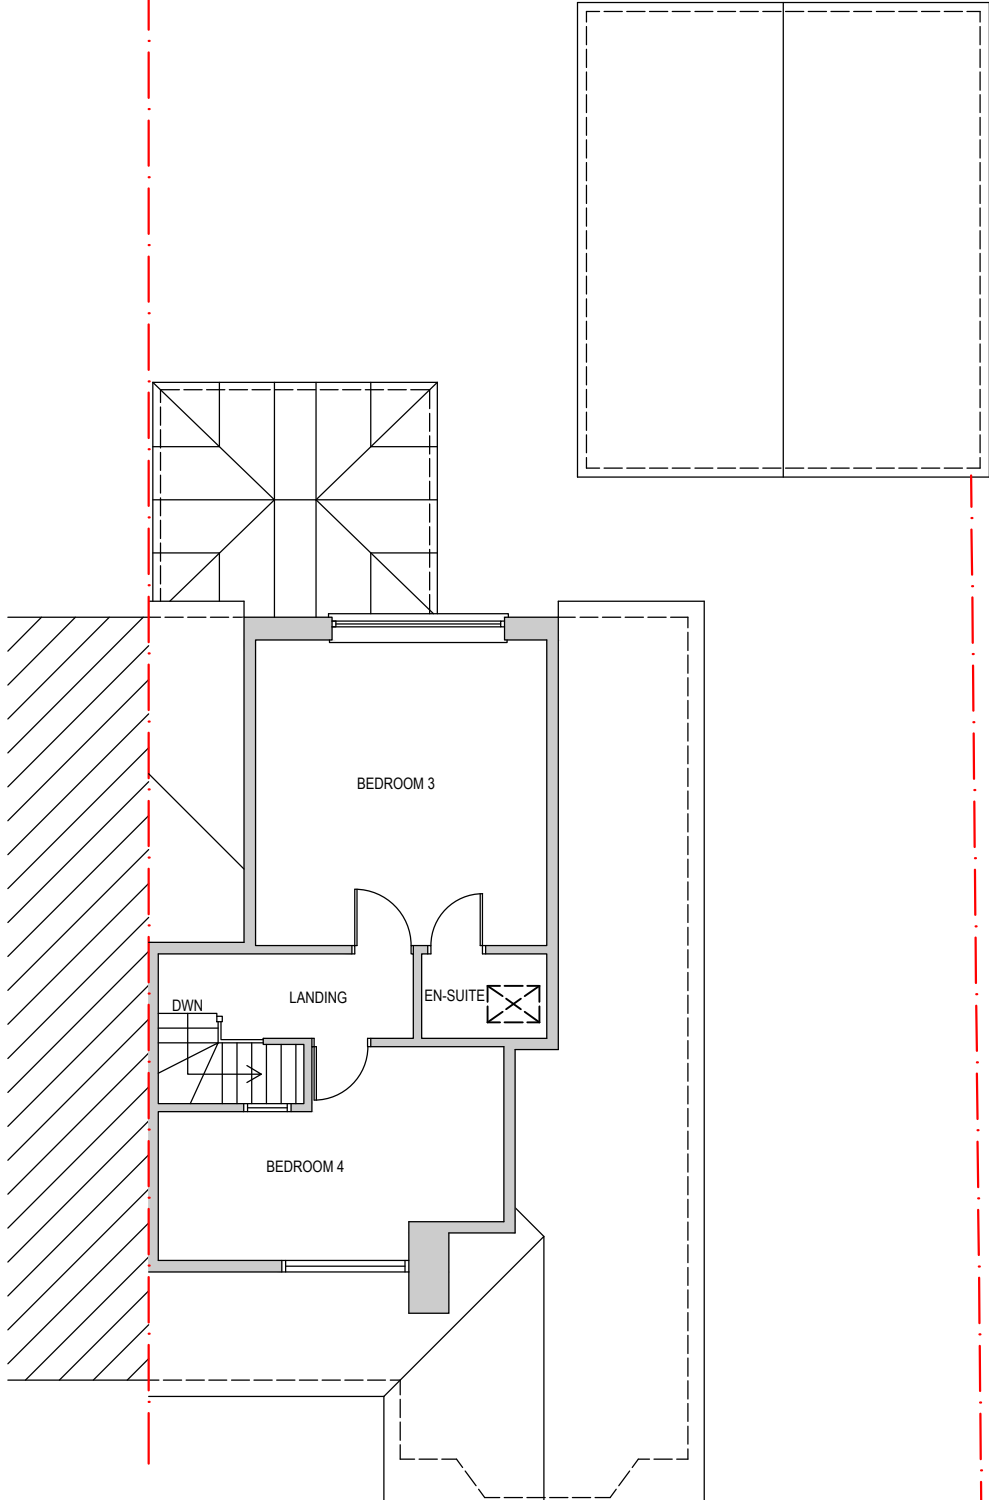

FIRST FLOOR PLAN
SCALE 1:100

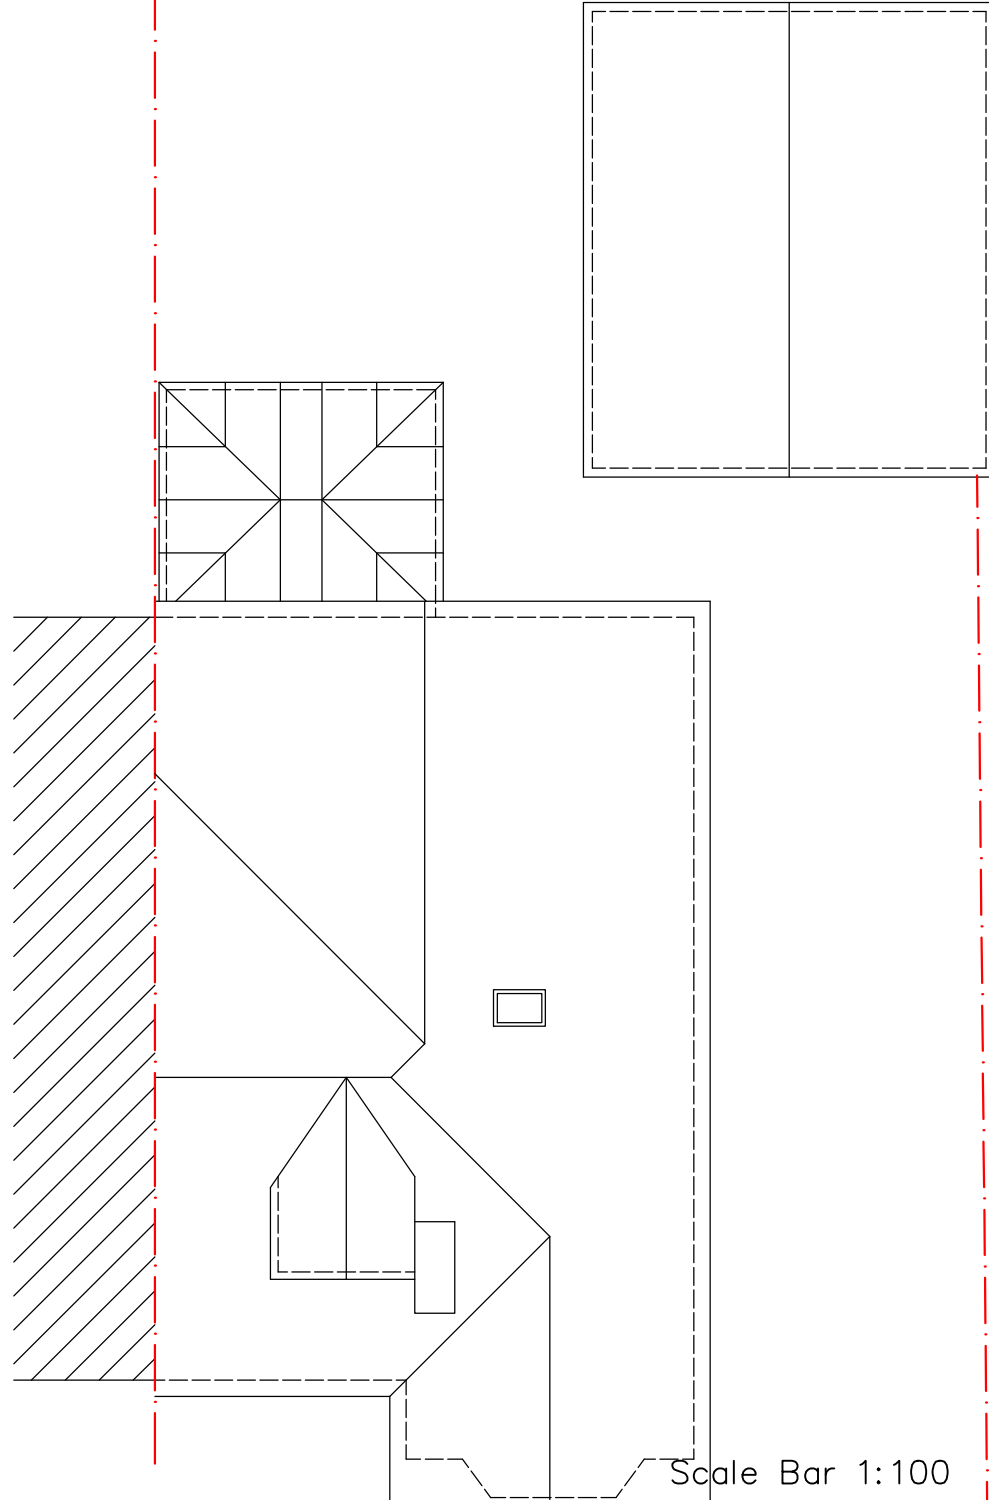

ROOF PLAN
SCALE 1:100

Scale Bar 1:100



This drawing is copyright and can not be copied or reproduced or altered, no extracts or any elements of this drawing or supporting information unless written consent has been obtained first.

REV	DATE	DESCRIPTION
RTMDesign Architectural Services Planning & Building Regulation Drawings		
5 Prebendal Drive, Slip End, LU1 4JN M 07979 575 456 E enquiries@rtmdesign.co.uk		
CLIENT MR M RODGERS & MISS A WARREN		
ADDRESS 71 WILLIAM ROAD HITCHIN HERTFORDSHIRE SG4 0LS		
TITLE PLANNING APPLICATION EXISTING PLANS AND ELEVATIONS WITH LOCATION PLAN		
SCALE - AS SHOWN @ A2		DATE - JAN '26
JOB No. 815	DRAWING No. PL_01	REVISION