


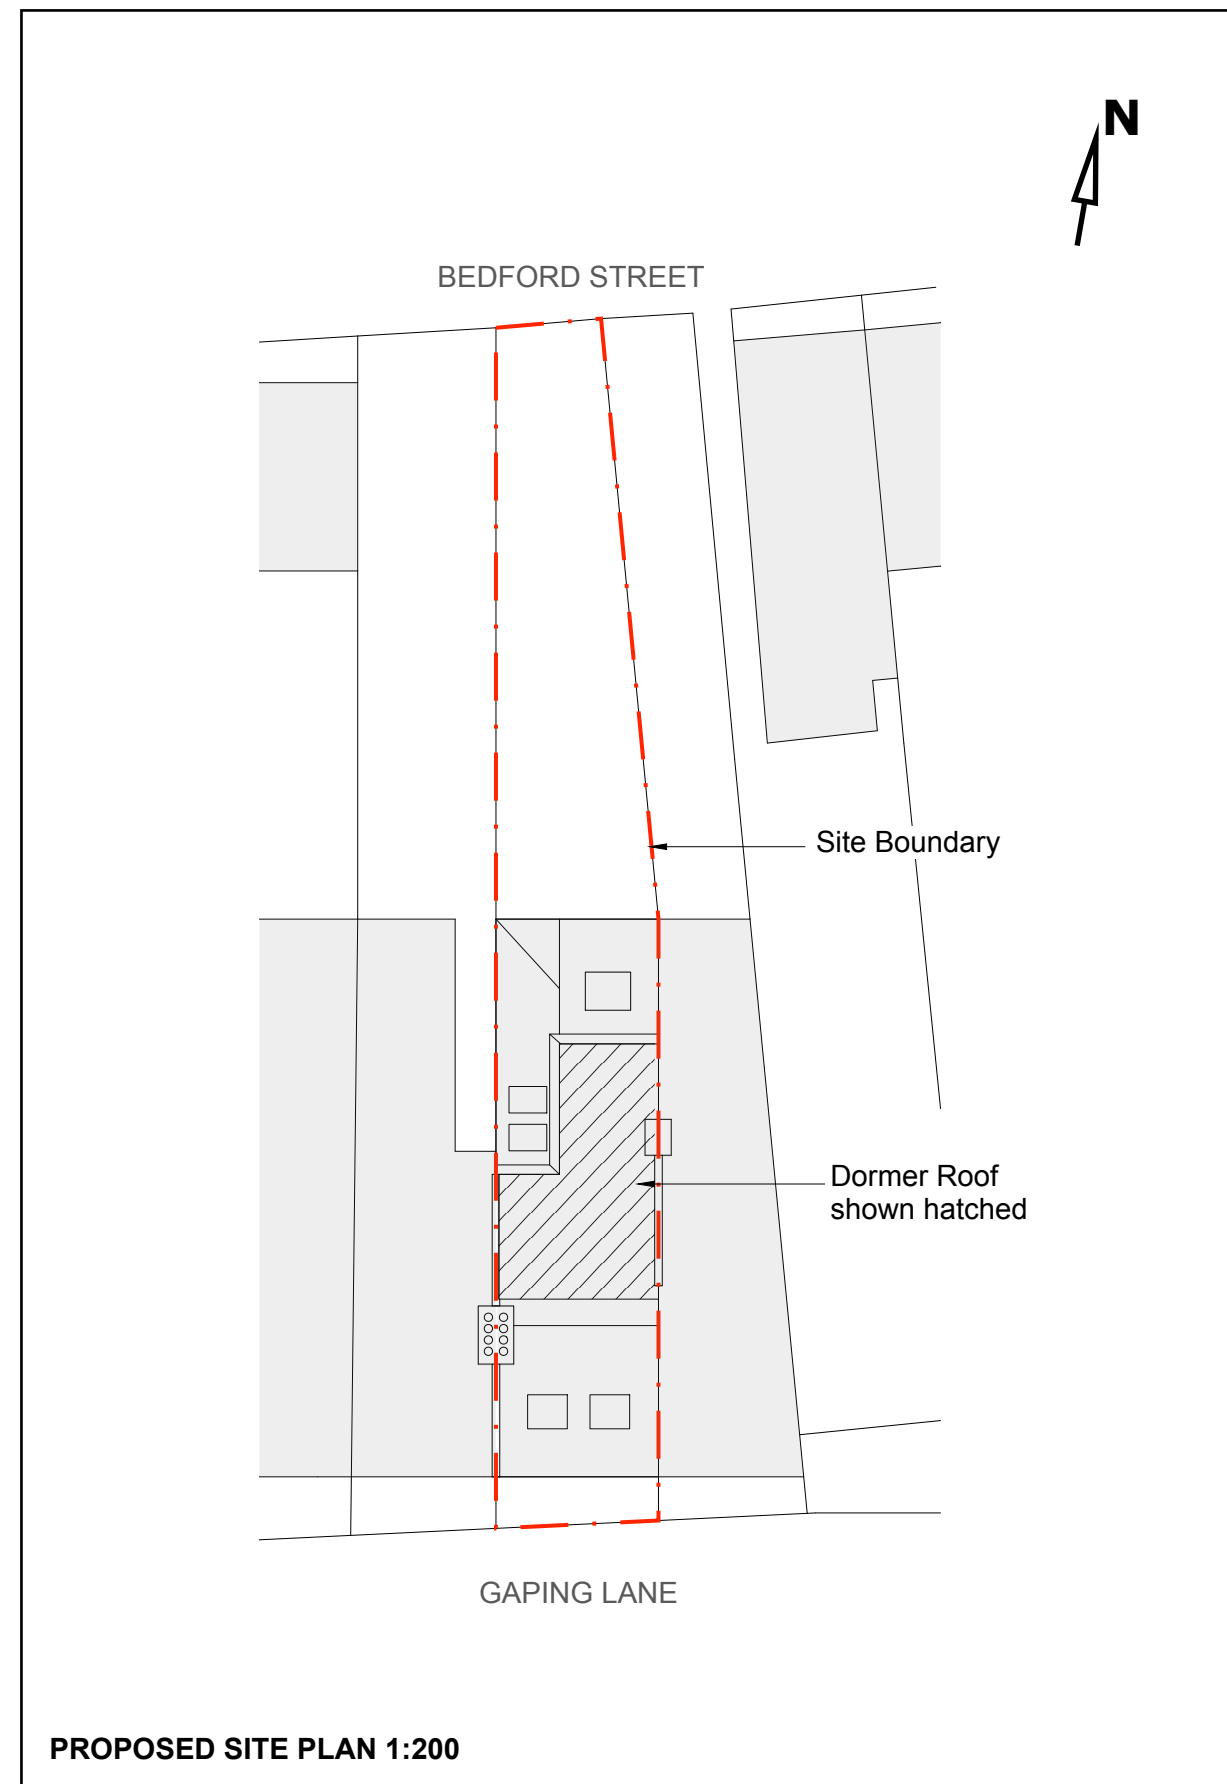

34 Gaping Lane
Hitchin SG5 2JQ

Project No:
Drawing No:
Scale:
Date:

1495: Gaping Lane Loft Conversion
100 - Pre-Existing and Proposed Site Plans
1:200 @ A3
March 2026

Revision Date By Info
- March 2026 AR Issue for Planning

Scale Bar: 1:200 @ A3
0m 2m 4m 6m 8m

HALLAMCONSULTING
Structures and Design
info@hallamconsulting.co.uk 07890 348 549
62 Fishponds Rd. Hitchin