


HOUSE 2

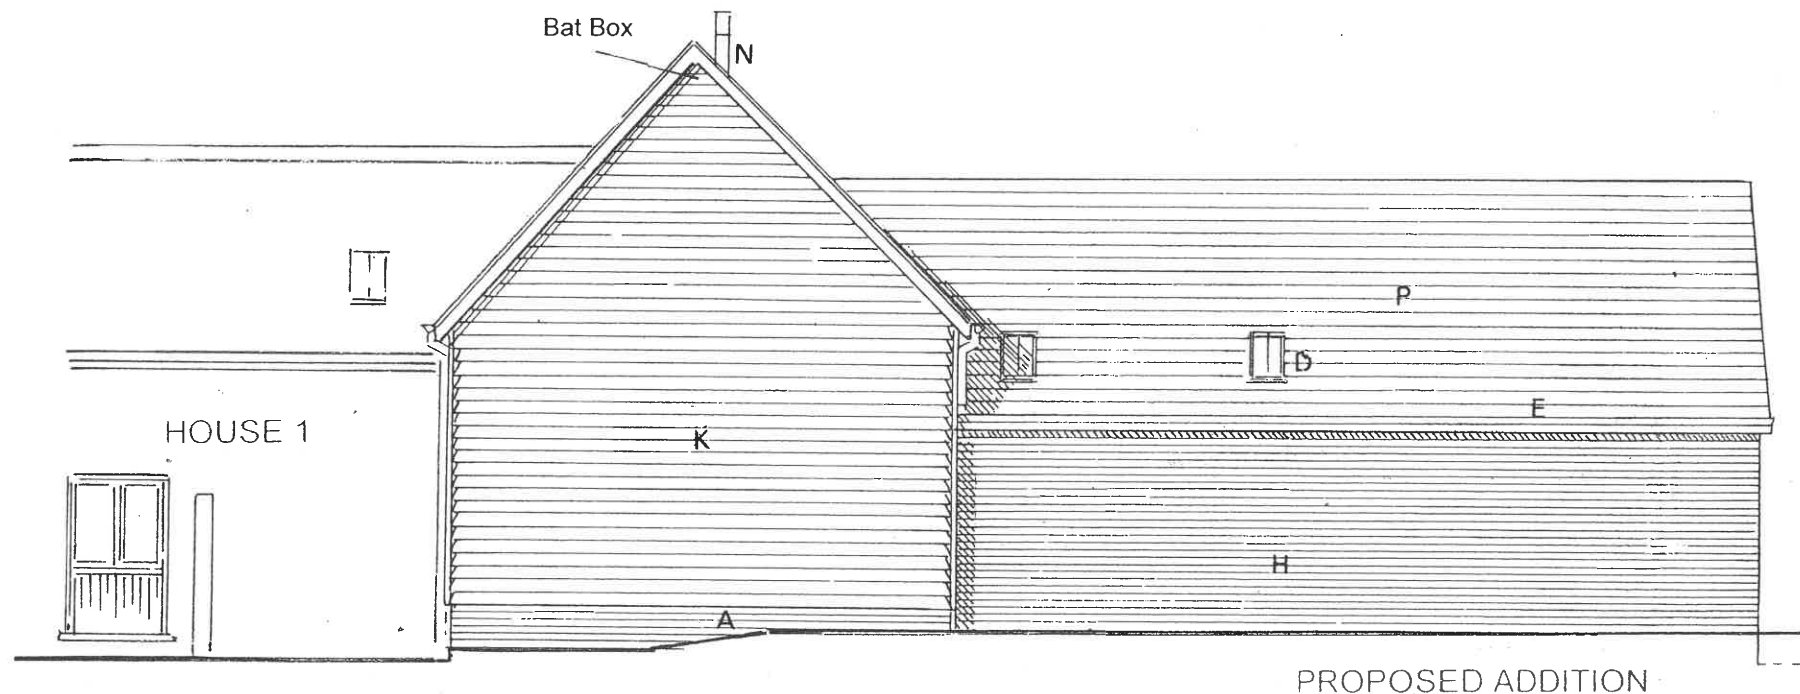


SOUTH EAST ELEVATION

- A. Defective brick replaced with re-claimed soft red brick lime based mortar mixed to match existing work
- B. Timber side hung casements
- C. Timber windows located between studs
- D. Low profile conservation skylights
- E. Black finish metal rainwater goods
- F. Replacement oak framing
- G. Oak vertically boarded door and adjoining glazed panel
- H. Re-claimed soft red brickwork to match adjoining work with lime based mortar
- J. Timber glazed doors with fanlights
- K. Feather-edged boarding
- L. Timber framed ledged and braced barn doors constructed to be operational
- M. Timber glazed casements
- N. Black finish flue
- O. Exposed rafters at eaves level
- P. Natural grey slate


REVISION 'A' MAY 2026
Amended Elevational Detailing
to all Six Dwellings

HOUSE 2

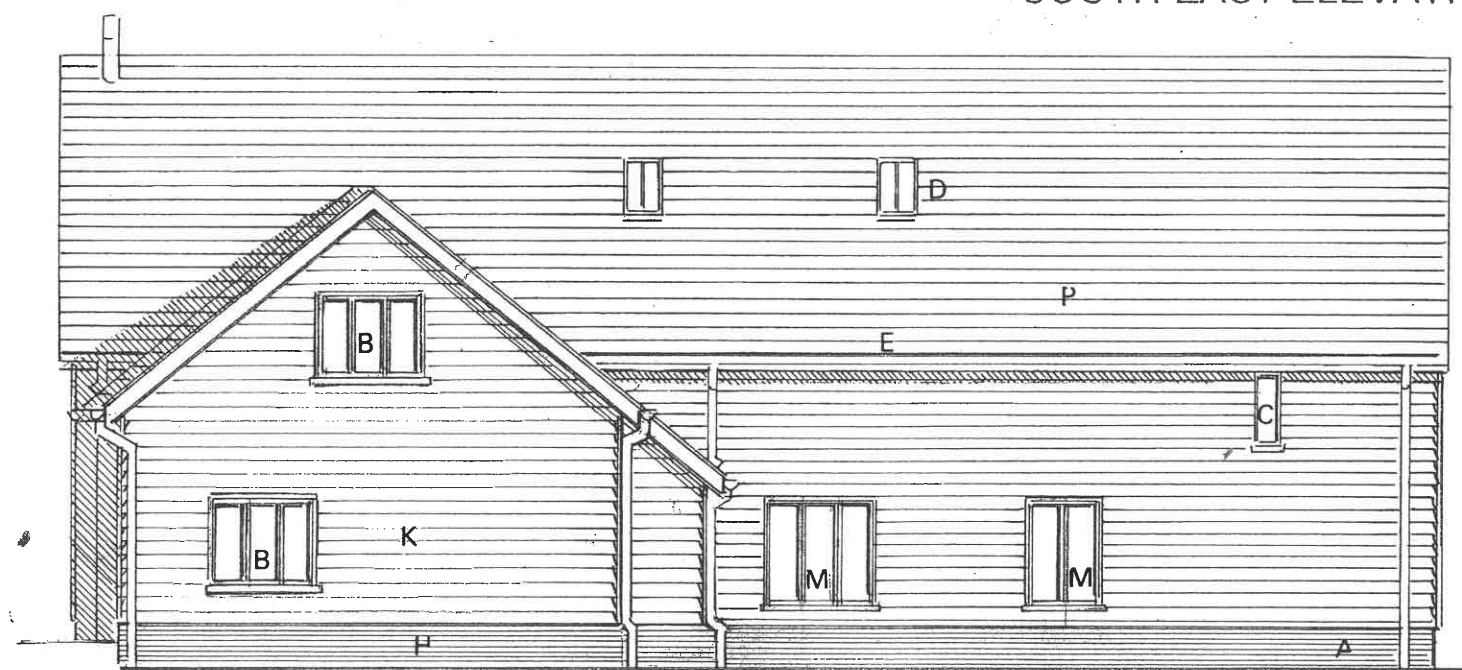

PROPOSED ADDITION

NORTH EAST ELEVATION

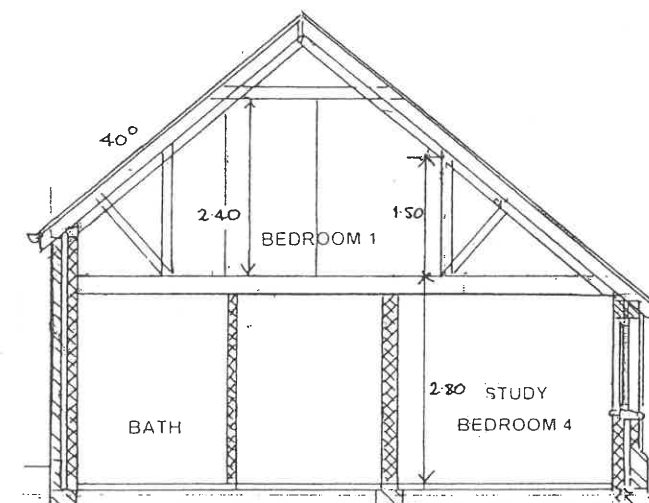

SECTION YY

Scale 1 : 100 at A3 Sheet Size

Revised Design for Conversion of
Existing Listed Barns and Proposed
Four Barn Style Dwellings with
Covered Parking and Associated
Works at Site West of Lordship
Farmhouse, Pirton Road, Holwell
Hertfordshire

Ivan J. Clarke & John W. Barrett
Hall Farm East, Letchworth Lane
Letchworth Garden City
Hertfordshire SG6 3NH
Tel. 01462 685251
e-mail johnandivan@btconnect.com

Scale 1 : 100
Date : Feb.2025
Ref. W315 A