


HOUSE 2


INTERNAL TIMBER FRAME

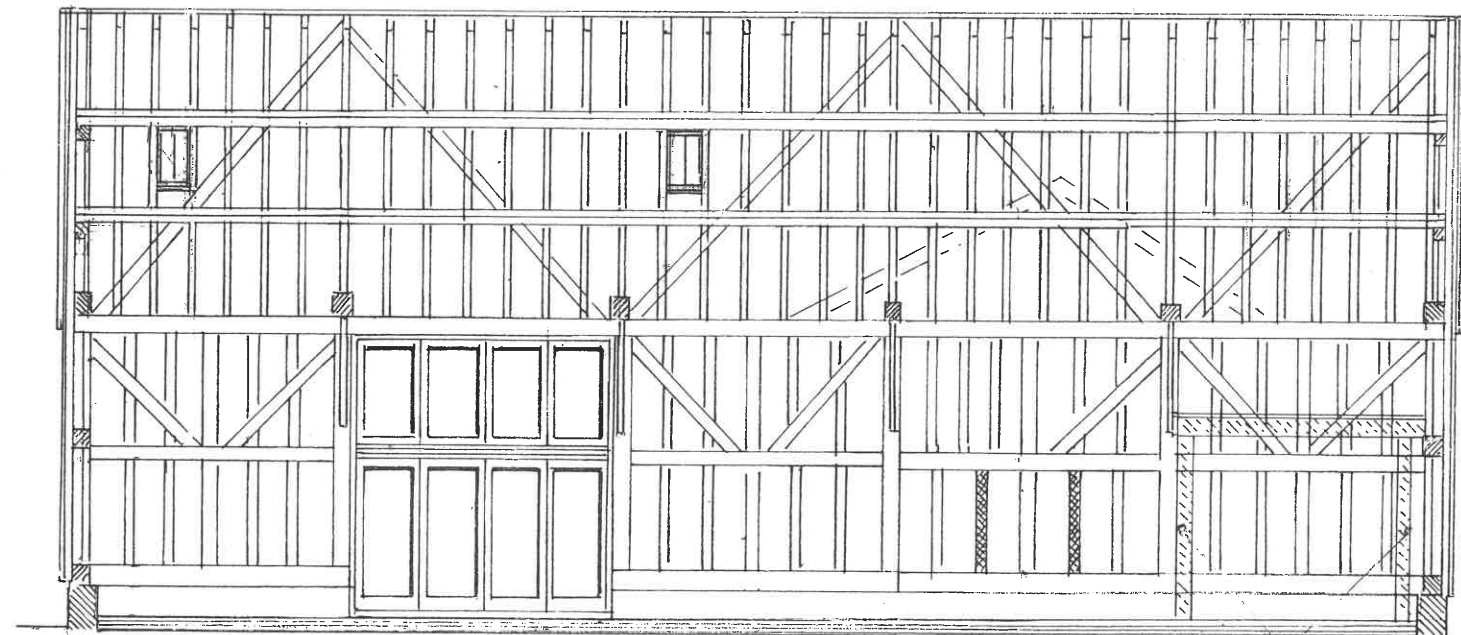

Existing Opening

R
Outline of steel framing
to support Gallery


SOUTH WEST ELEVATION

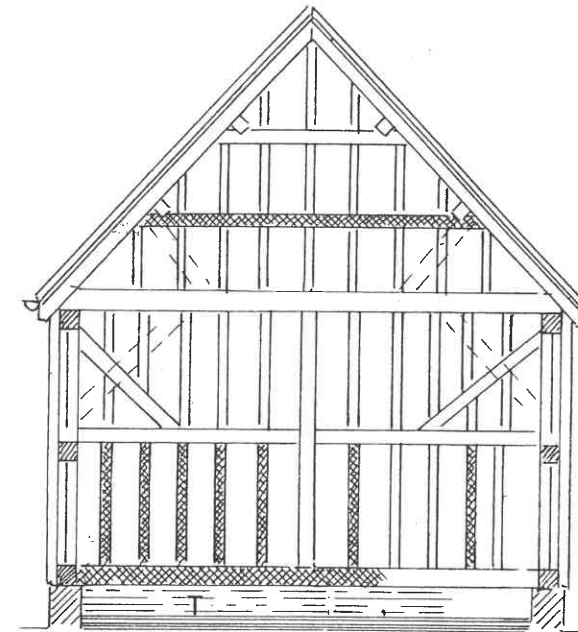

SOUTH EAST ELEVATION

- R. Steel frame to be self supporting and independent of Barn Frame
- S. Frame left unclad to allow Barn space to be viewed from proposed addition
- T. Replace missing section of plinth and frame


 Replacement of Oak Timbers that are either missing or defective

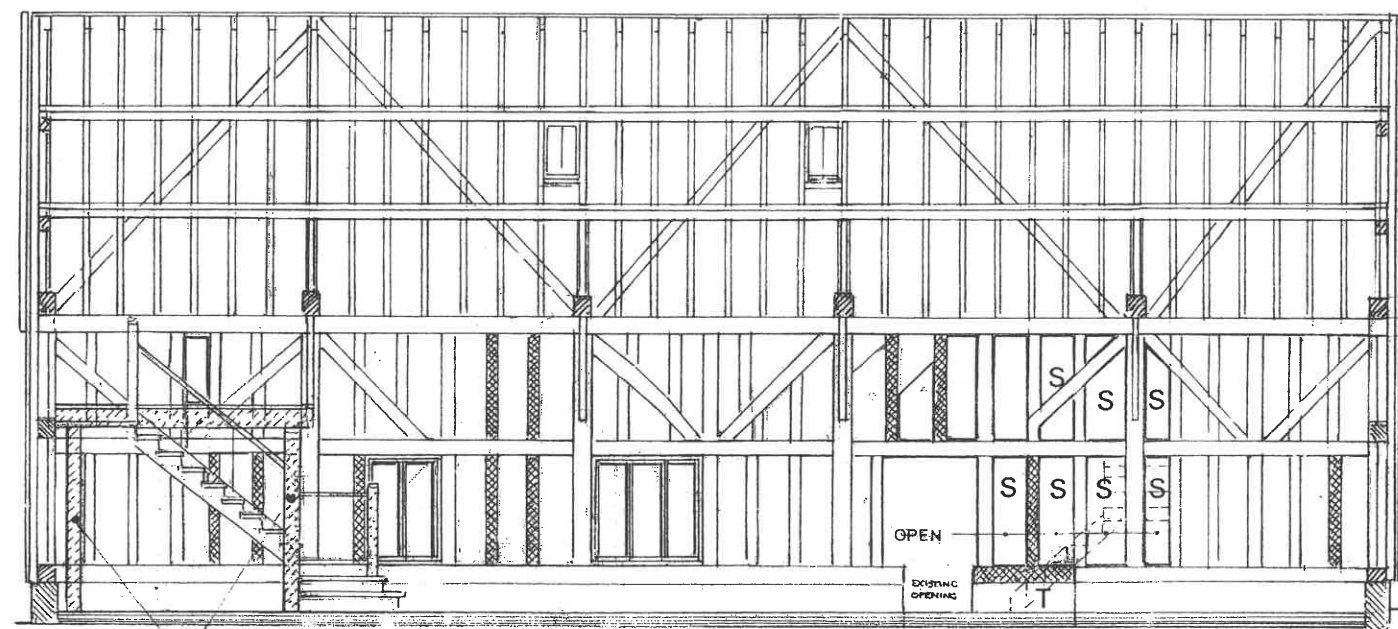

R
Outline of steel framing
to support Gallery

Existing Opening

NORTH EAST ELEVATION

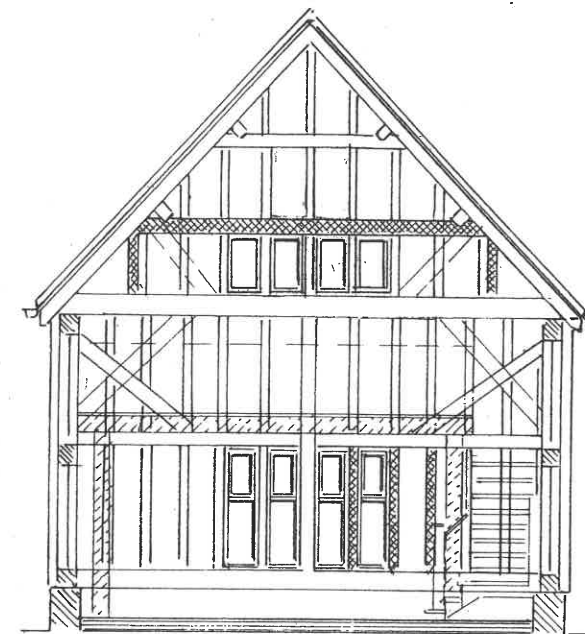

NORTH WEST ELEVATION

HOUSE 2

Revised Design for Conversion of
Existing Listed Barns and Proposed
Four Barn Style Dwellings with
Covered Parking and Associated
Works at Site West of Lordship
Farmhouse, Pirton Road, Holwell
Hertfordshire

Ivan J. Clarke & John W. Barrett
Hall Farm East, Letchworth Lane
Letchworth Garden City
Hertfordshire SG6 3NH
Tel. 01462 685251
e-mail johnandivan@btconnect.com

Scale 1 : 100
Date : Feb.2025
Ref. W316 A

REVISION 'A' MAY 2026
Amended Elevational Detailing
to all Six Dwellings

