

HOUSE 4 — HOUSE 5

Roof :- Natural Grey Slate

Walls :- Stained feather-edged boarding

Plinth :- Soft red stock brickwork

Fenestration :- Timber narrow module casements
timber glazed doors

Eaves :- Open eaves with exposed rafters

Rainwater Goods :- Black half round metal gutters and
metal round down pipes

Skylights :- Low profile conservation roof lights


Flue Pipe :- Black coated pipe and vent

Entrance Door :- Natural oak vertically boarded door

Posts & Brackets :- Natural oak posts and brackets on
soft red brick plinths

Field Gate :- Timber white painted five bar
field gate

Schwegler 1B 32.mm
bird box

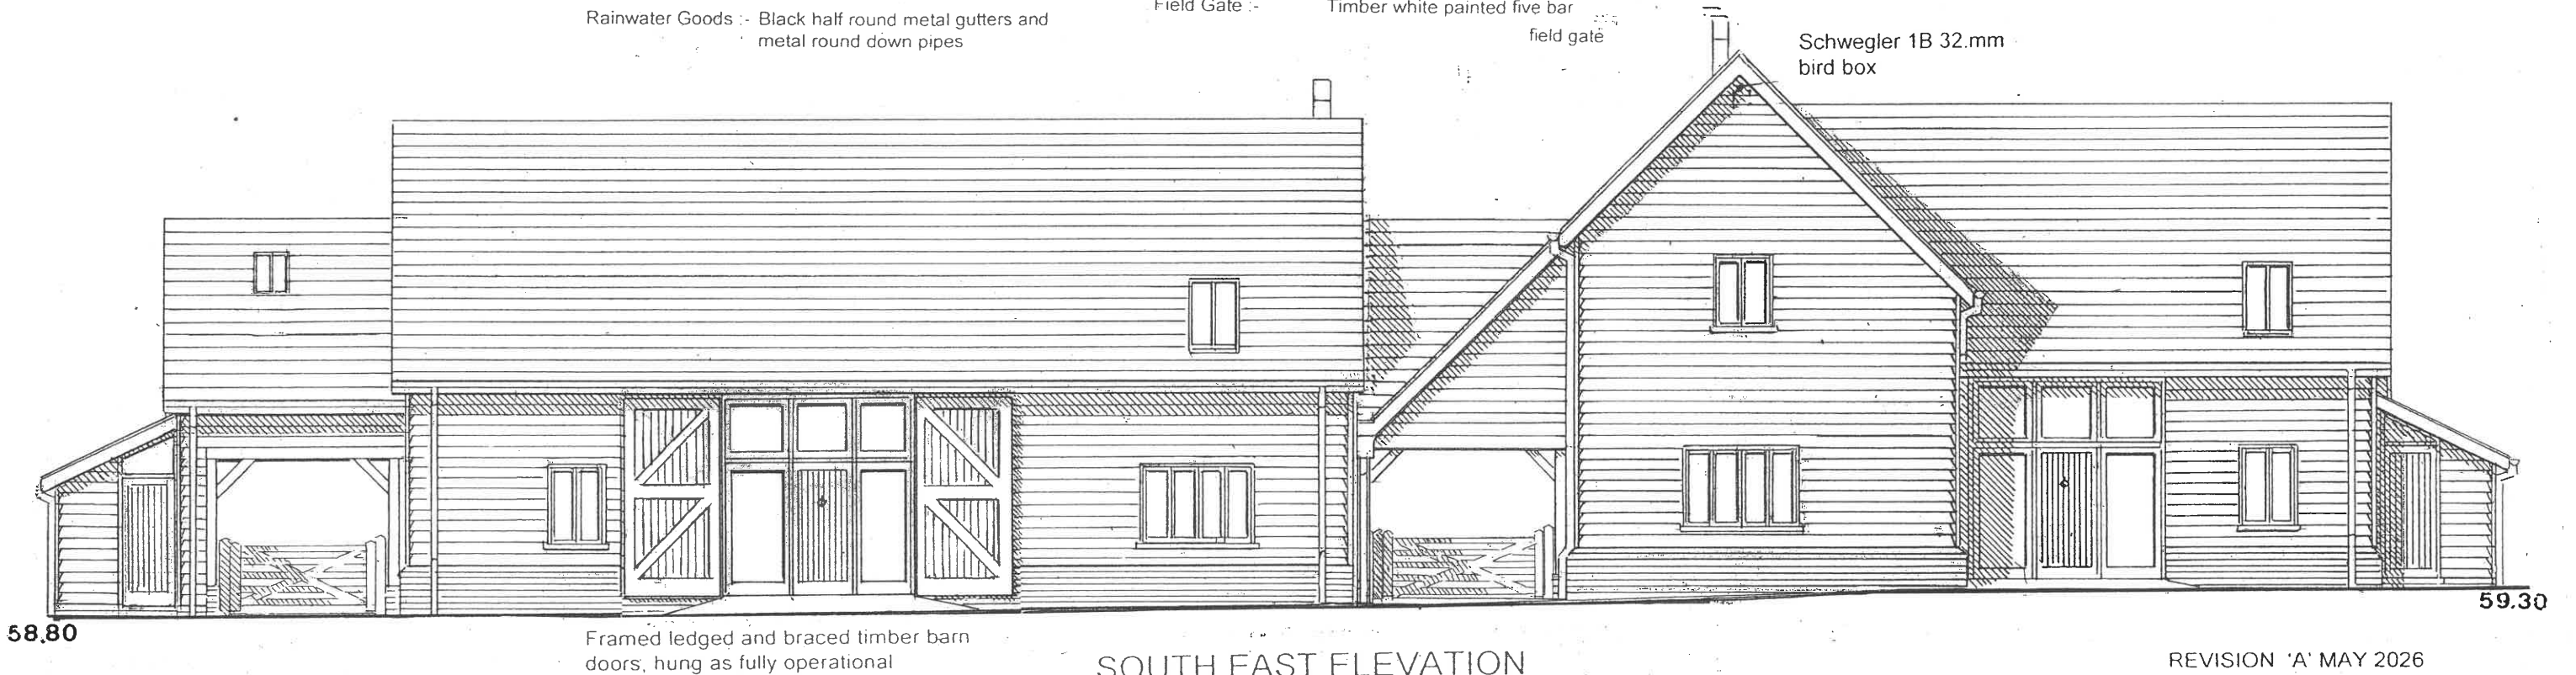

SOUTH EAST ELEVATION

REVISION 'A' MAY 2026
Amended Elevational Detailing
to all Six Dwellings


HOUSE 4 — HOUSE 5

Revised Design for Conversion of
Existing Listed Barns and Proposed
Four Barn Style Dwellings with
Covered Parking and Associated
Works at Site West of Lordship
Farmhouse, Pirton Road, Holwell
Hertfordshire

Ivan J. Clarke & John W. Barrett
Hall Farm East, Letchworth Lane
Letchworth Garden City
Hertfordshire SG6 3NH
Tel. 01462 685251
e-mail johnandivan@btconnect.com

Scale 1 : 100
Date : Feb. 2025
Ref. W321A

21A

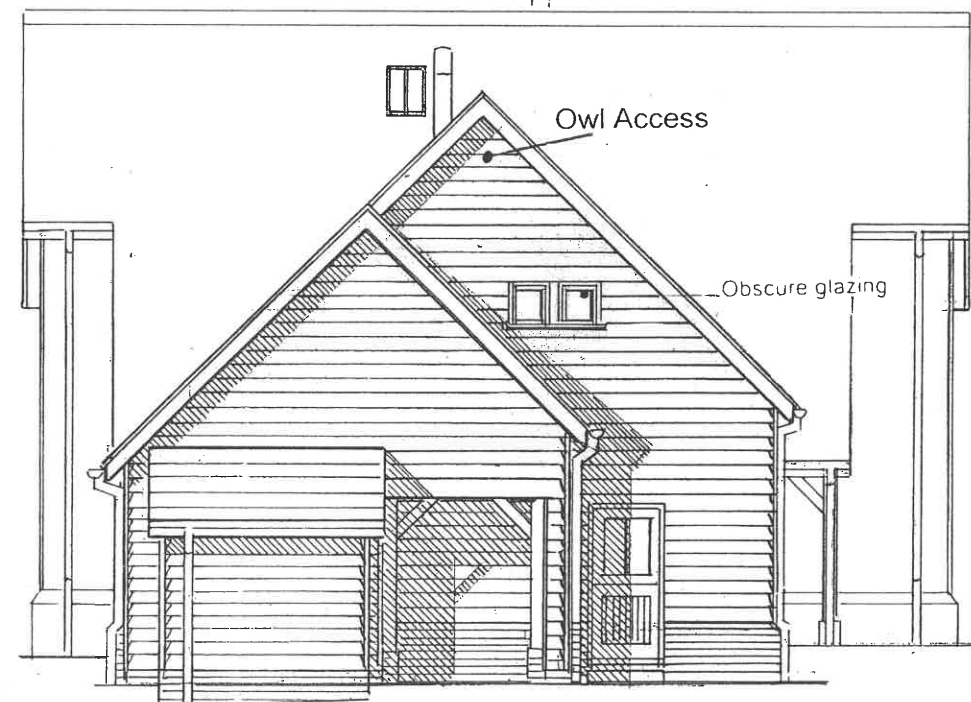

SOUTH WEST ELEVATION

