



HOUSE 6

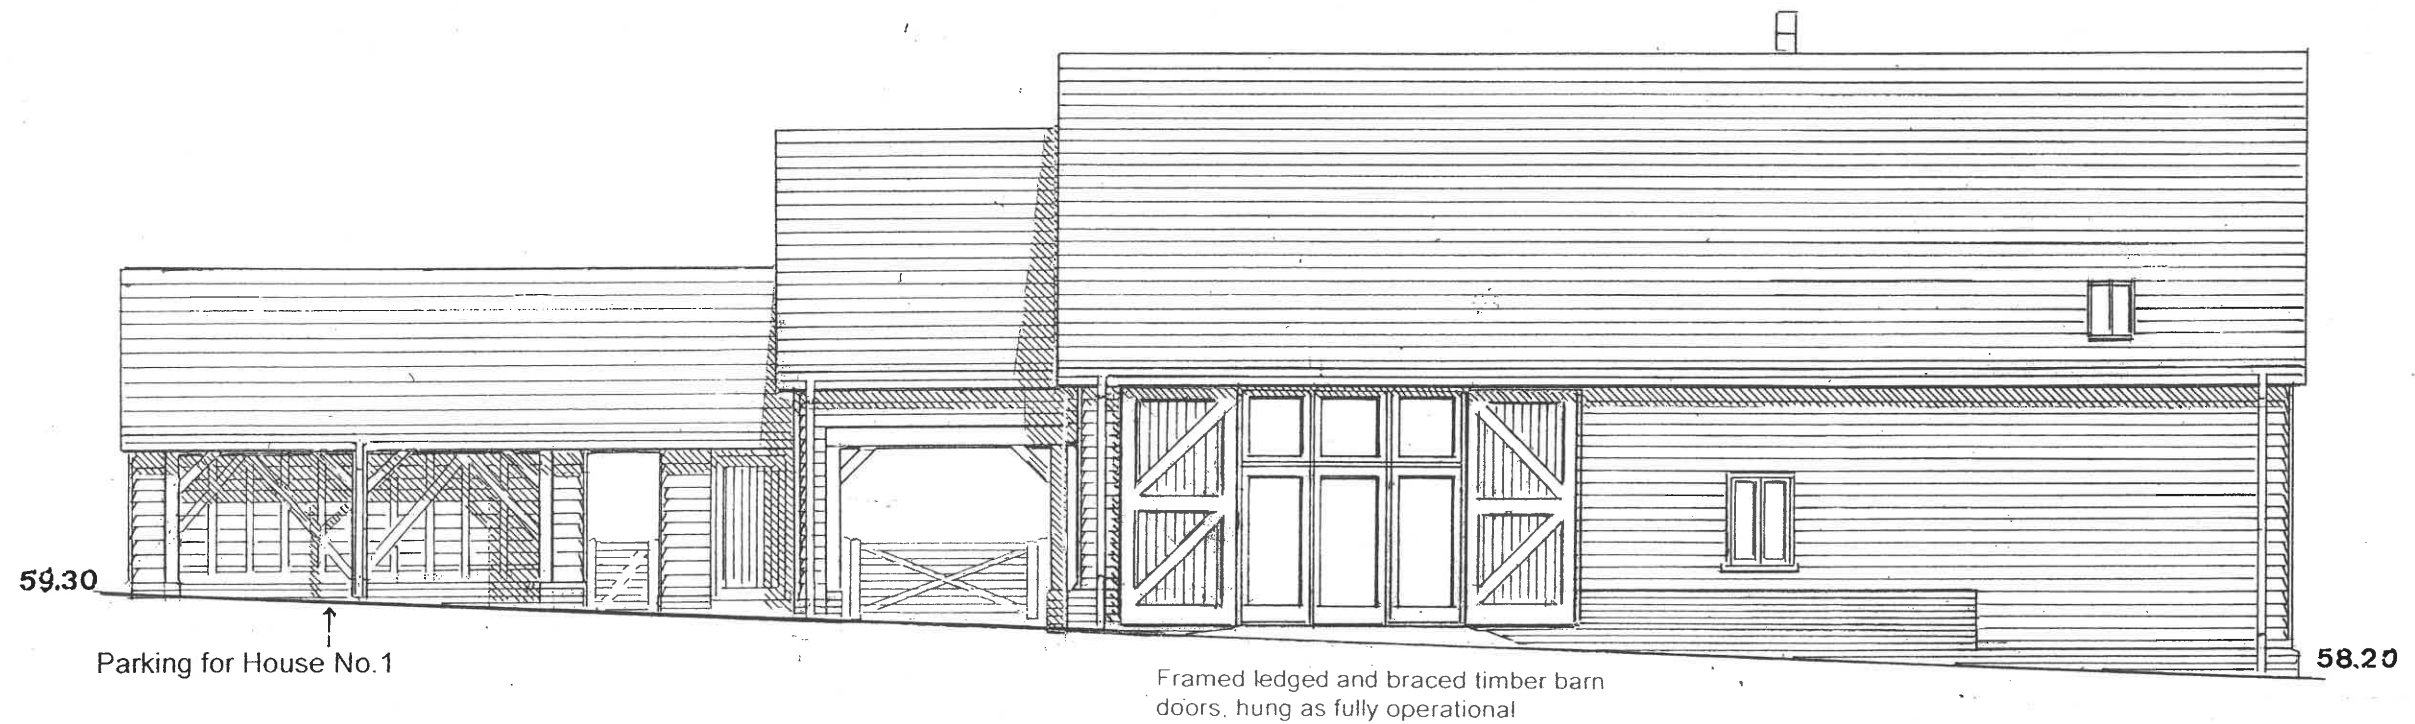


NORTH EAST ELEVATION

Roof :-	Plain brown hand-made clay tiles	Rainwater Goods :-	Black half round metal gutters and metal round down pipes
Walls :-	Stained feather-edged boarding	Skylights :-	Low profile conservation roof lights
Plinth :-	Soft red stock brickwork	Flue Pipe :-	Black coated pipe and vent
Fenestration :-	Timber narrow module casements timber glazed doors	Entrance Door :-	Natural oak vertically boarded door
Eaves :-	Open eaves with exposed rafters	Posts & Brackets :-	Natural oak posts and brackets on soft red brick plinths

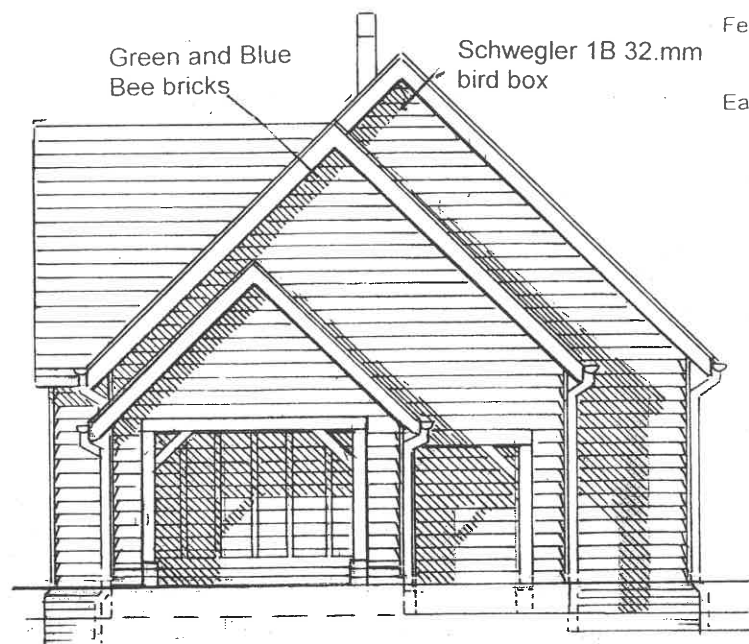


SOUTH EAST ELEVATION

Scale 1 100 at A3 Sheet Size

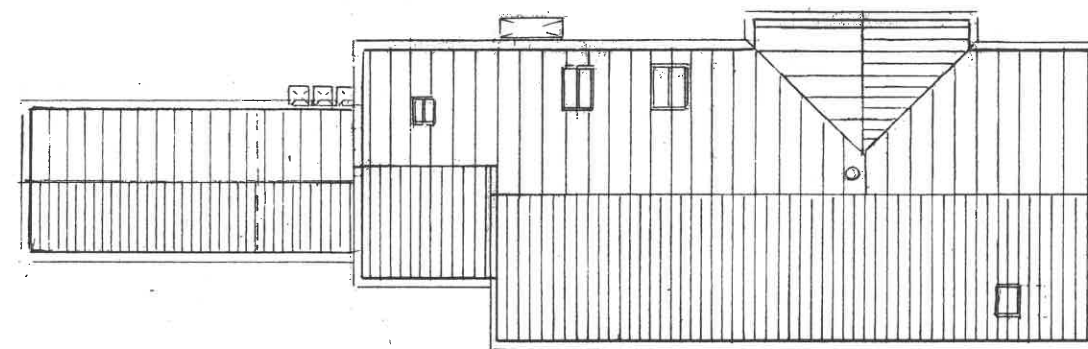

Roof Plan

Scale 1 200 at A3 Sheet Size

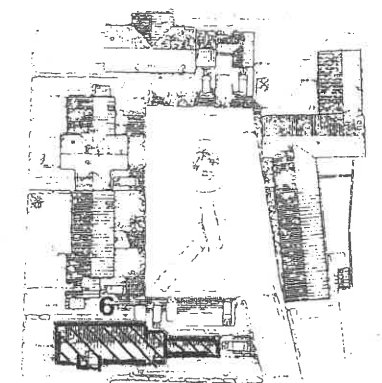

HOUSE 6

Revised Design for Conversion of
Existing Listed Barns and Proposed
Four Barn Style Dwellings with
Covered Parking and Associated
Works at Site West of Lordship
Farmhouse, Pirton Road, Holwell
Hertfordshire

Ivan J. Clarke & John W. Barrett
Hall Farm East, Leitchworth Lane
Leitchworth Garden City
Hertfordshire SG6 3NH
Tel. 01462 685251
e-mail johnandivan@btconnect.com

Scale 1 : 100
Date : Feb.2025
Ref. W327A

REVISION 'A' MAY 2026
Amended Elevational Detailing
to all Six Dwellings