



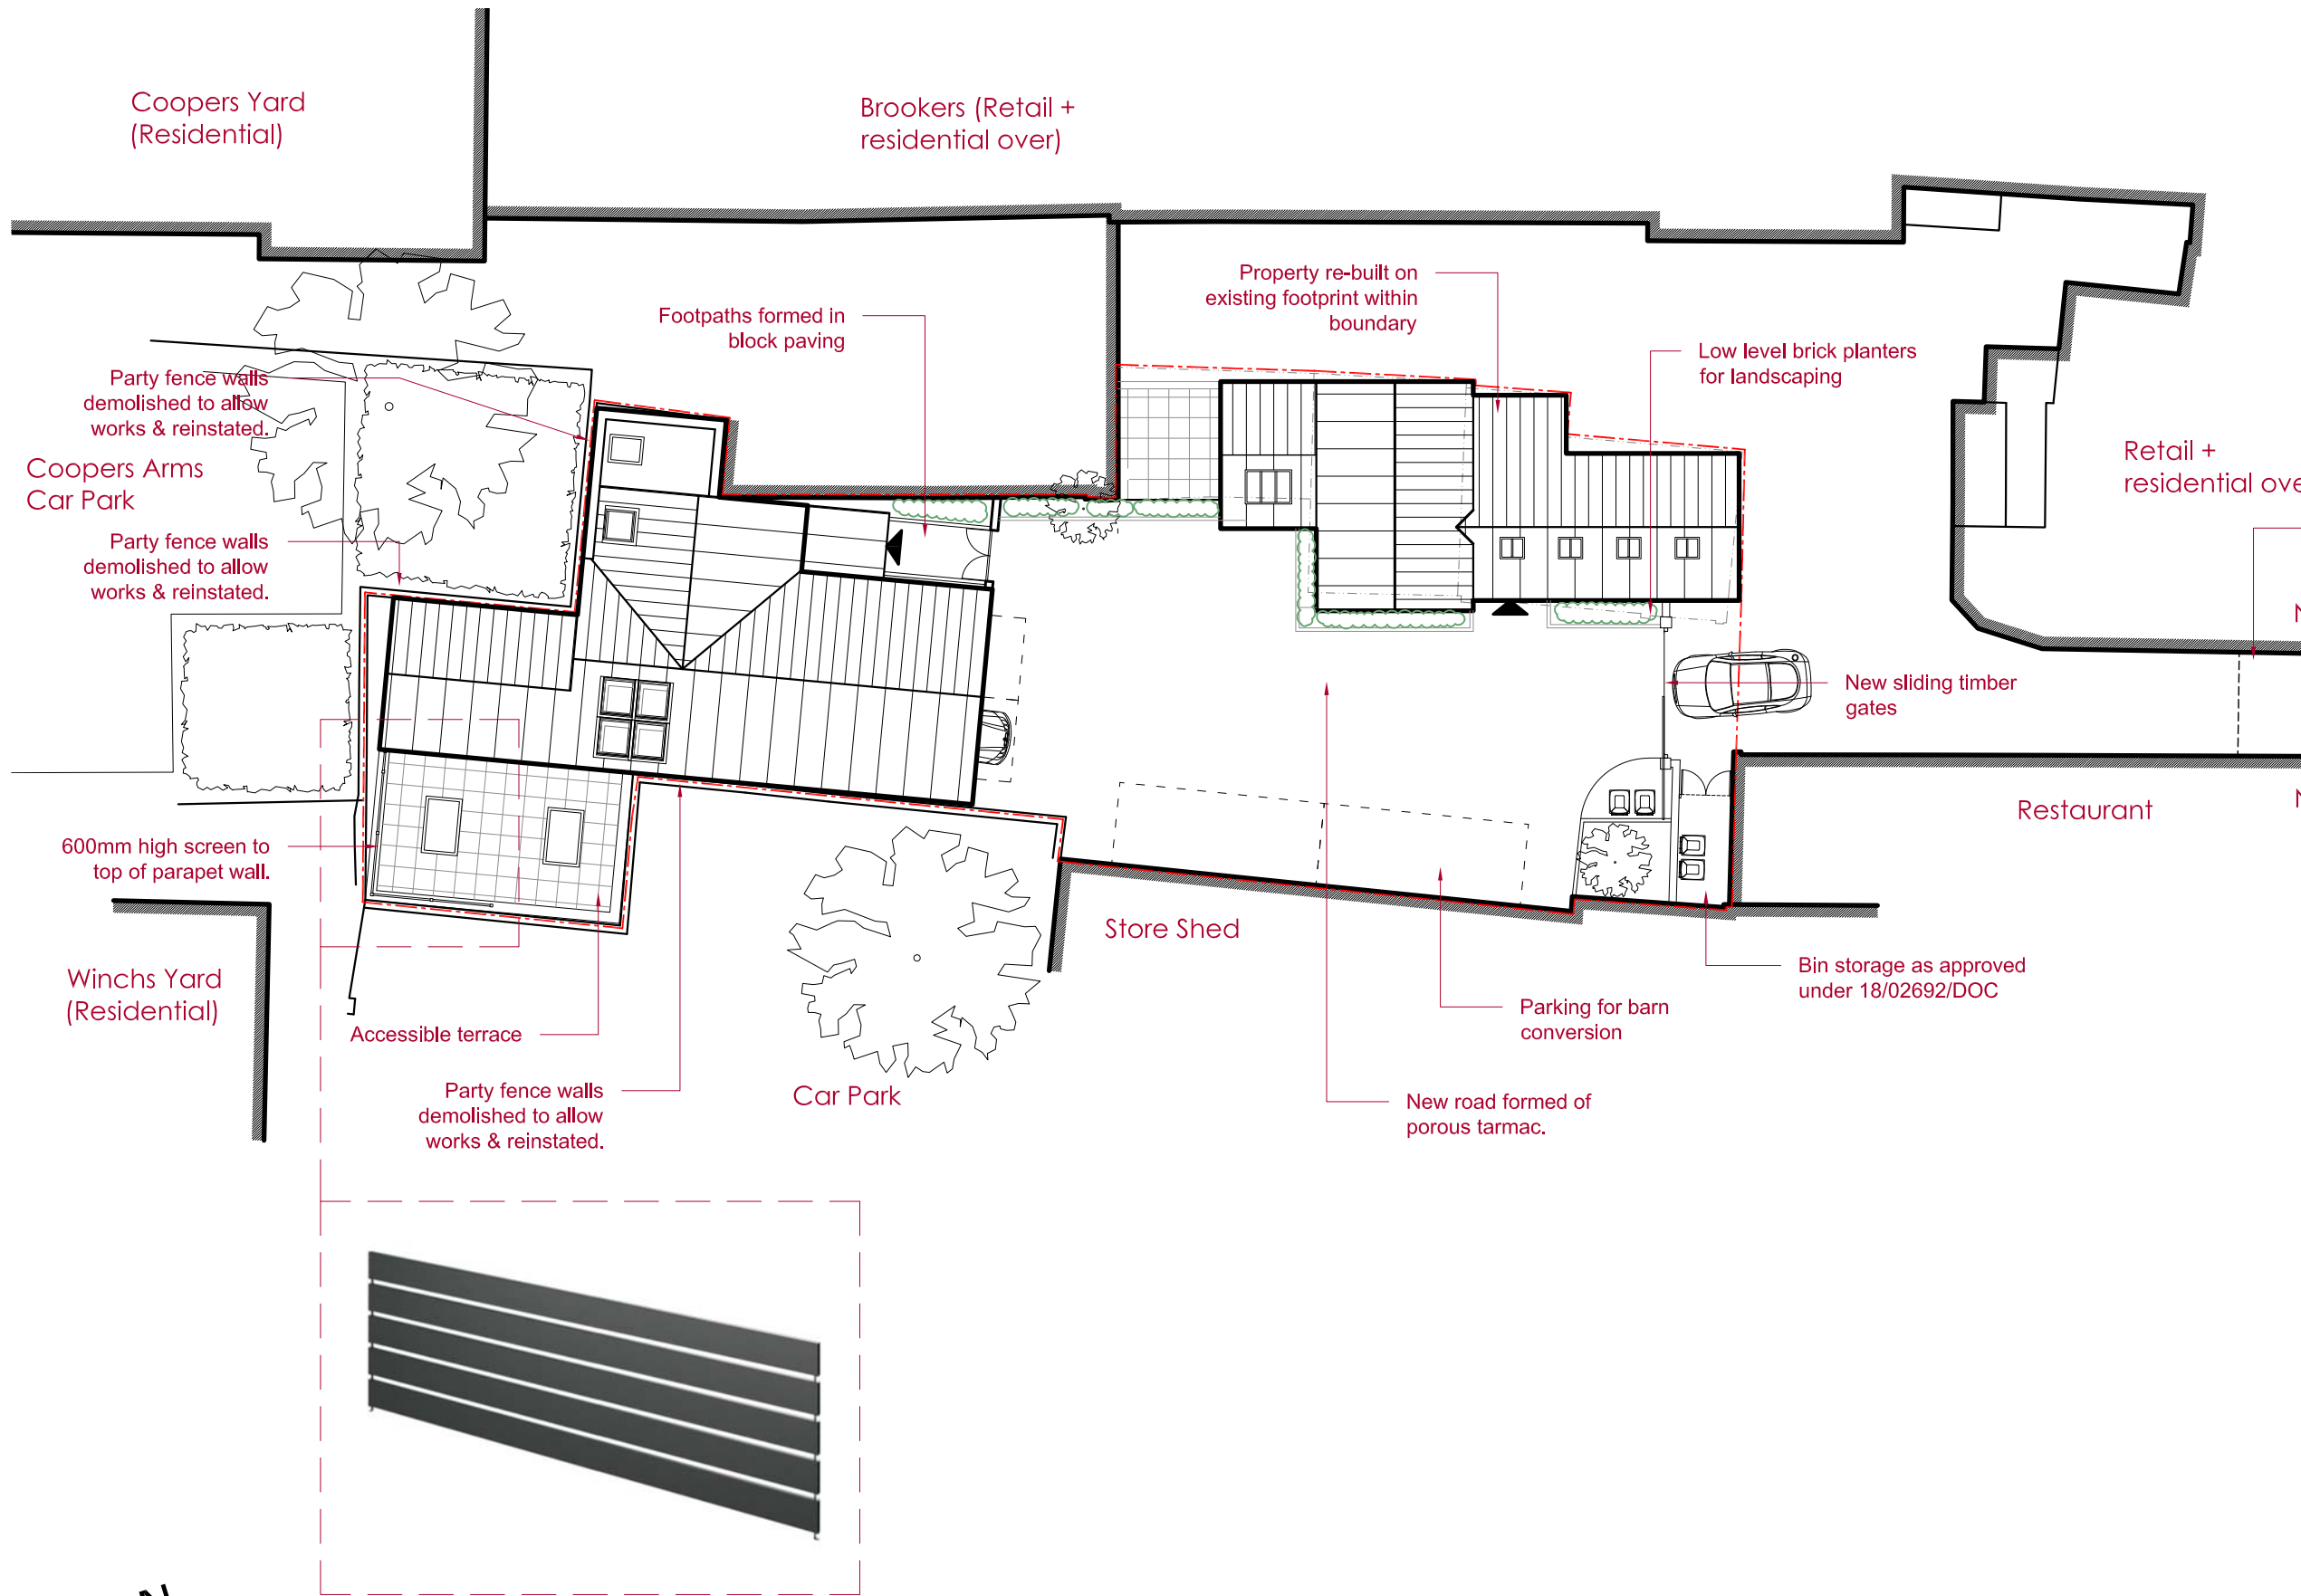

Any queries regarding areas, levels or dimensions must be referred back to BBR Design Services Ltd. All dimensions of existing buildings to be verified on site.

This drawing is the copyright of BBR Design Services Ltd and shall not be in any way used or reproduced without their prior written consent.

All design and construction is to be in accordance with the Construction Design and Management (CDM) Regulations 2015, and HSE guidance.

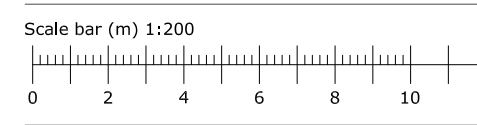

D	2025.06.24	Screening added to top of terrace parapet; usable terrace area extended.	cf
C	2023.08.03	Road surface changed to tarmac.	rda
B	2023.01.30	Amendments for planning.	cf
Rev:	Date:	Note:	By:

FOR PLANNING



D E S I G N

01462 420800 | 01799 530097

info@bbr-design.co.uk

www.bbr-design.co.uk



Contract:
Land Rear of; 36 Bucklersbury
Hitchin
Hertfordshire
SG5 1BG


Drawing Title:
Proposed Site Plan

Scale:	Drawn/check:
1:200	rda
@ A3	
Job No:	Date:
22178	July 2022

Drawing No: PL03

Revision: D

© BBR Design 2020

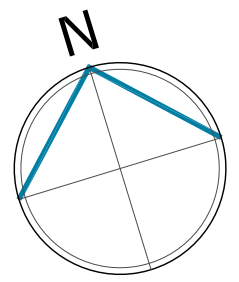

600mm high aluminium privacy screen, similar to above, colour to match windows, fascias and cladding, on top of existing parapet wall. Extent of usable terrace area increased.