


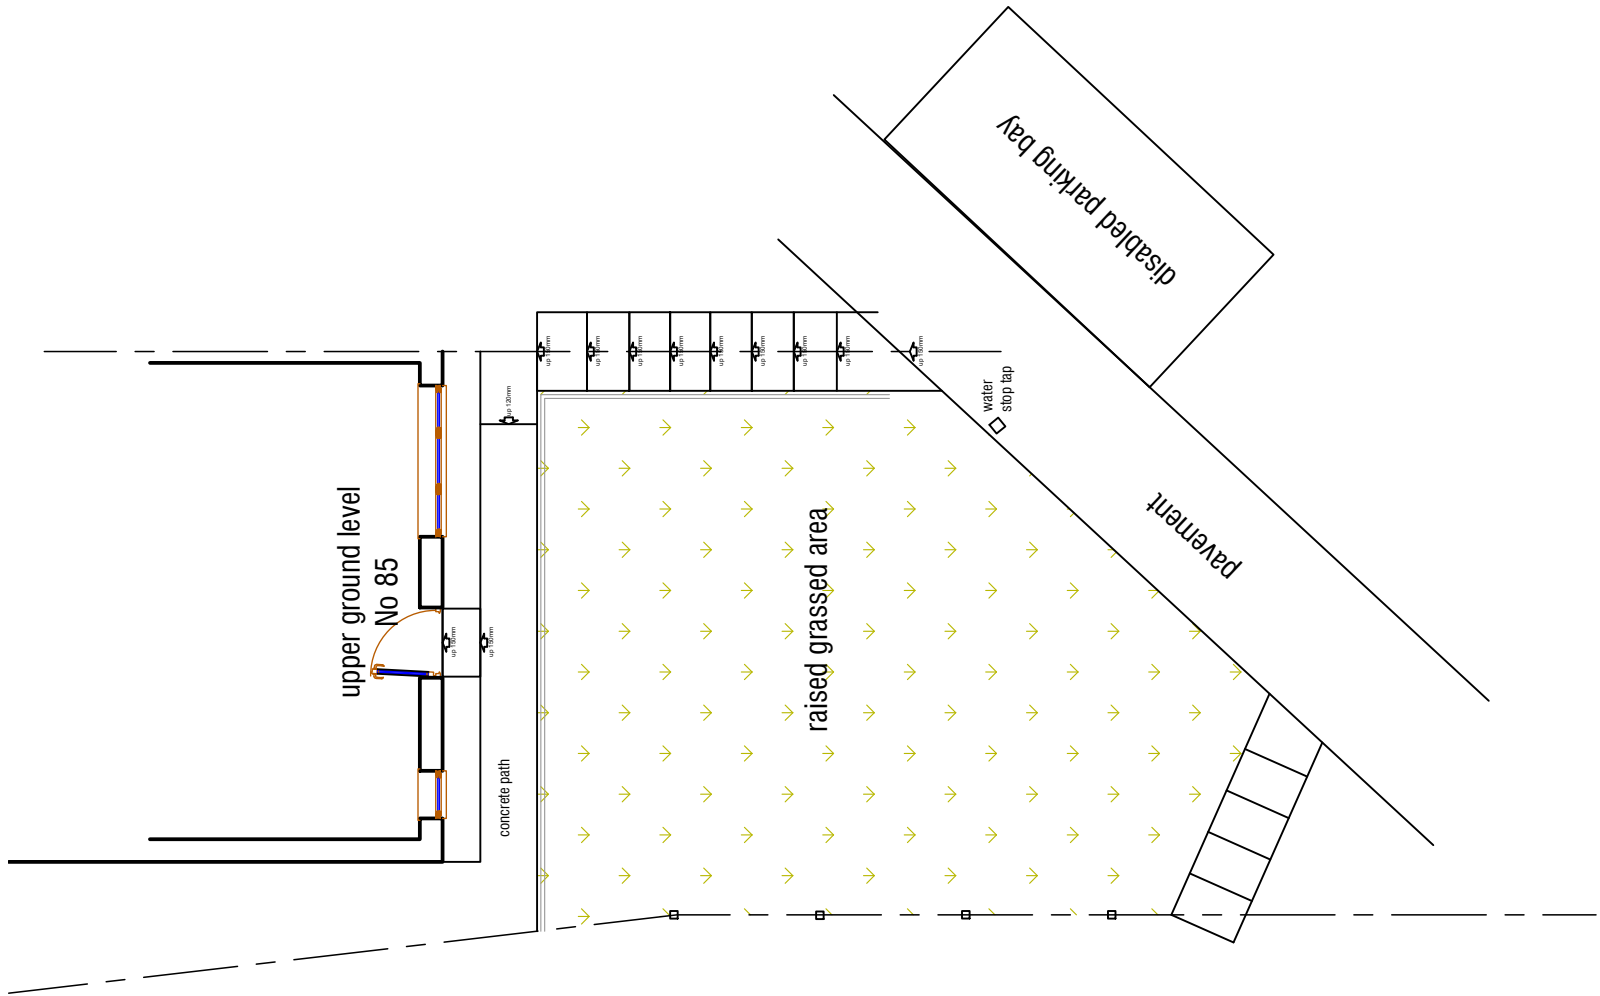

Existing Ground Floor Plan 1:100

Title
Proposed hardstanding
Client
Mstr Spencer
Address
85 Beechwood Close
Baldock
Hertfordshire SG7 6LX



Hertfordshire Home Improvement Agency
Adult Care Services, Hertfordshire County Council
Farnham House, Six Hills Way, Stevenage SG1
2FQ Tel: 01438 843467

Date
June 2025
Scale
1:100

Drawing No.
CA-034192/1