



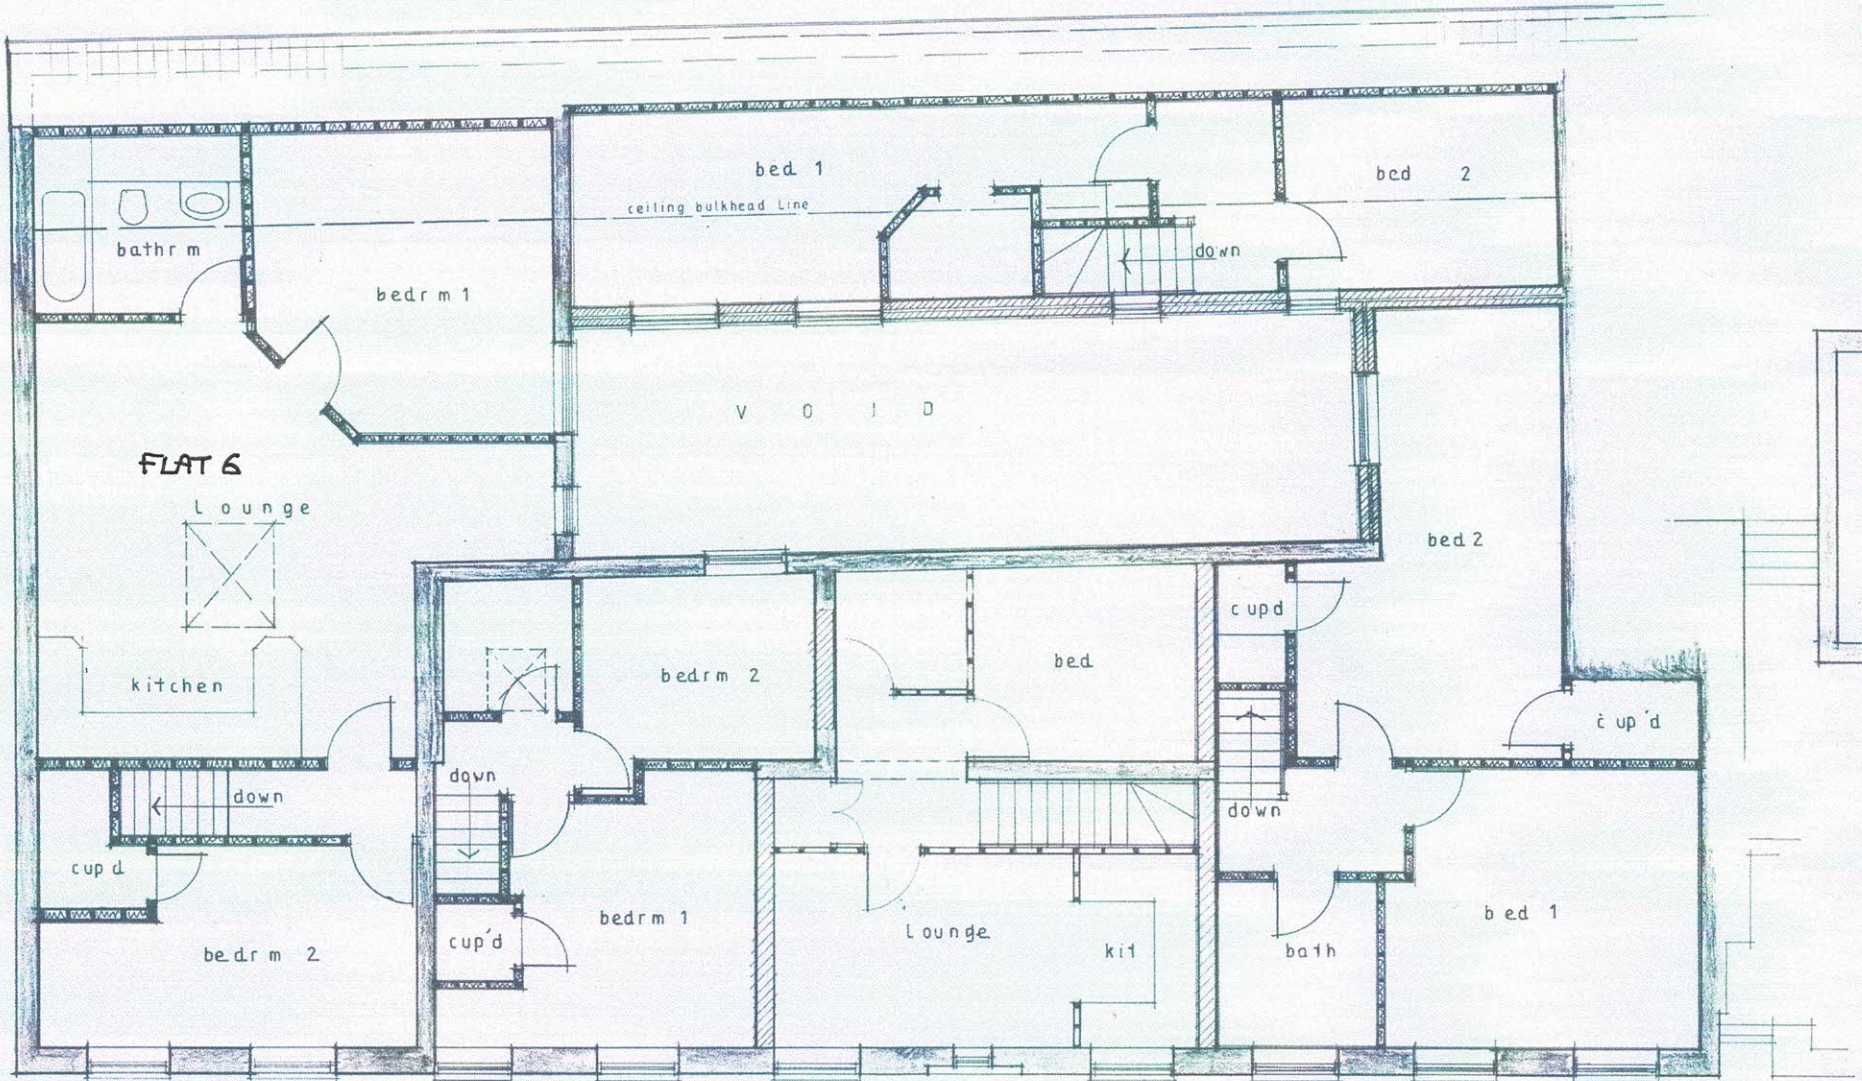

FIRST FLOOR PLAN

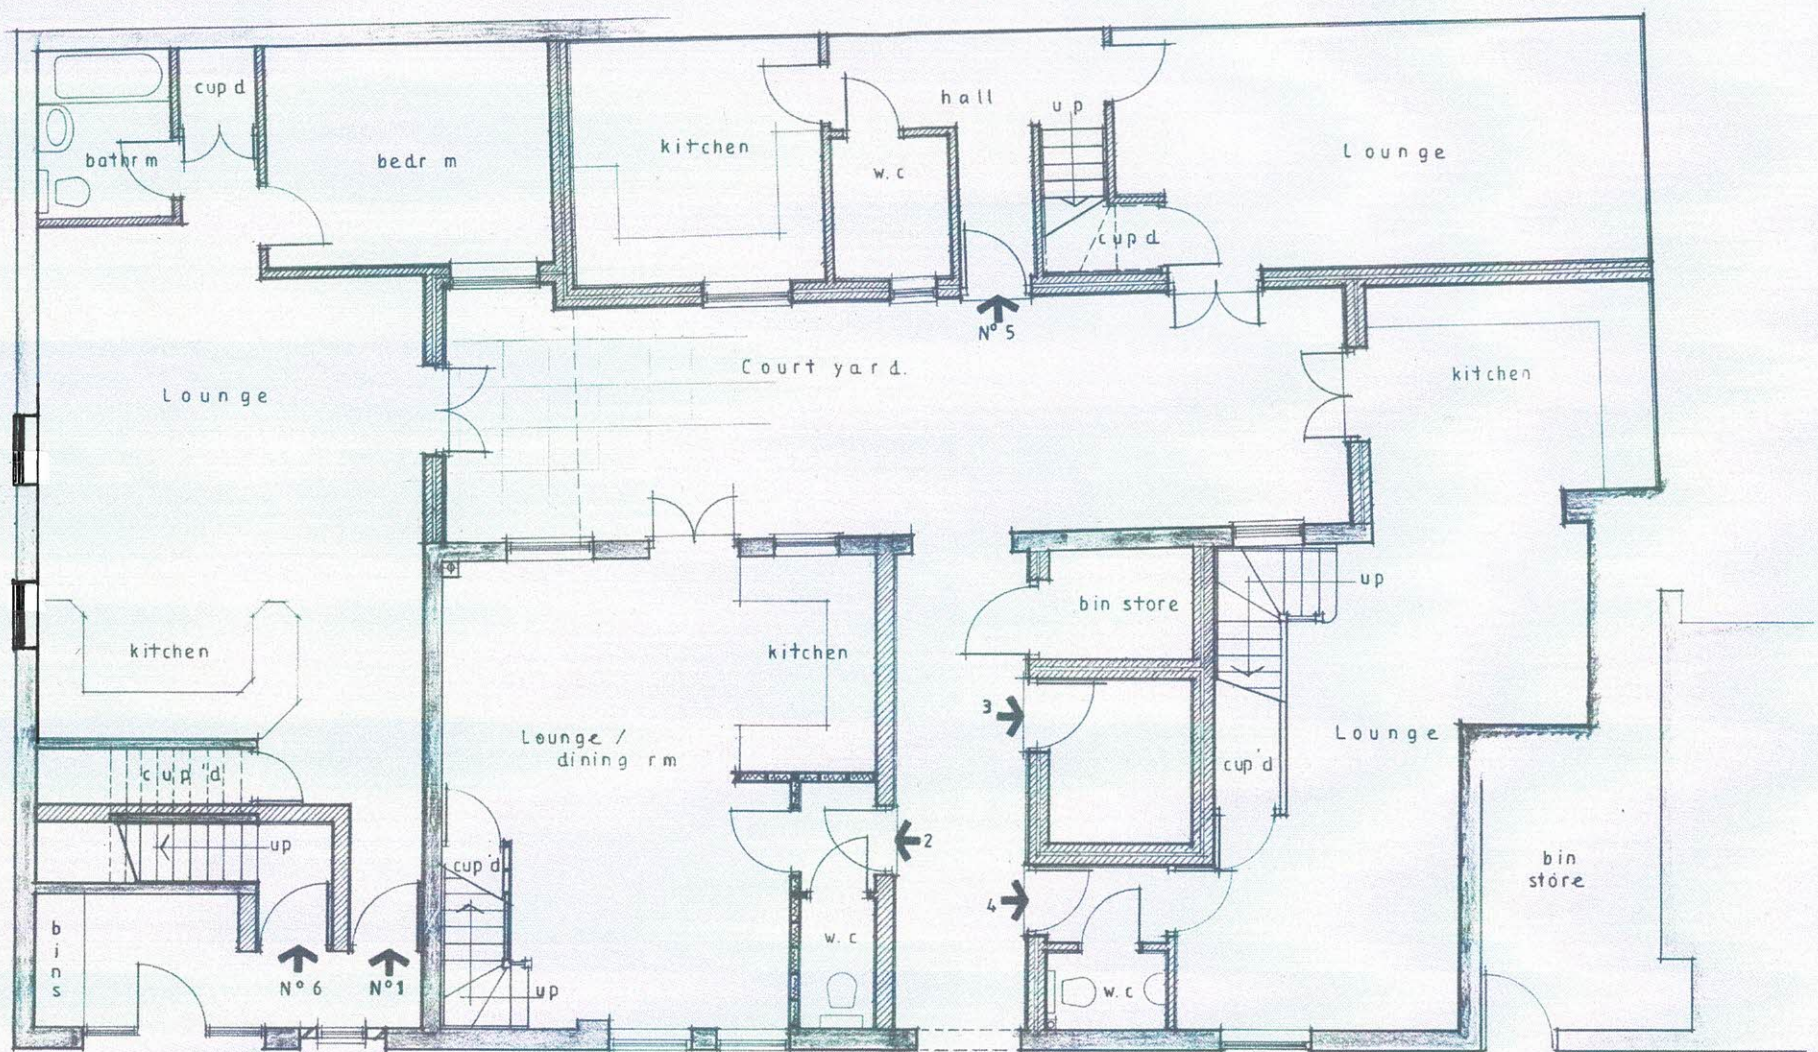

GROUND FLOOR PLAN

FLAT 6, COACH YARD, 2 HITCHIN STREET, BALDOCK
DRAWING NO. PLO1 - EXISTING FLOOR PLANS
SCALE - 1:100 AT A3

0 1 2 3 M
1:100 AT A3