




LOCATION PLAN


Scale 1:1250

The application site edged in red.
16A High Street, Hitchin, Hertfordshire, SG5 1AT.

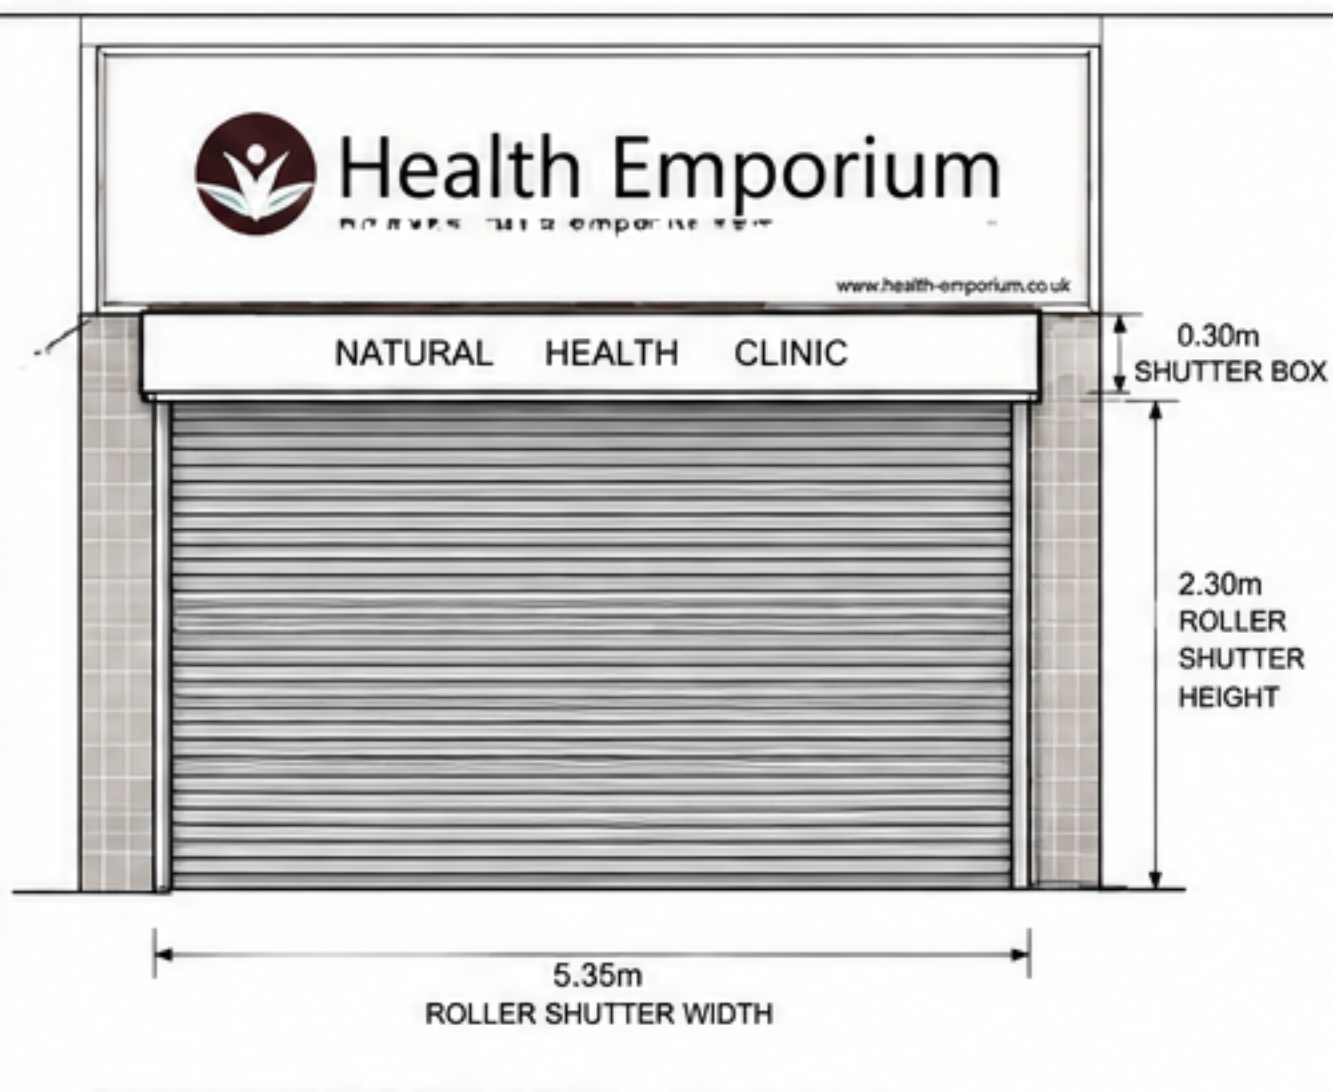


EXISTING FRONT ELEVATION (with roller shutter)

Scale 1:50

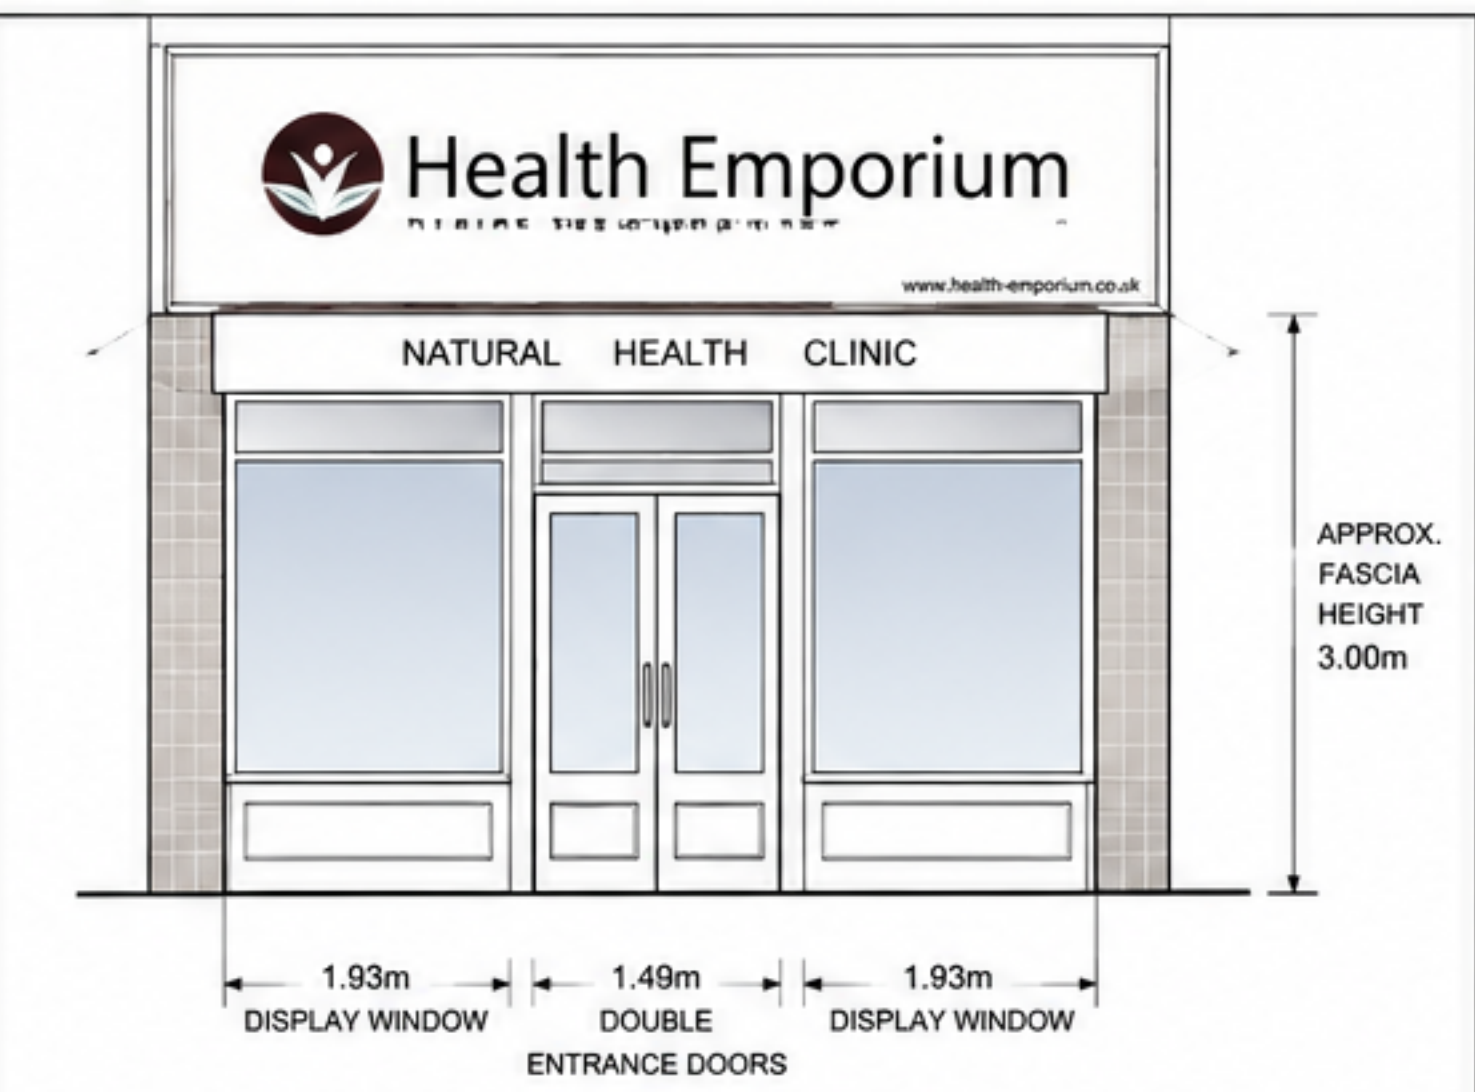


SHOPFRONT OPENING WIDTH

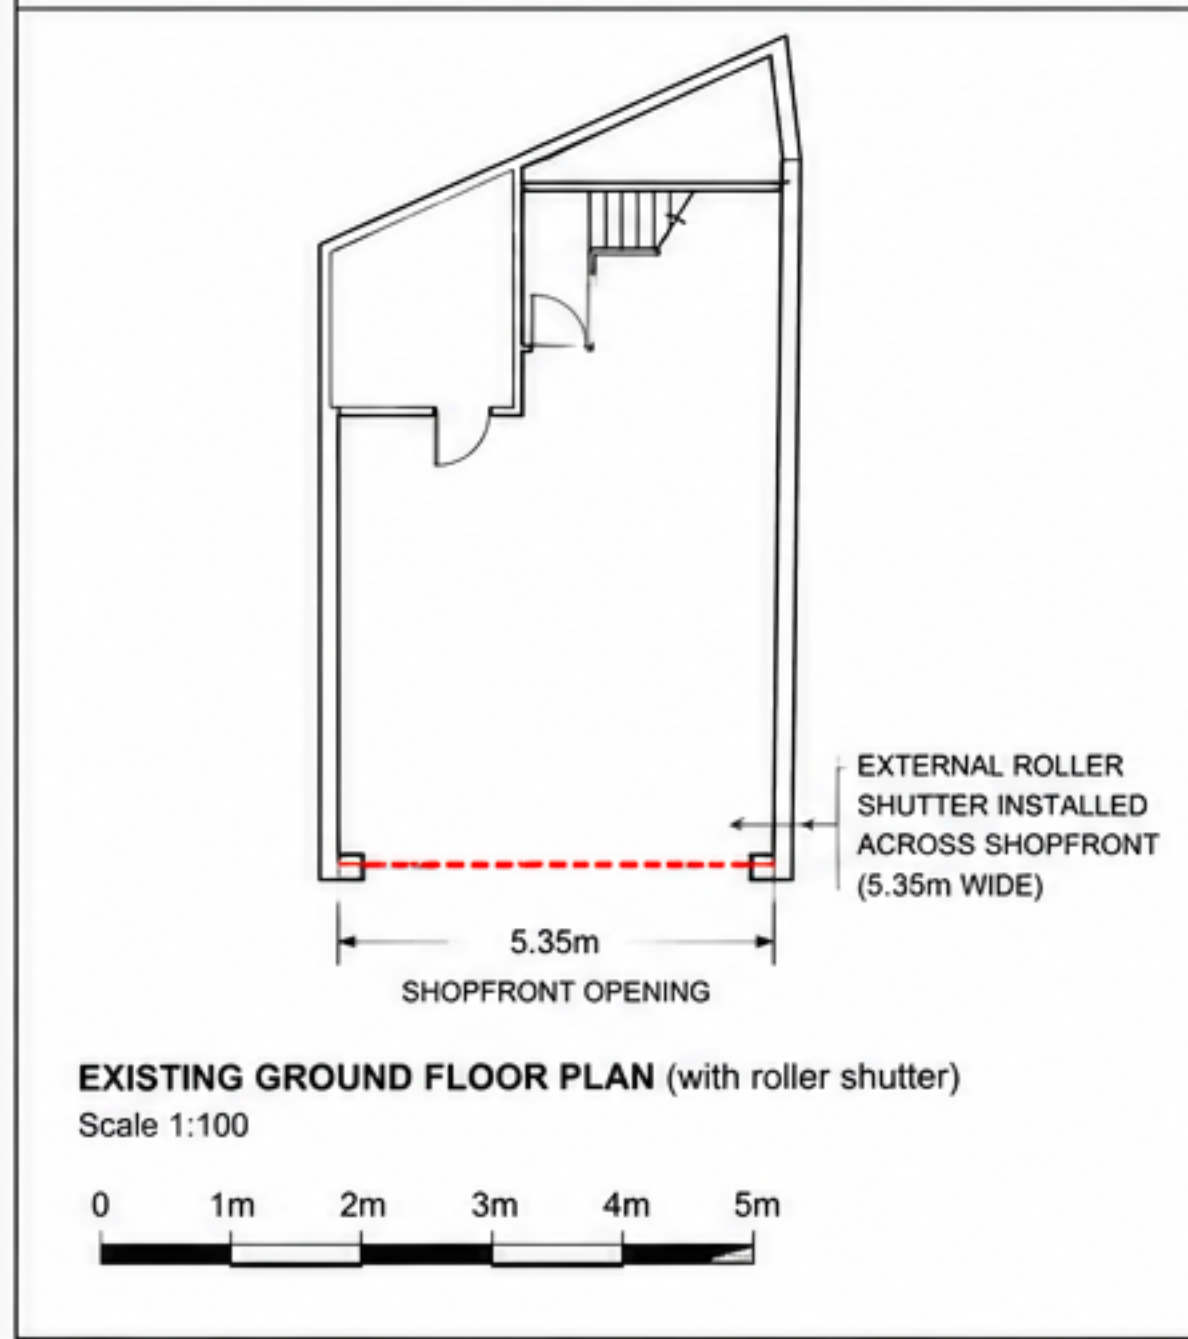

EXISTING GROUND FLOOR PLAN (with roller shutter)

Scale 1:100

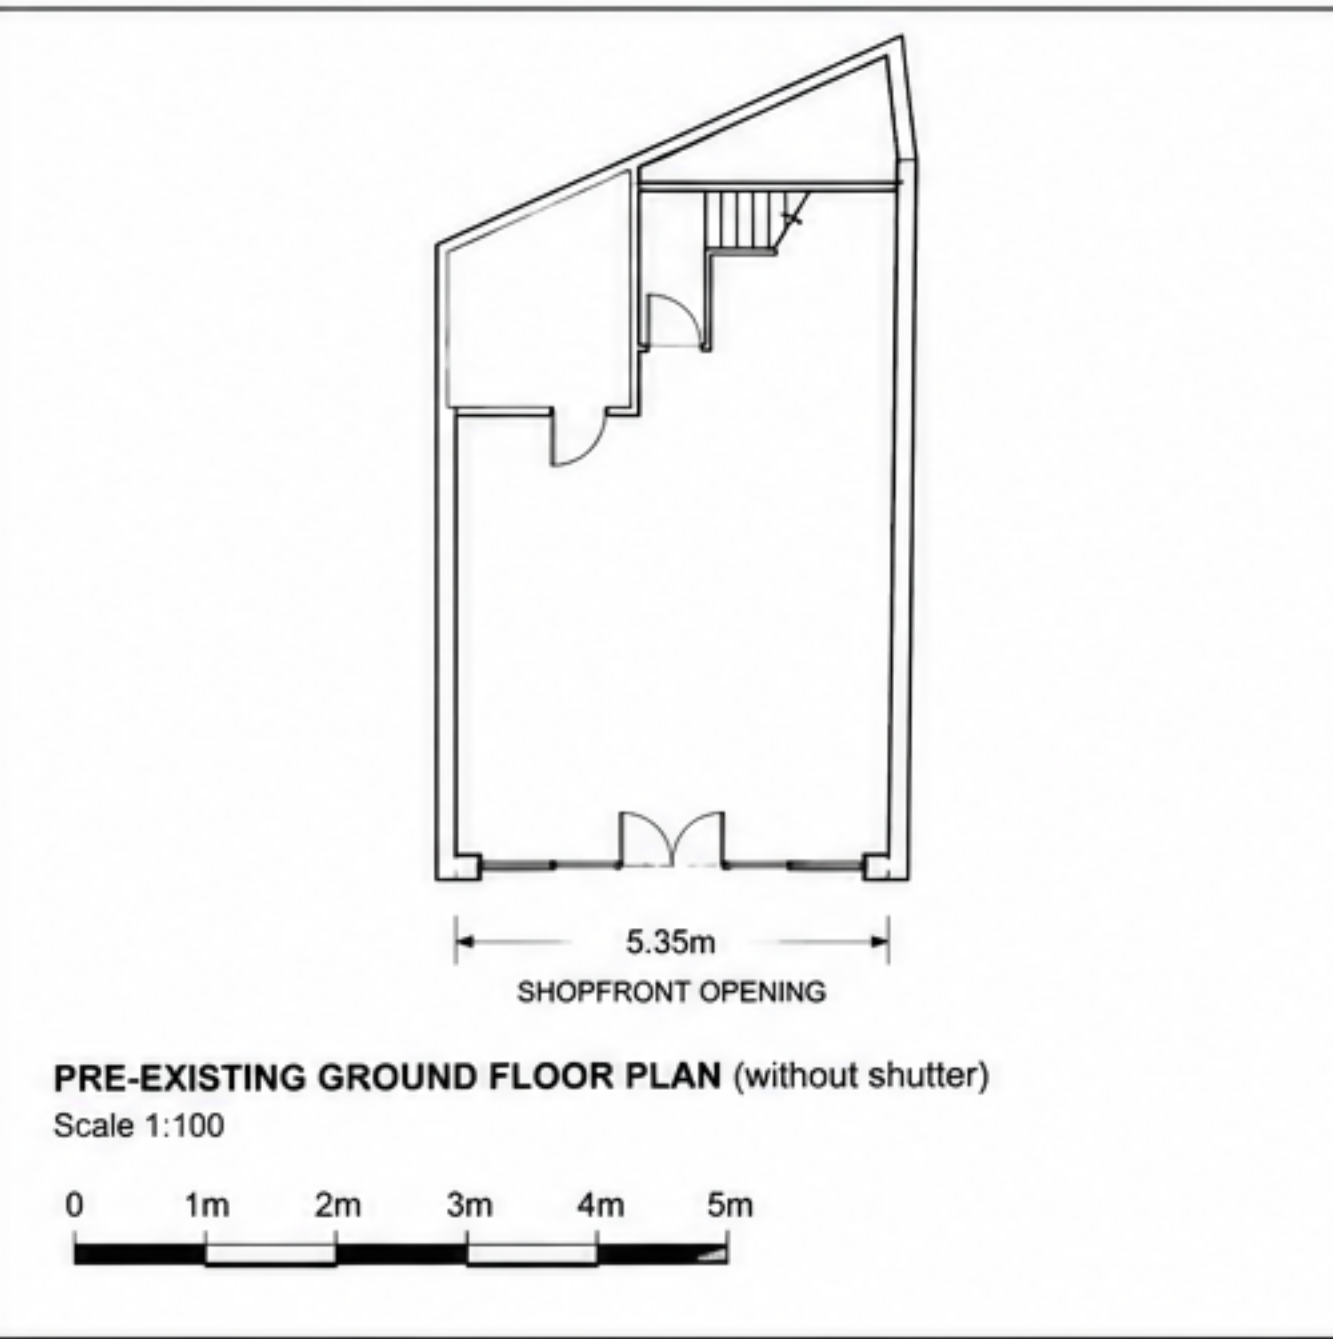

PRE-EXISTING GROUND FLOOR PLAN (without shutter)

Scale 1:100

- NOTES**
1. All dimensions are in metres.
 2. Do not scale from drawings.
 3. These drawings are prepared for planning purposes only.

DRAWING TITLE

LOCATION PLAN
EXISTING & PRE-EXISTING FRONT ELEVATIONS
EXISTING & PRE-EXISTING GROUND FLOOR PLANS

PROPERTY

16A High Street
Hitchin
Hertfordshire
SG5 1AT

SCALE

Location Plan 1:1250
Elevations 1:50
Plans 1:100

DATE

May 2026

DRAWING NO.

HE/16A/01

REV.

-