

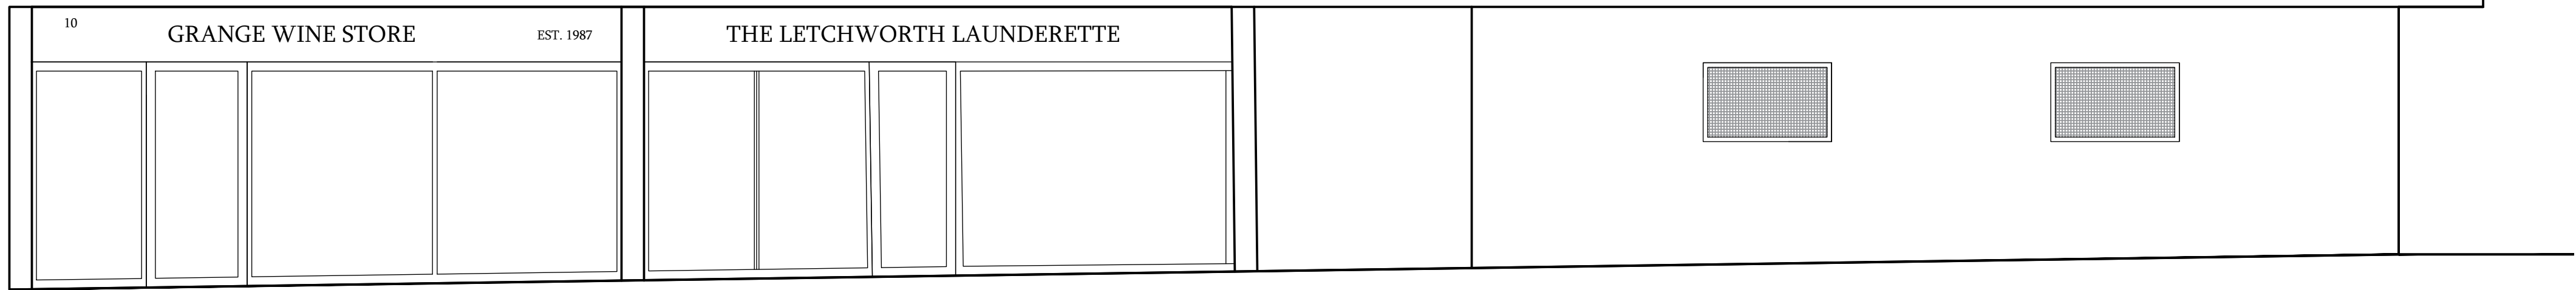
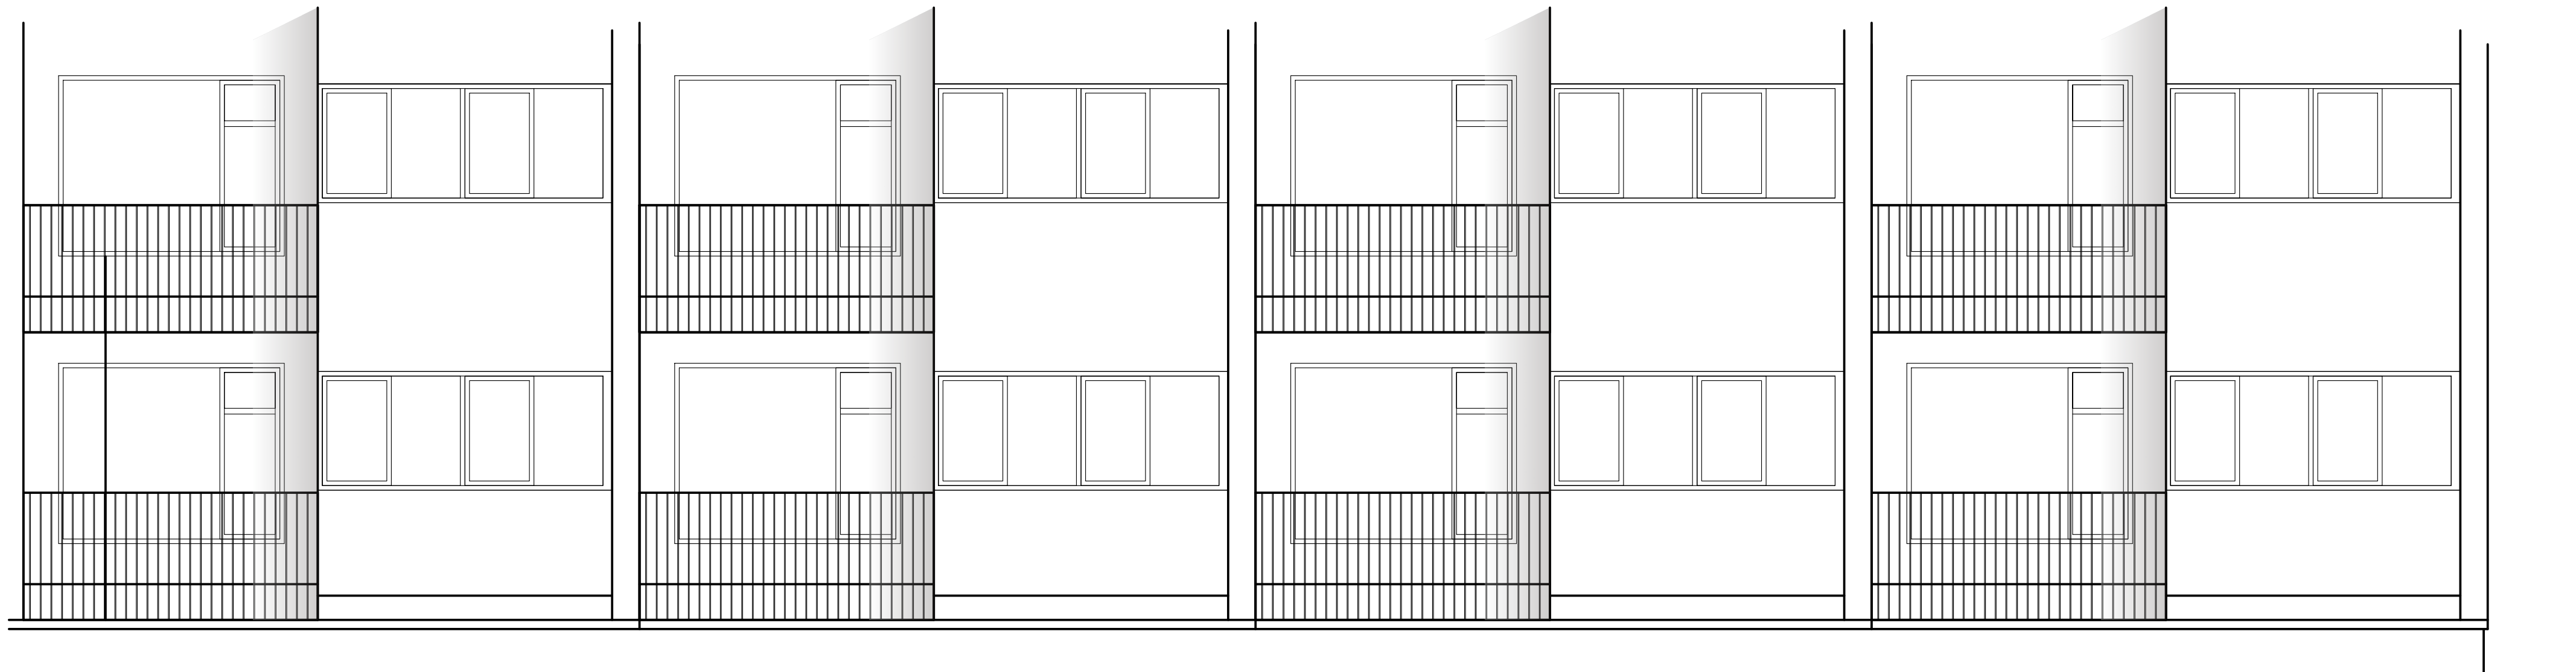



PLEASE NOTE - THIS IS A RETROSPECTIVE APPLICATION & THEREFORE EXISTING PLANS / ELEVATIONS ARE NOT CURRENT - PROPOSED PLANS / ELEVATIONS ARE CURRENT.

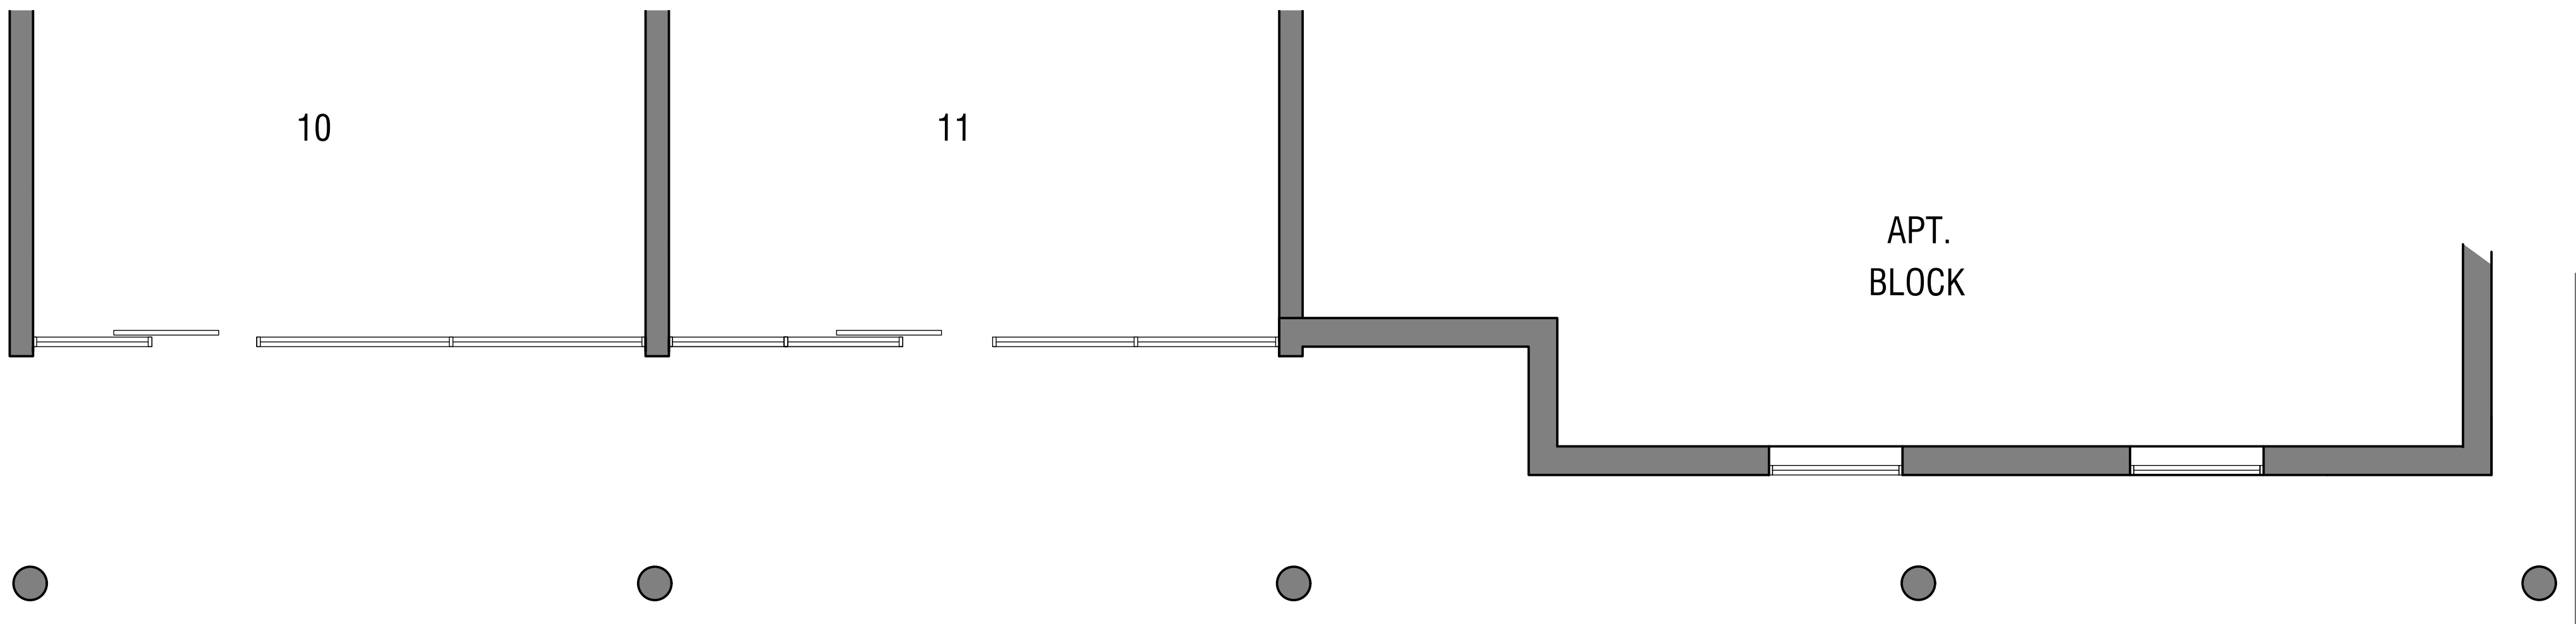


EXISTING ELEVATION (PART)
SCALE 1:50

 

EXISTING GROUND FLOOR PLAN (PART)
SCALE 1:50

 

REV	DATE	NOTE	BY

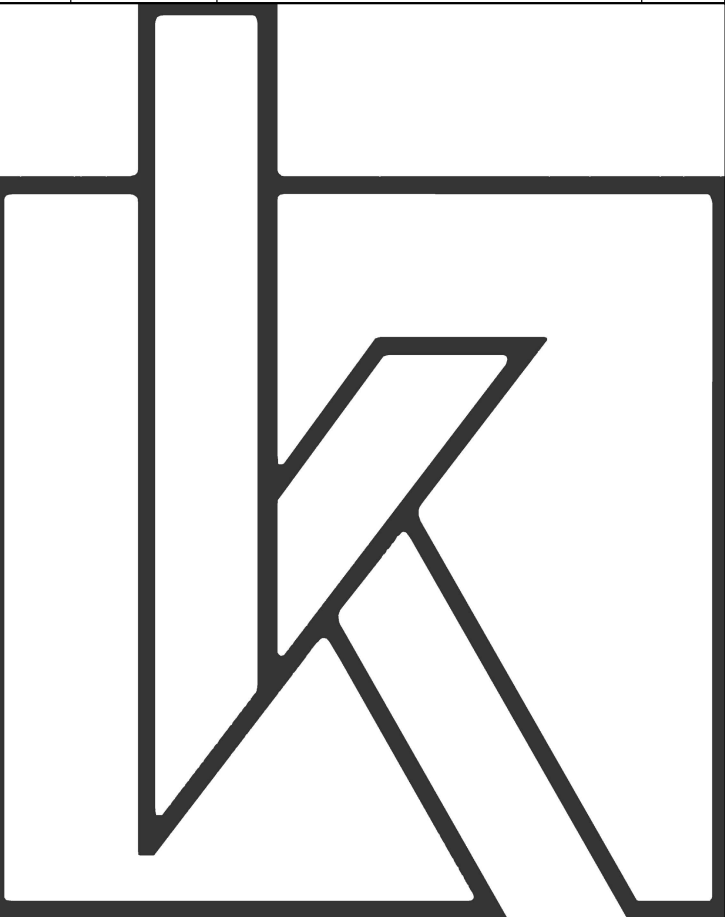

kyle@ksdesigns.co.uk
07801979479

CLIENT
MONTY CHANDARANA

SITE ADDRESS
10 THE PARADE, SOUTHFIELDS, LGC

DATE
JUNE 26

DRAWN BY
KS

SCALE
AS SHOWN @ A1

TITLE
EXISTING LAYOUTS

DRAWING NUMBER
0253_01

REVISION
-

Drawing issued on condition it is not copied in whole or part without consent. Figured dimensions take precedent over scaled. All dimensions to be checked on site prior to commencement of any work or shop drawings. To be read in conjunction with specification where relevant. All drawings to be read in conjunction with Structural Engineer's details & any relevant sub-contractor's details. All works to comply with current Building Regulations, British Standards & Codes of Practice. Contractor to ensure that all work meets the requirements of the EHO, Building Control, Fire Authority and all other statutory bodies. Any issues regarding the above contact at the above contact information and address