
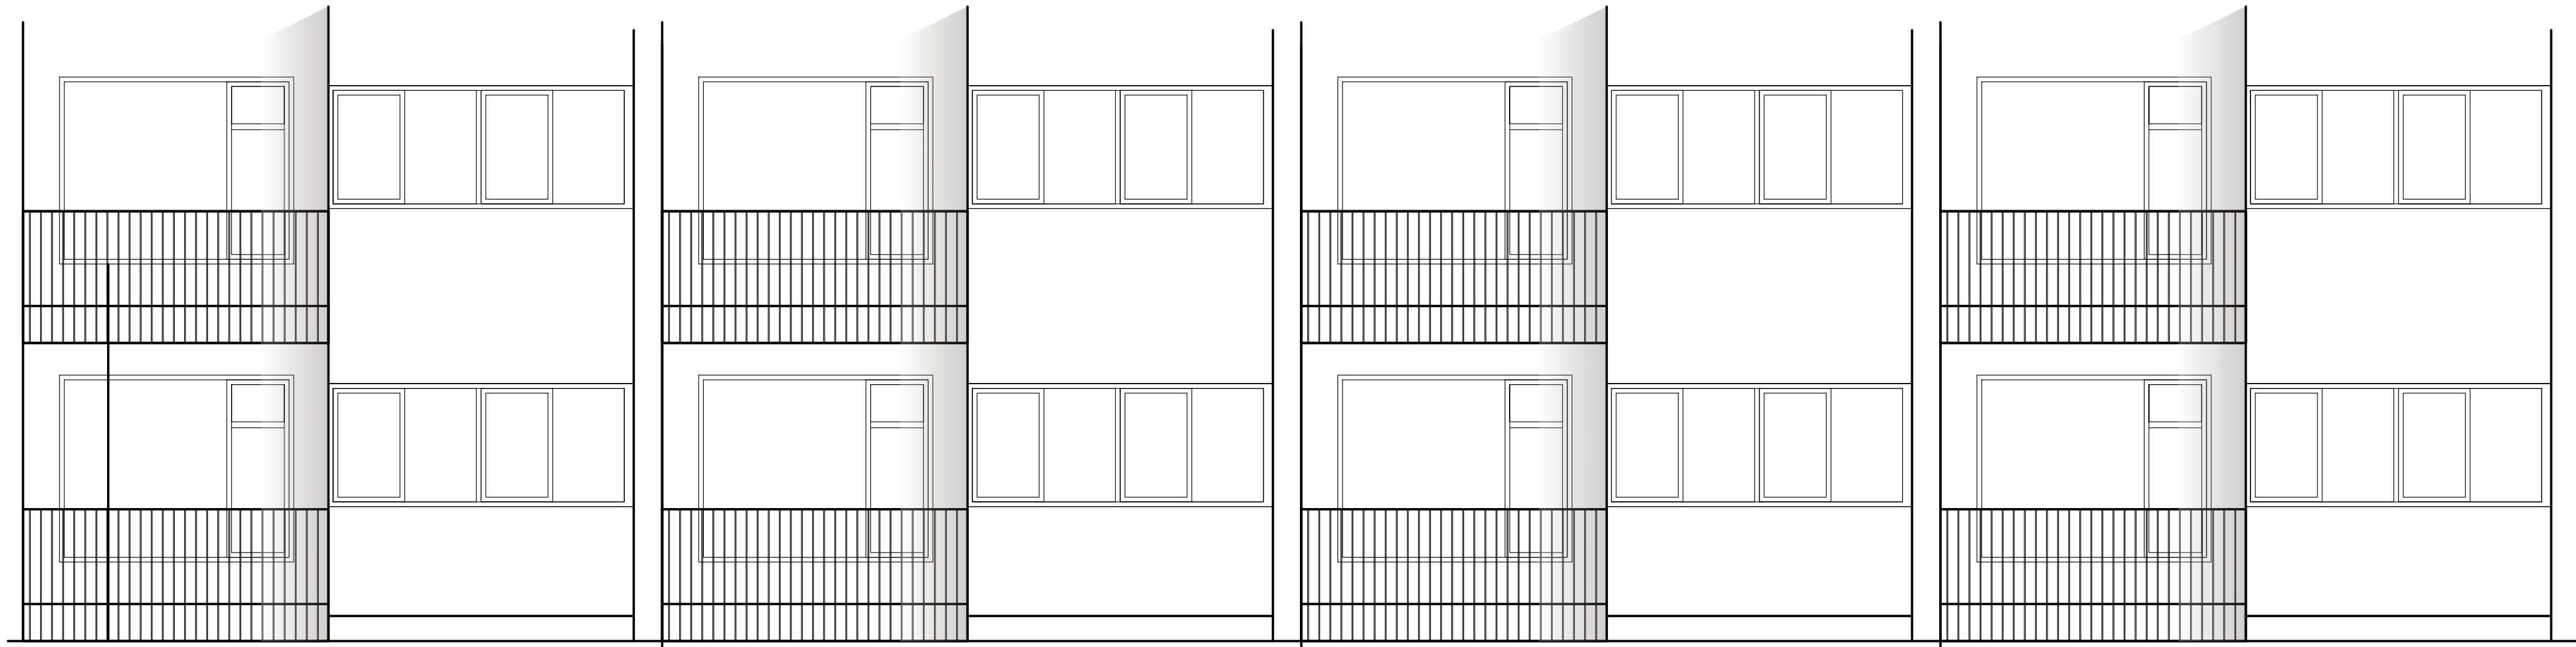
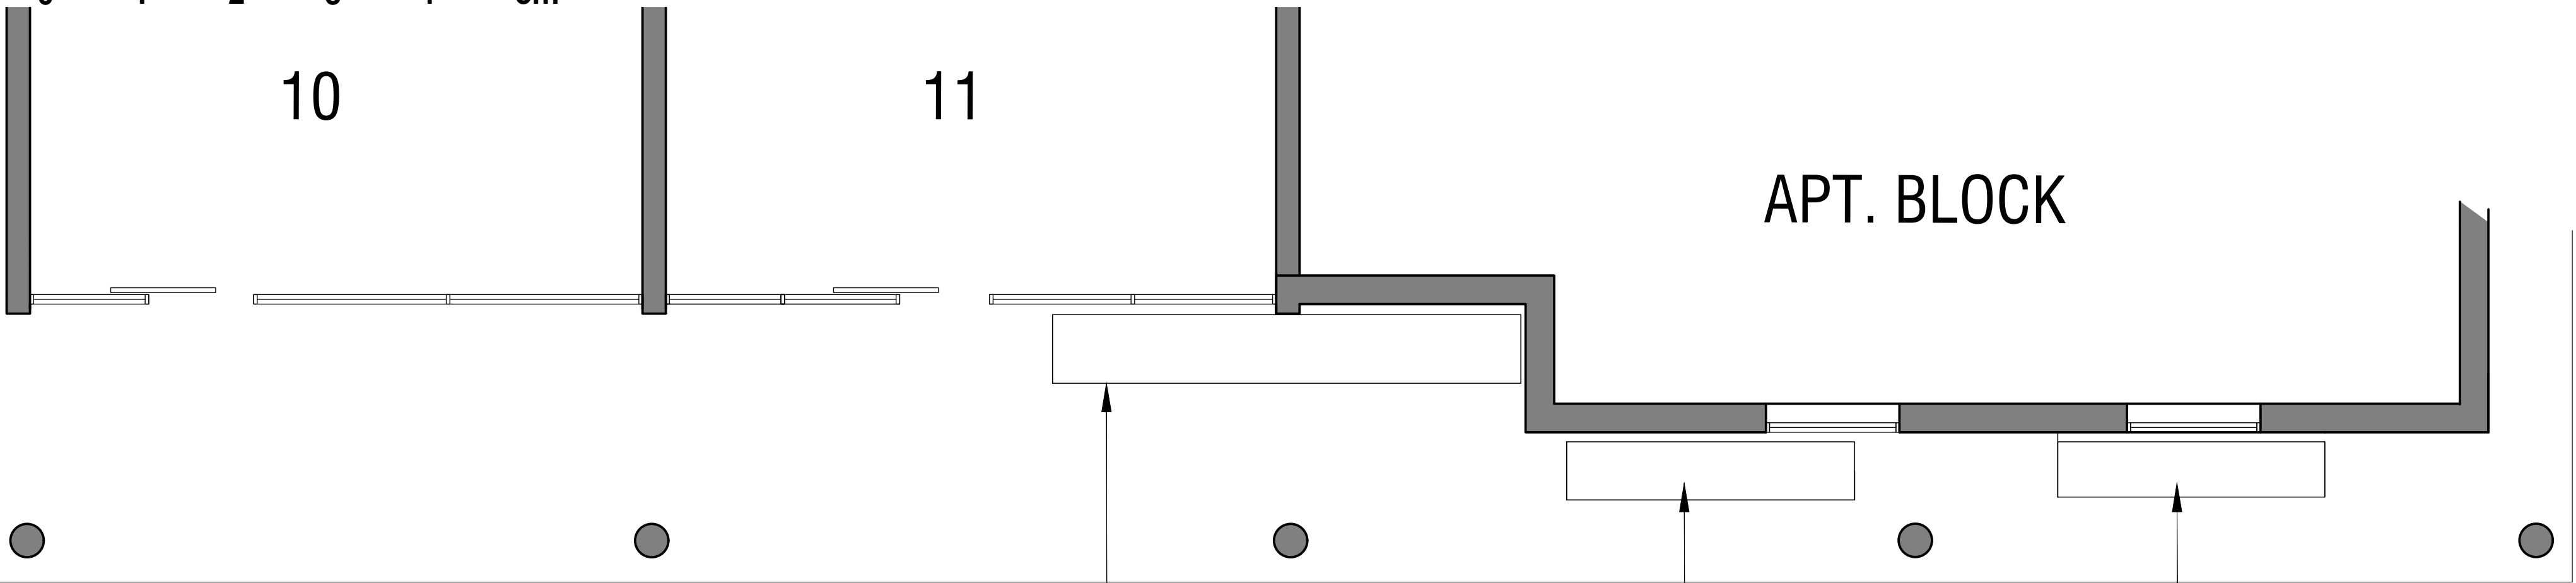


PROPOSED ELEVATION (PART)
SCALE 1:50

 

PROPOSED GROUND FLOOR PLAN (PART)
SCALE 1:50

Parcel box 01 - InPost
4910 (w) x 720 (d) x 2300 (h)

Parcel box 02 - RM
3020 (w) x 610 (d) x 2070 (h)

Parcel box 03 - YEPP
2800 (w) x 580 (d) x 2300 (h)



Parcel box 01 - InPost
4910 (w) x 720 (d) x 2300 (h)

Parcel box 02 - RM
3020 (w) x 610 (d) x 2070 (h)

Parcel box 03 - YEPP
2800 (w) x 580 (d) x 2300 (h)




Image of lockers insitu

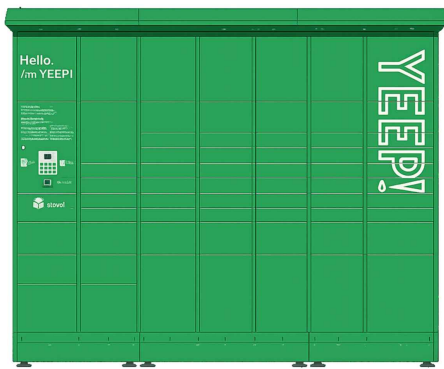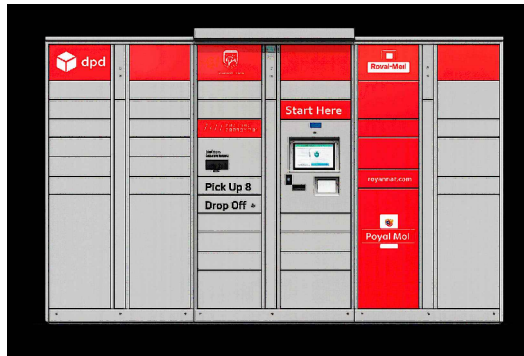

PLEASE NOTE - THIS IS A RETROSPECTIVE
APPLICATION & THEREFORE EXISTING PLANS /
ELEVATIONS ARE NOT CURRENT - PROPOSED PLANS /
ELEVATIONS ARE CURRENT.

REV	DATE	NOTE	BY

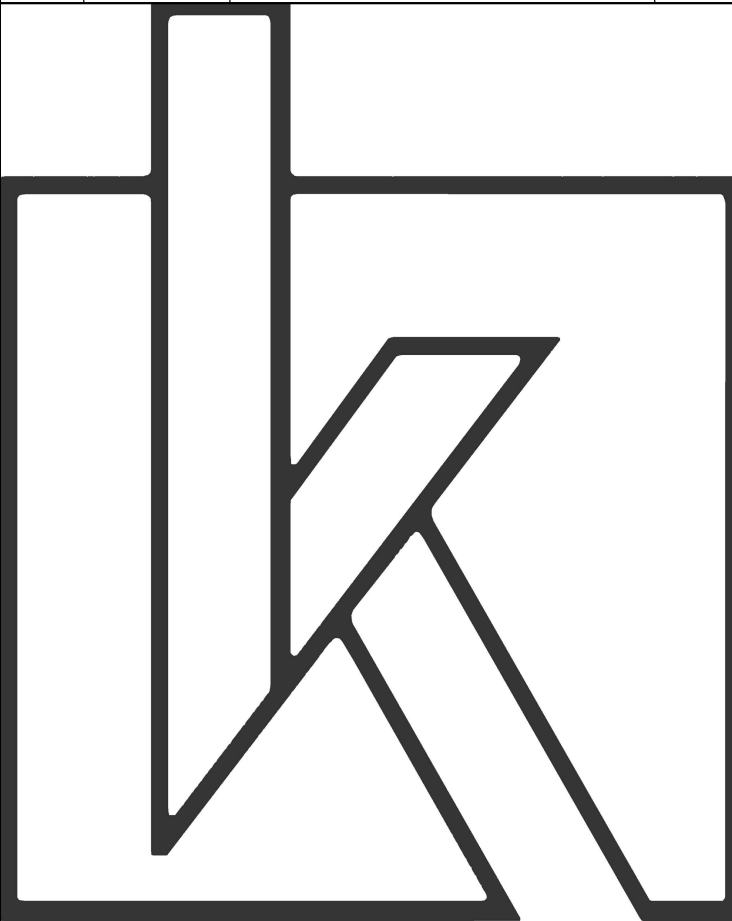

kyle@ksdesigns.co.uk
07801979479

CLIENT
MONTY CHANDARANA

SITE ADDRESS
10 THE PARADE, SOUTHFIELDS, LGC

DATE
JUNE 26

DRAWN BY
KS

SCALE
AS SHOWN @ A1

TITLE
PROPOSED LAYOUTS

DRAWING NUMBER
0253_02

REVISION
-

Drawing issued on condition it is not copied in whole or part without consent. Figured dimensions take precedent over scaled. All dimensions to be checked on site prior to commencement of any work or shop drawings. To be read in conjunction with specification where relevant. All drawings to be read in conjunction with Structural Engineer's details & any relevant sub-contractor's details. All works to comply with current Building Regulations, British Standards & Codes of Practice. Contractor to ensure that all work meets the requirements of the EHO, Building Control, Fire Authority and all other statutory bodies. Any issues regarding the above contact at the above contact information and address