





EXISTING FRONT ELEVATION 1: 50@A1

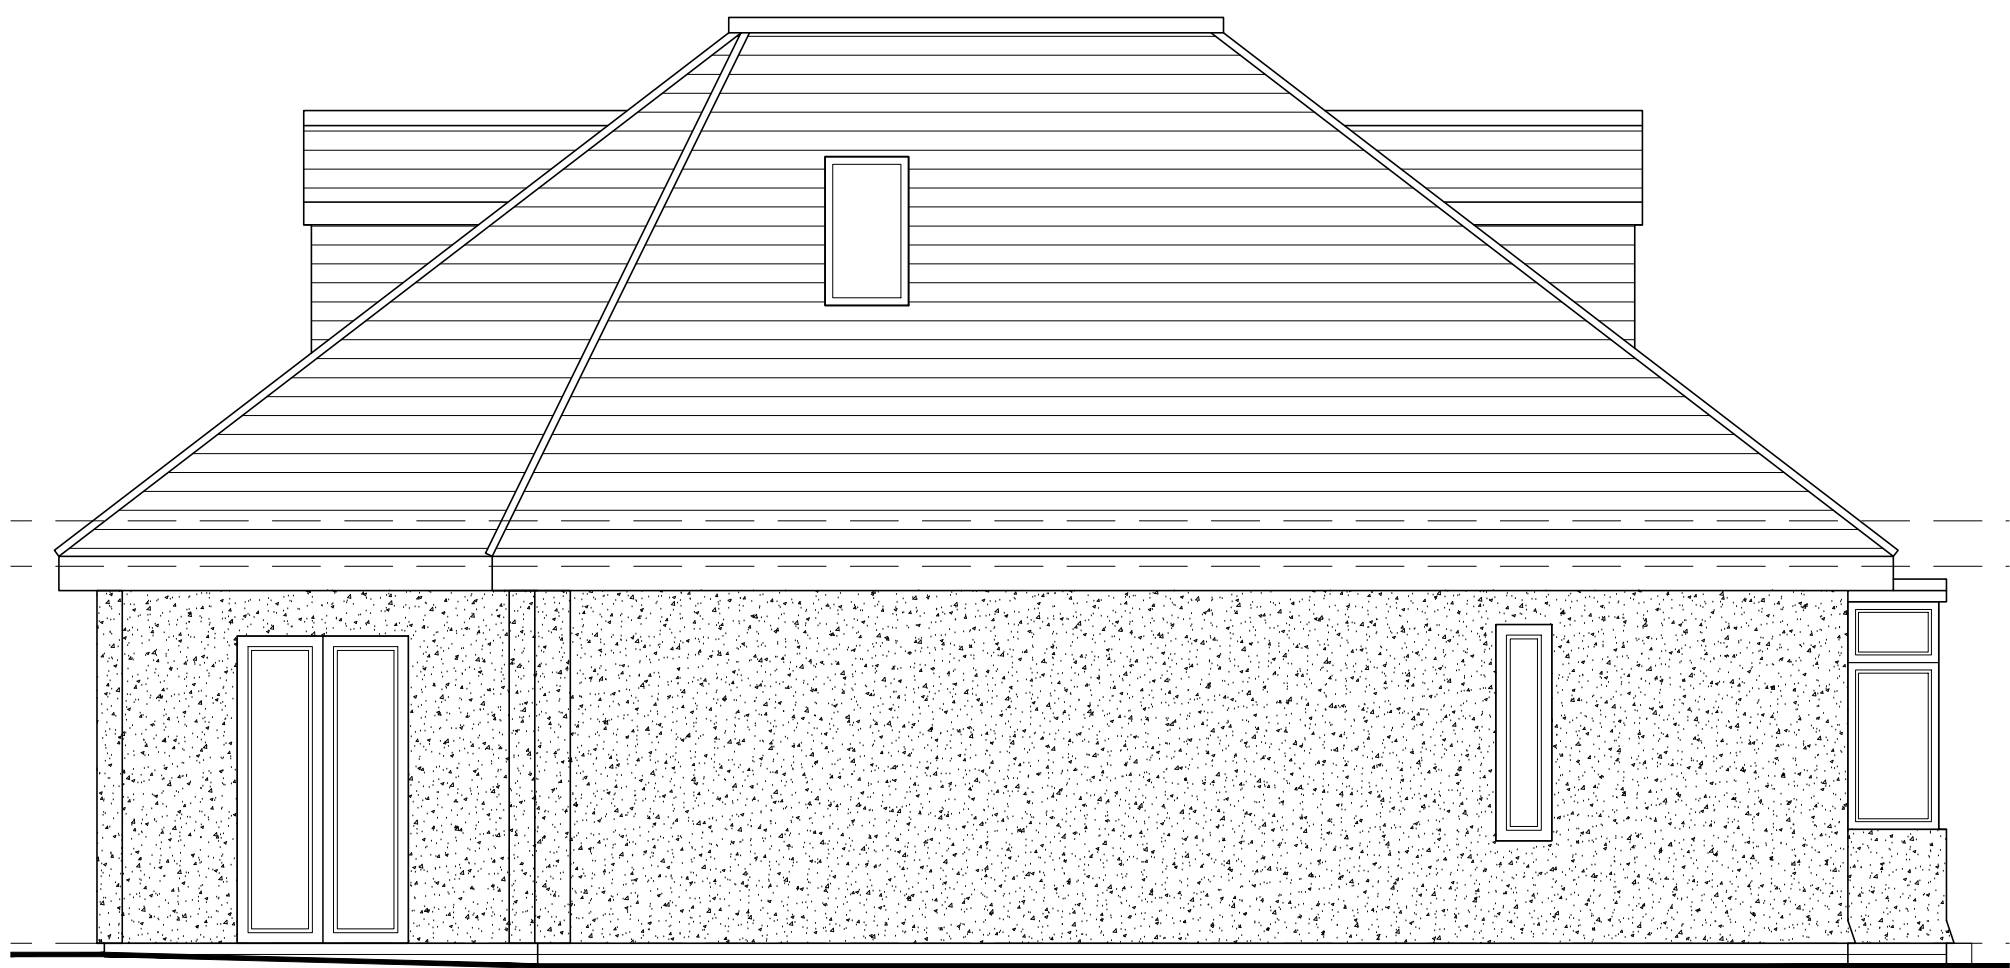


EXISTING SIDE ELEVATION 1: 50@A1



EXISTING REAR ELEVATION 1: 50@A1

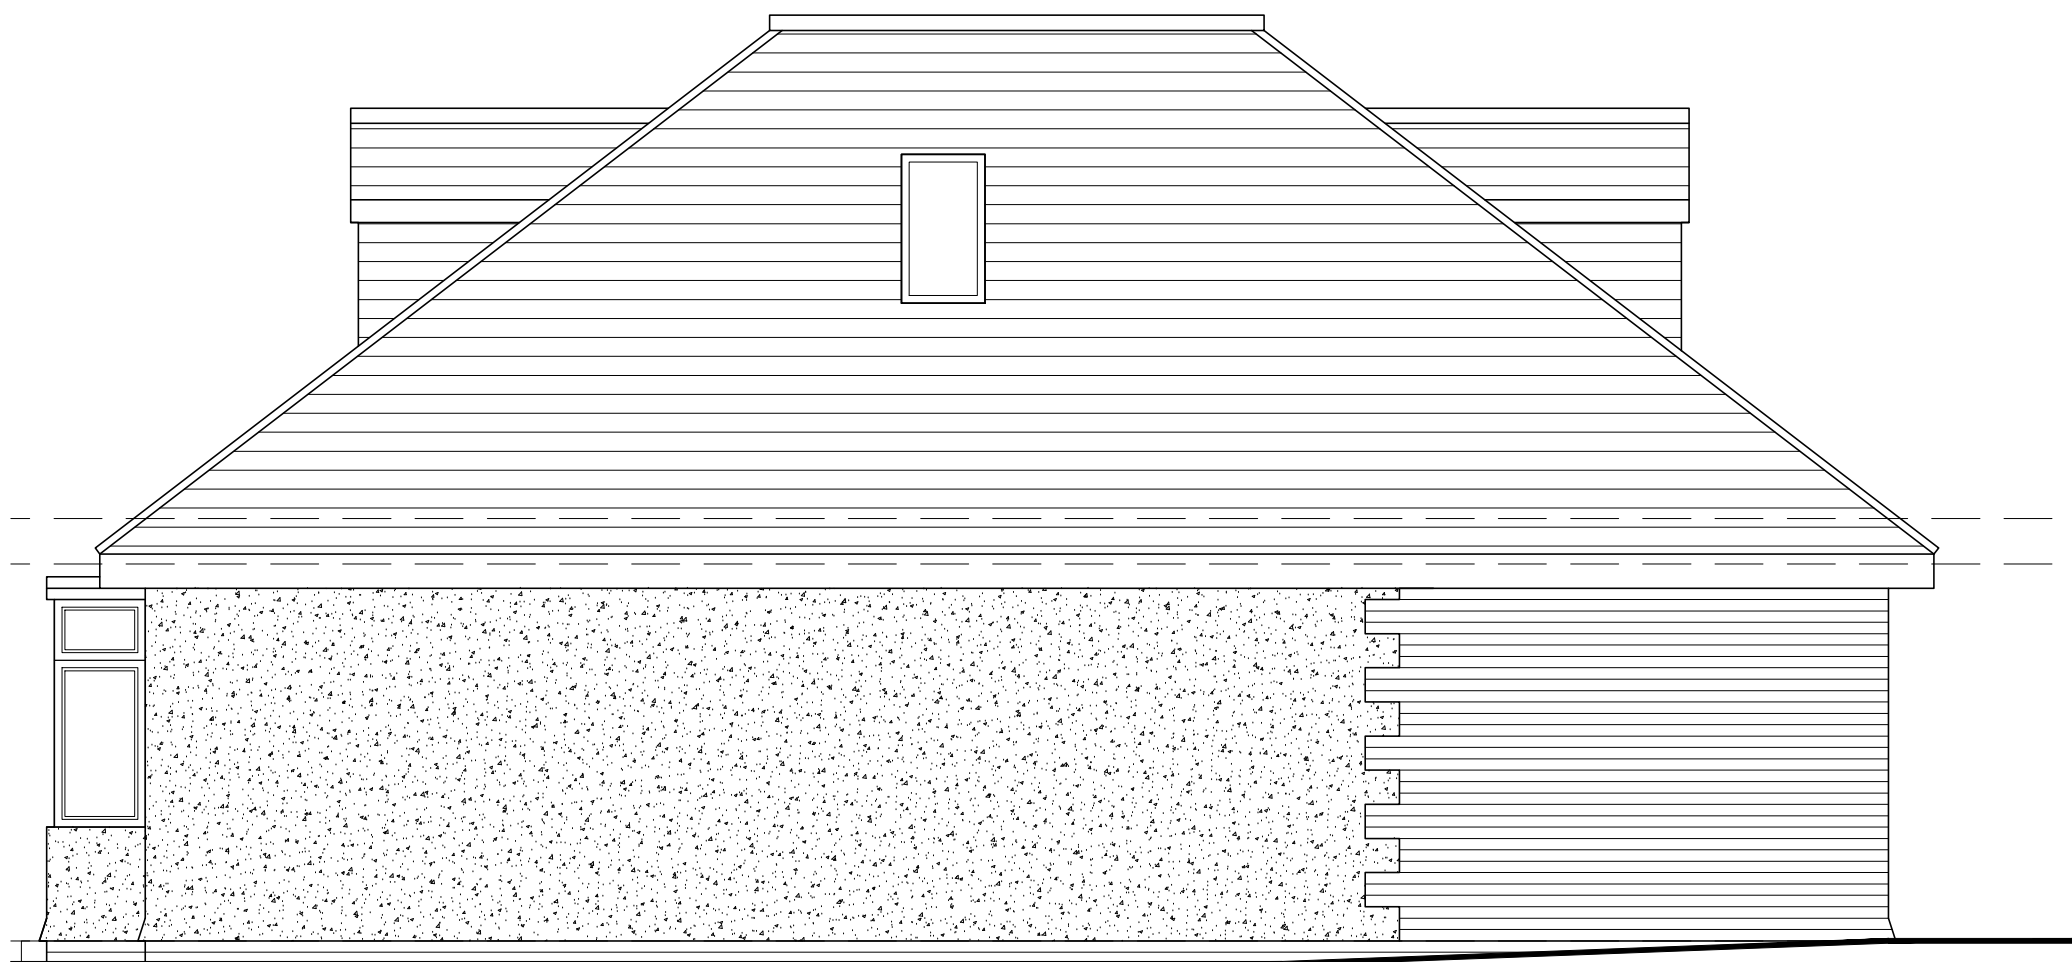

EXISTING SIDE ELEVATION 1: 50@A1

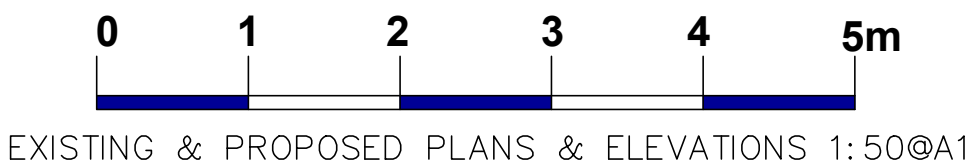

EXISTING & PROPOSED PLANS & ELEVATIONS 1: 50@A1



JDB
DESIGN
Architectural Services
E: JDBdesign@hotmail.co.uk
T: +44 (0)7875395257

Project 13 High View, Hitchin		Date Mar 25		Drawn JB	Checked XXX
Title Existing Elevations		Scale As shown @A1		Revision	
Drawing No. 234/25/101					