



13 High View, Hitchin


PLANNING

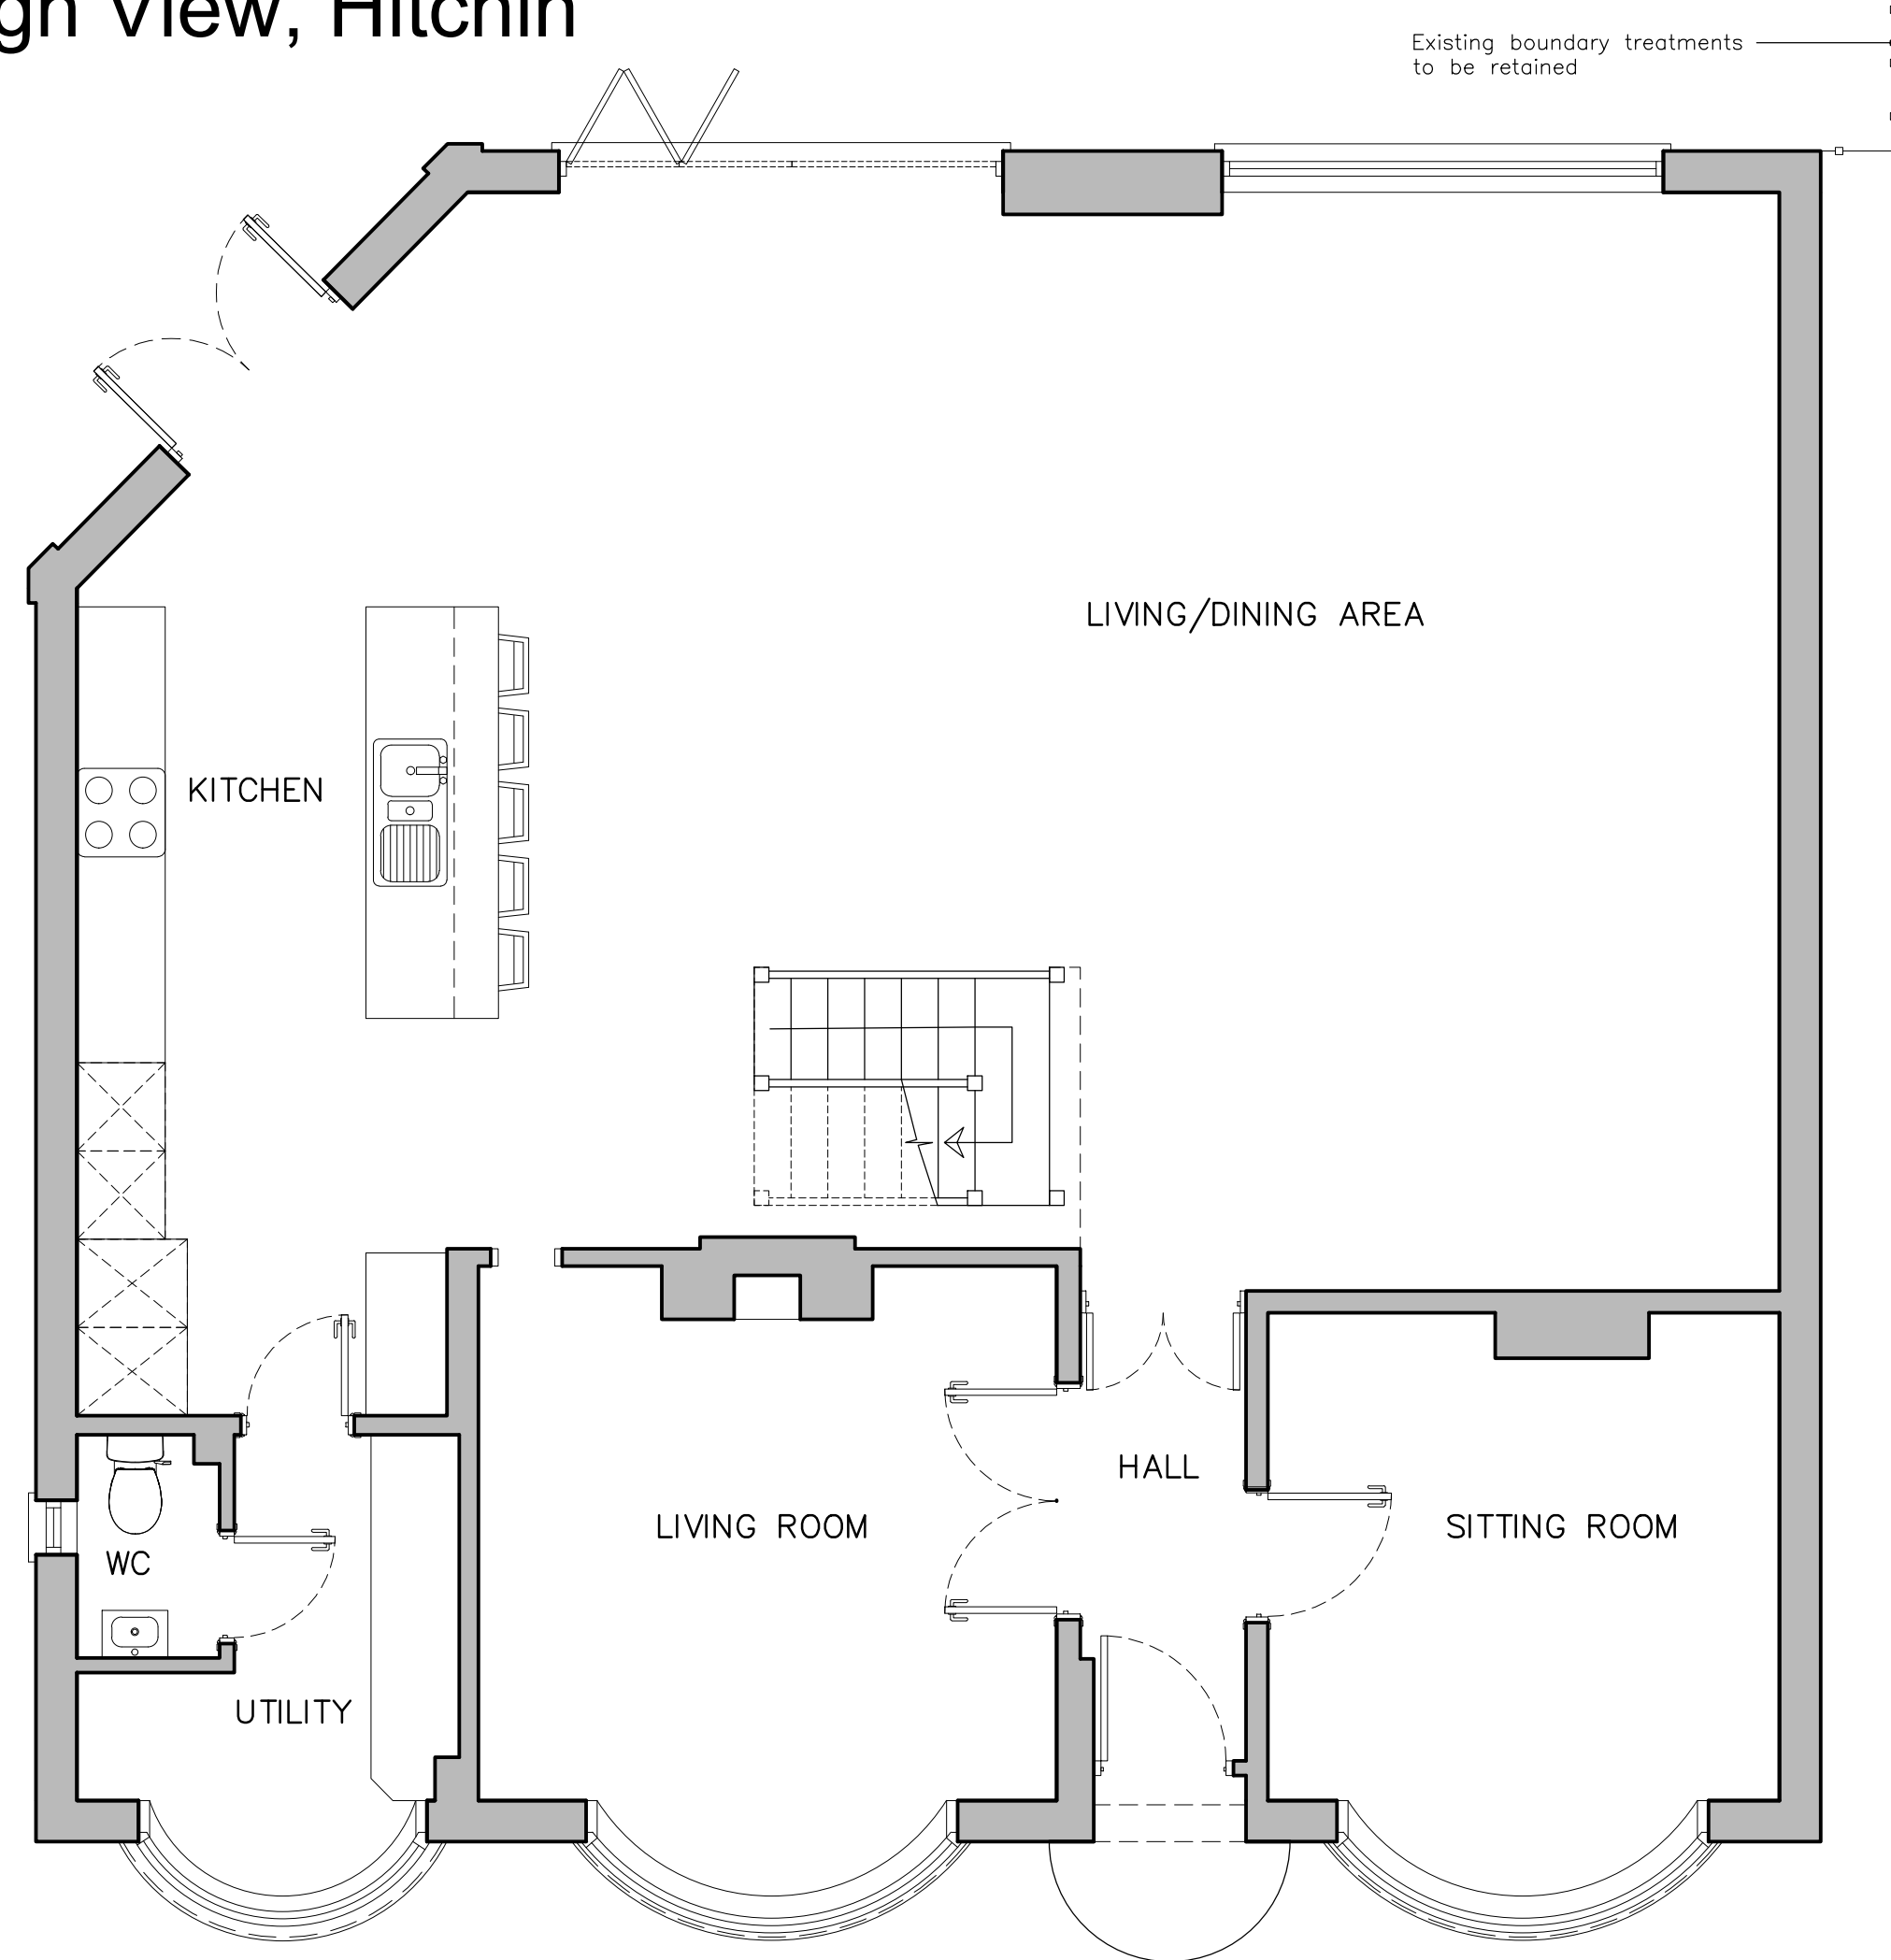


EXISTING GROUND FLOOR PLAN 1:50@A1

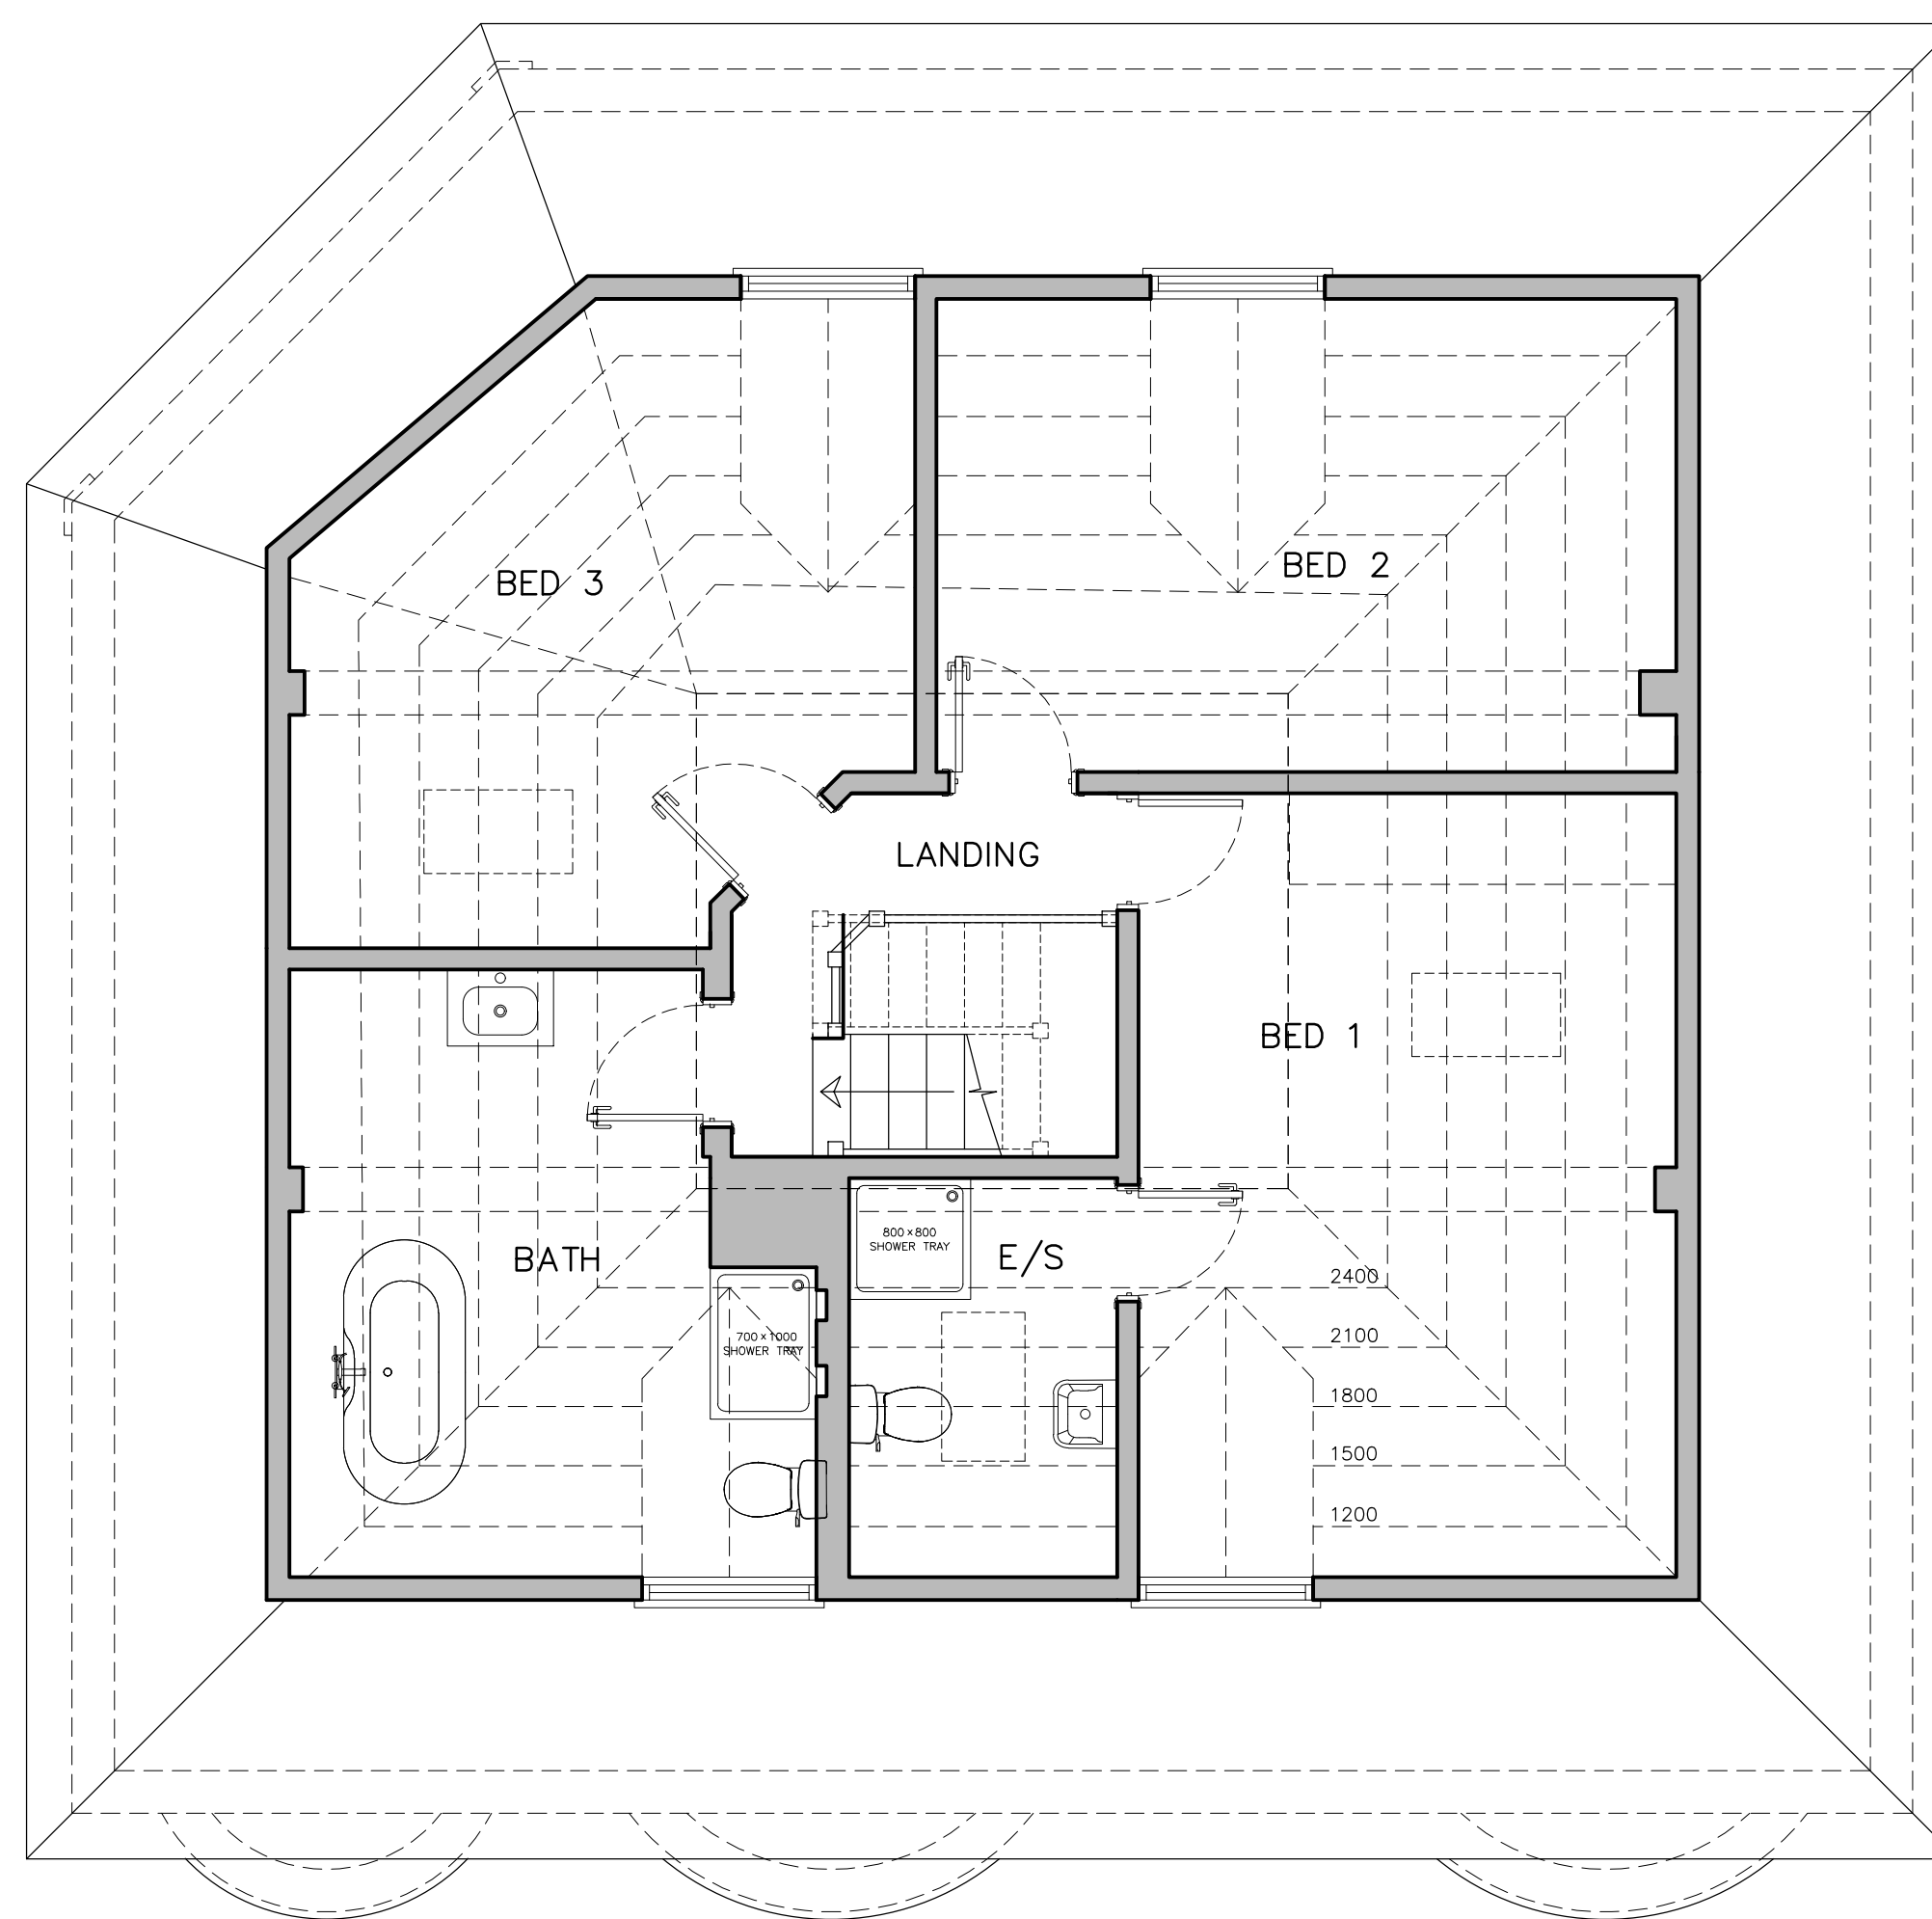

EXISTING FIRST FLOOR PLAN 1:50@A1

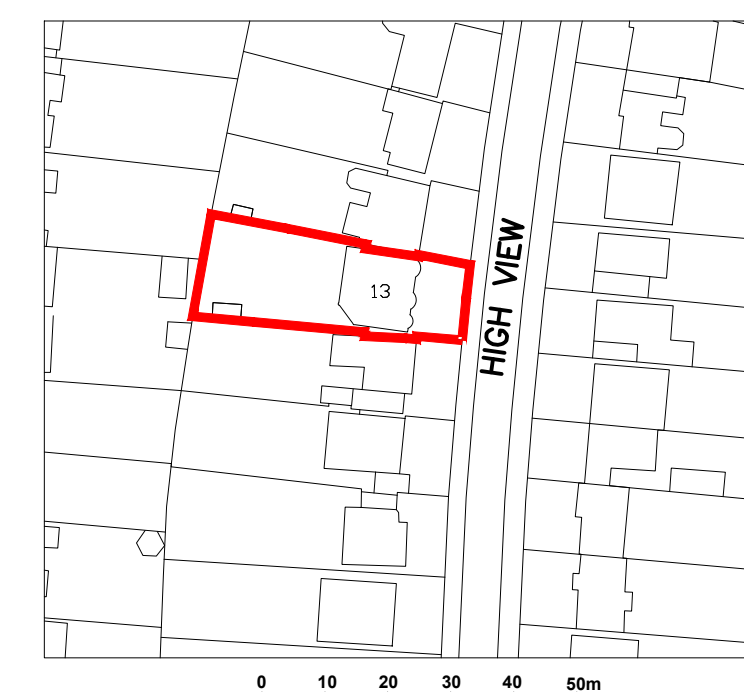

SITE LOCATION PLAN 1:1250@A1

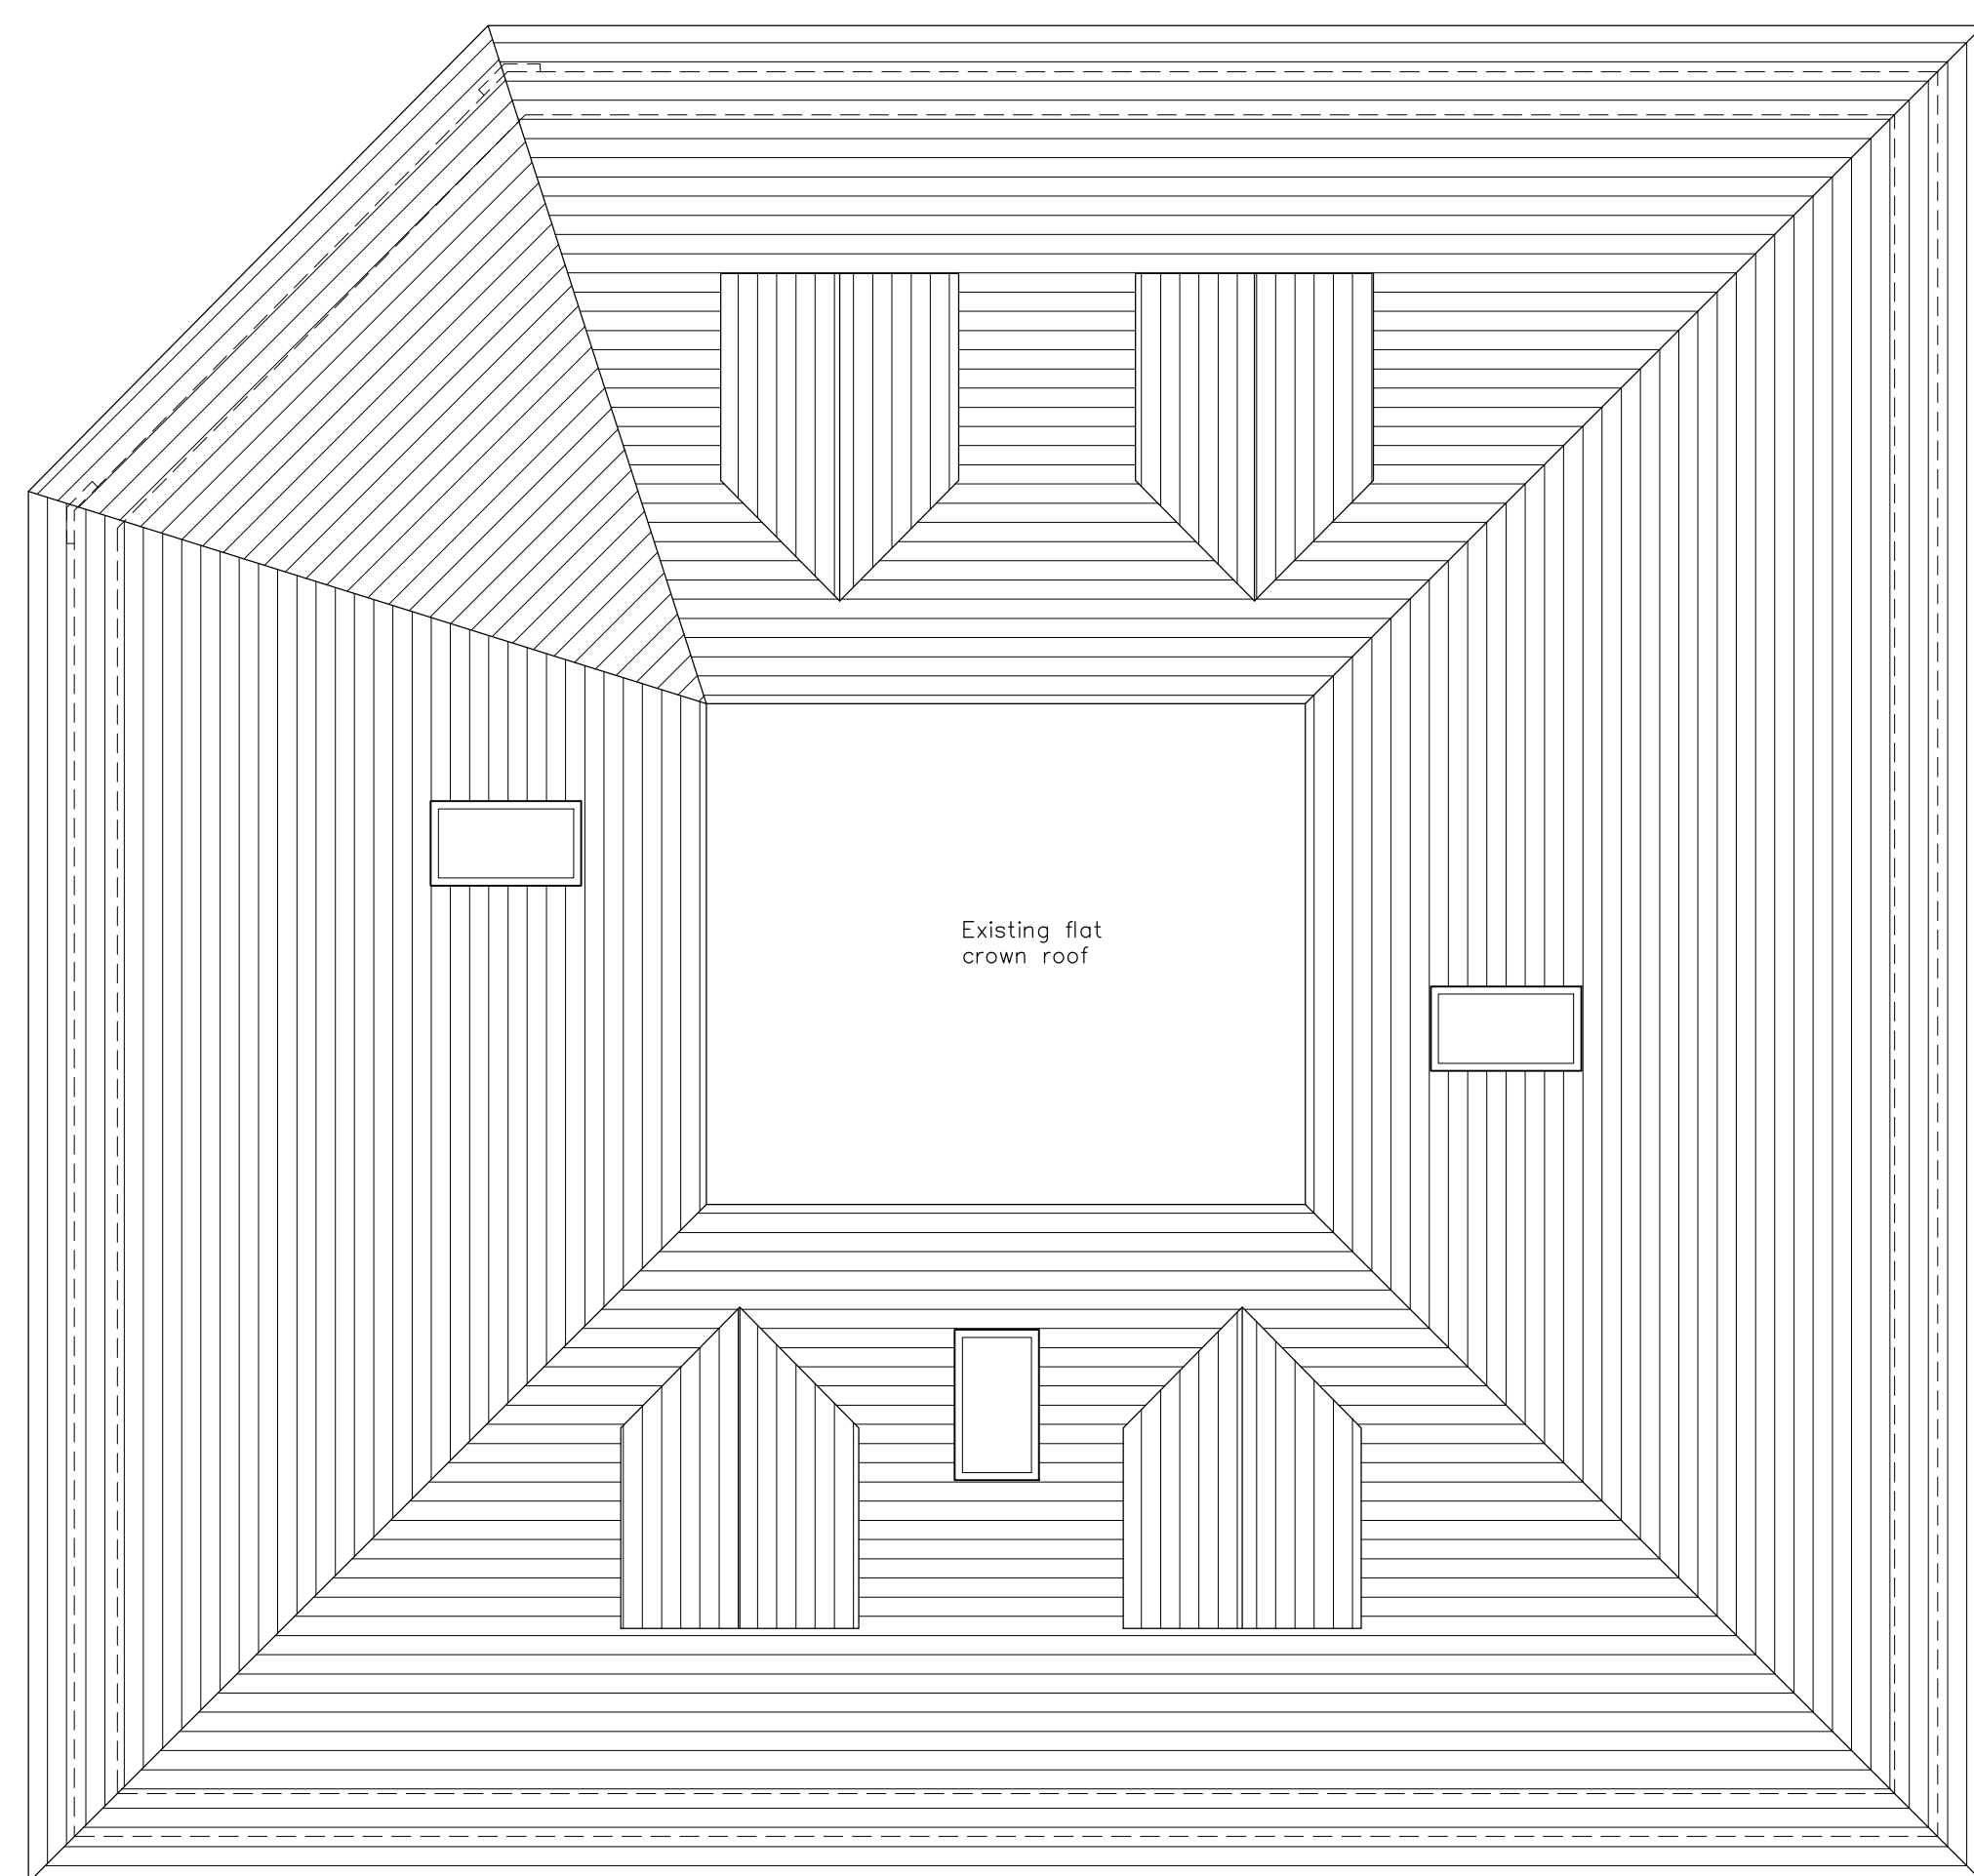


EXISTING ROOF PLAN 1:50@A1




0 4 8 12 16 20m

PROPOSED SITE/ROOF PLAN 1:200@A1

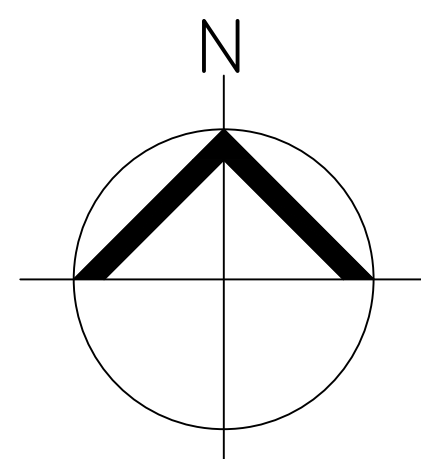

0 1 2 3 4 5m

EXISTING & PROPOSED PLANS & ELEVATIONS 1:50@A1

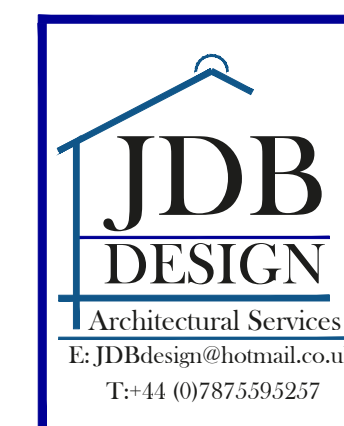

Project	13 High View, Hitchin	Drawn	JB	Checked	XXX
Title	Existing Plans, Site Location Plan & Proposed Site/Roof Plan				
Scale	As shown @A1	Date	Mar 25		
Drawing No.	234/25/100	Revision			