




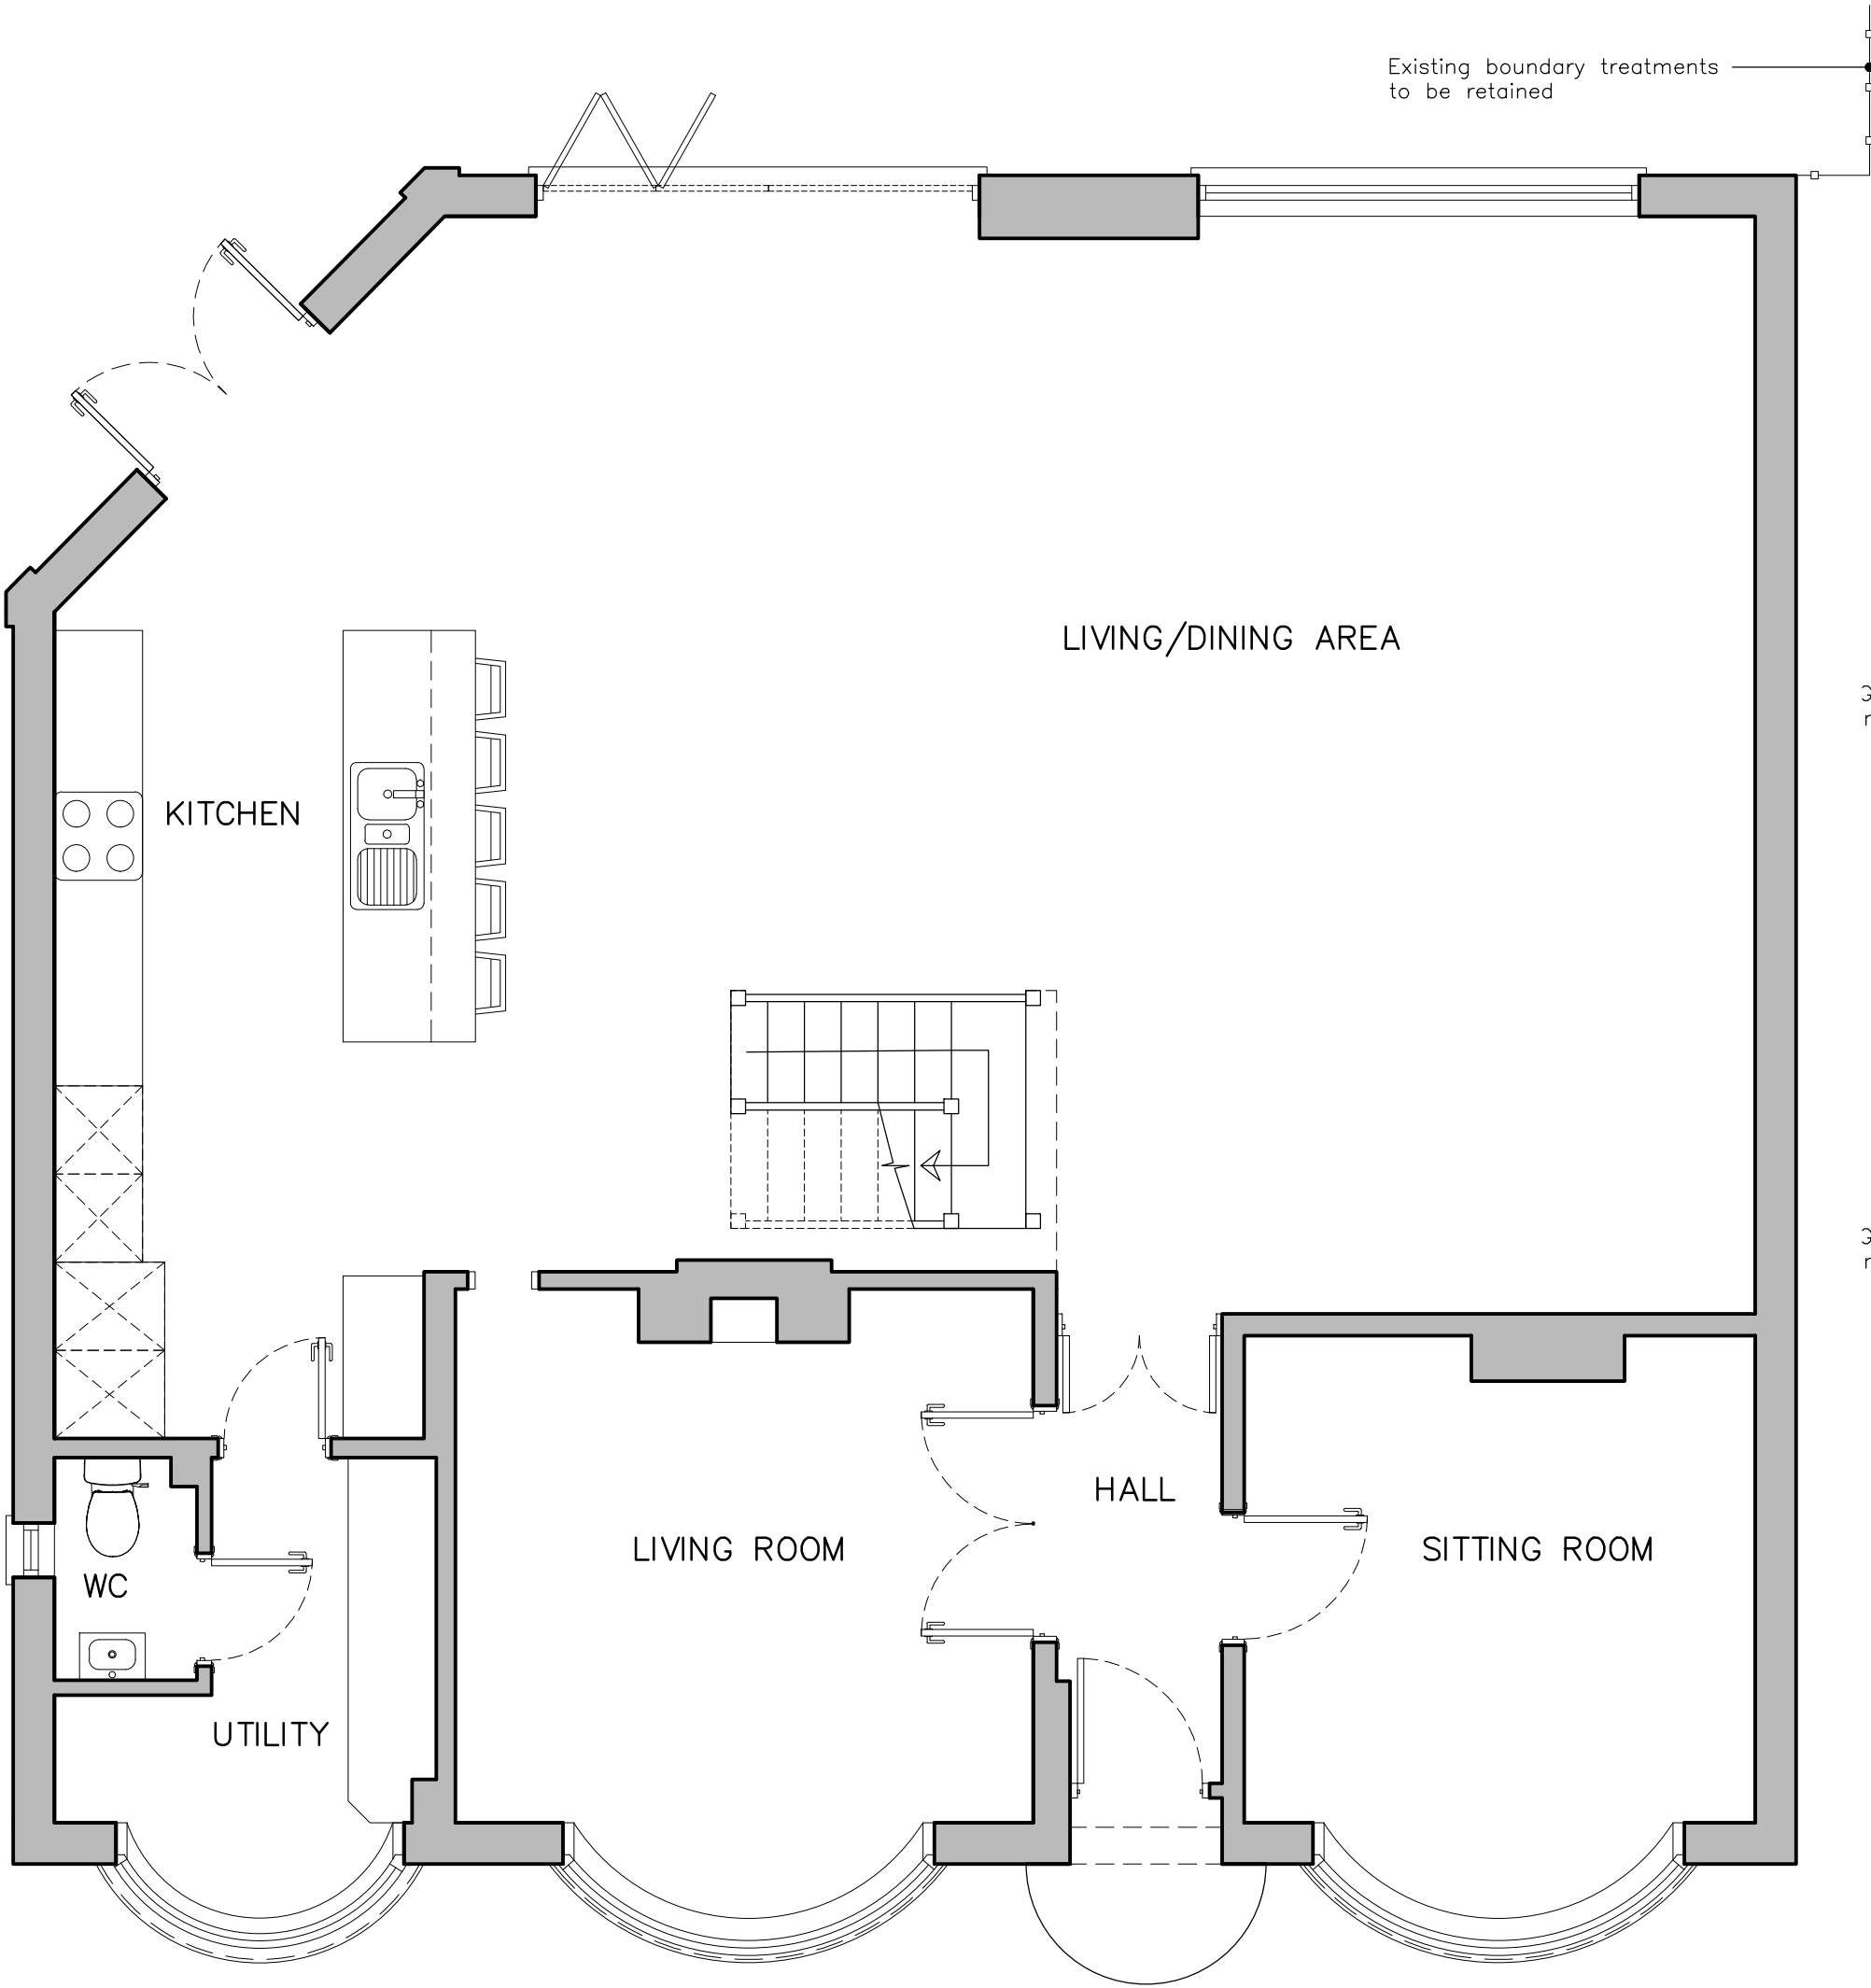


PROPOSED GROUND FLOOR PLAN 1:50@A1

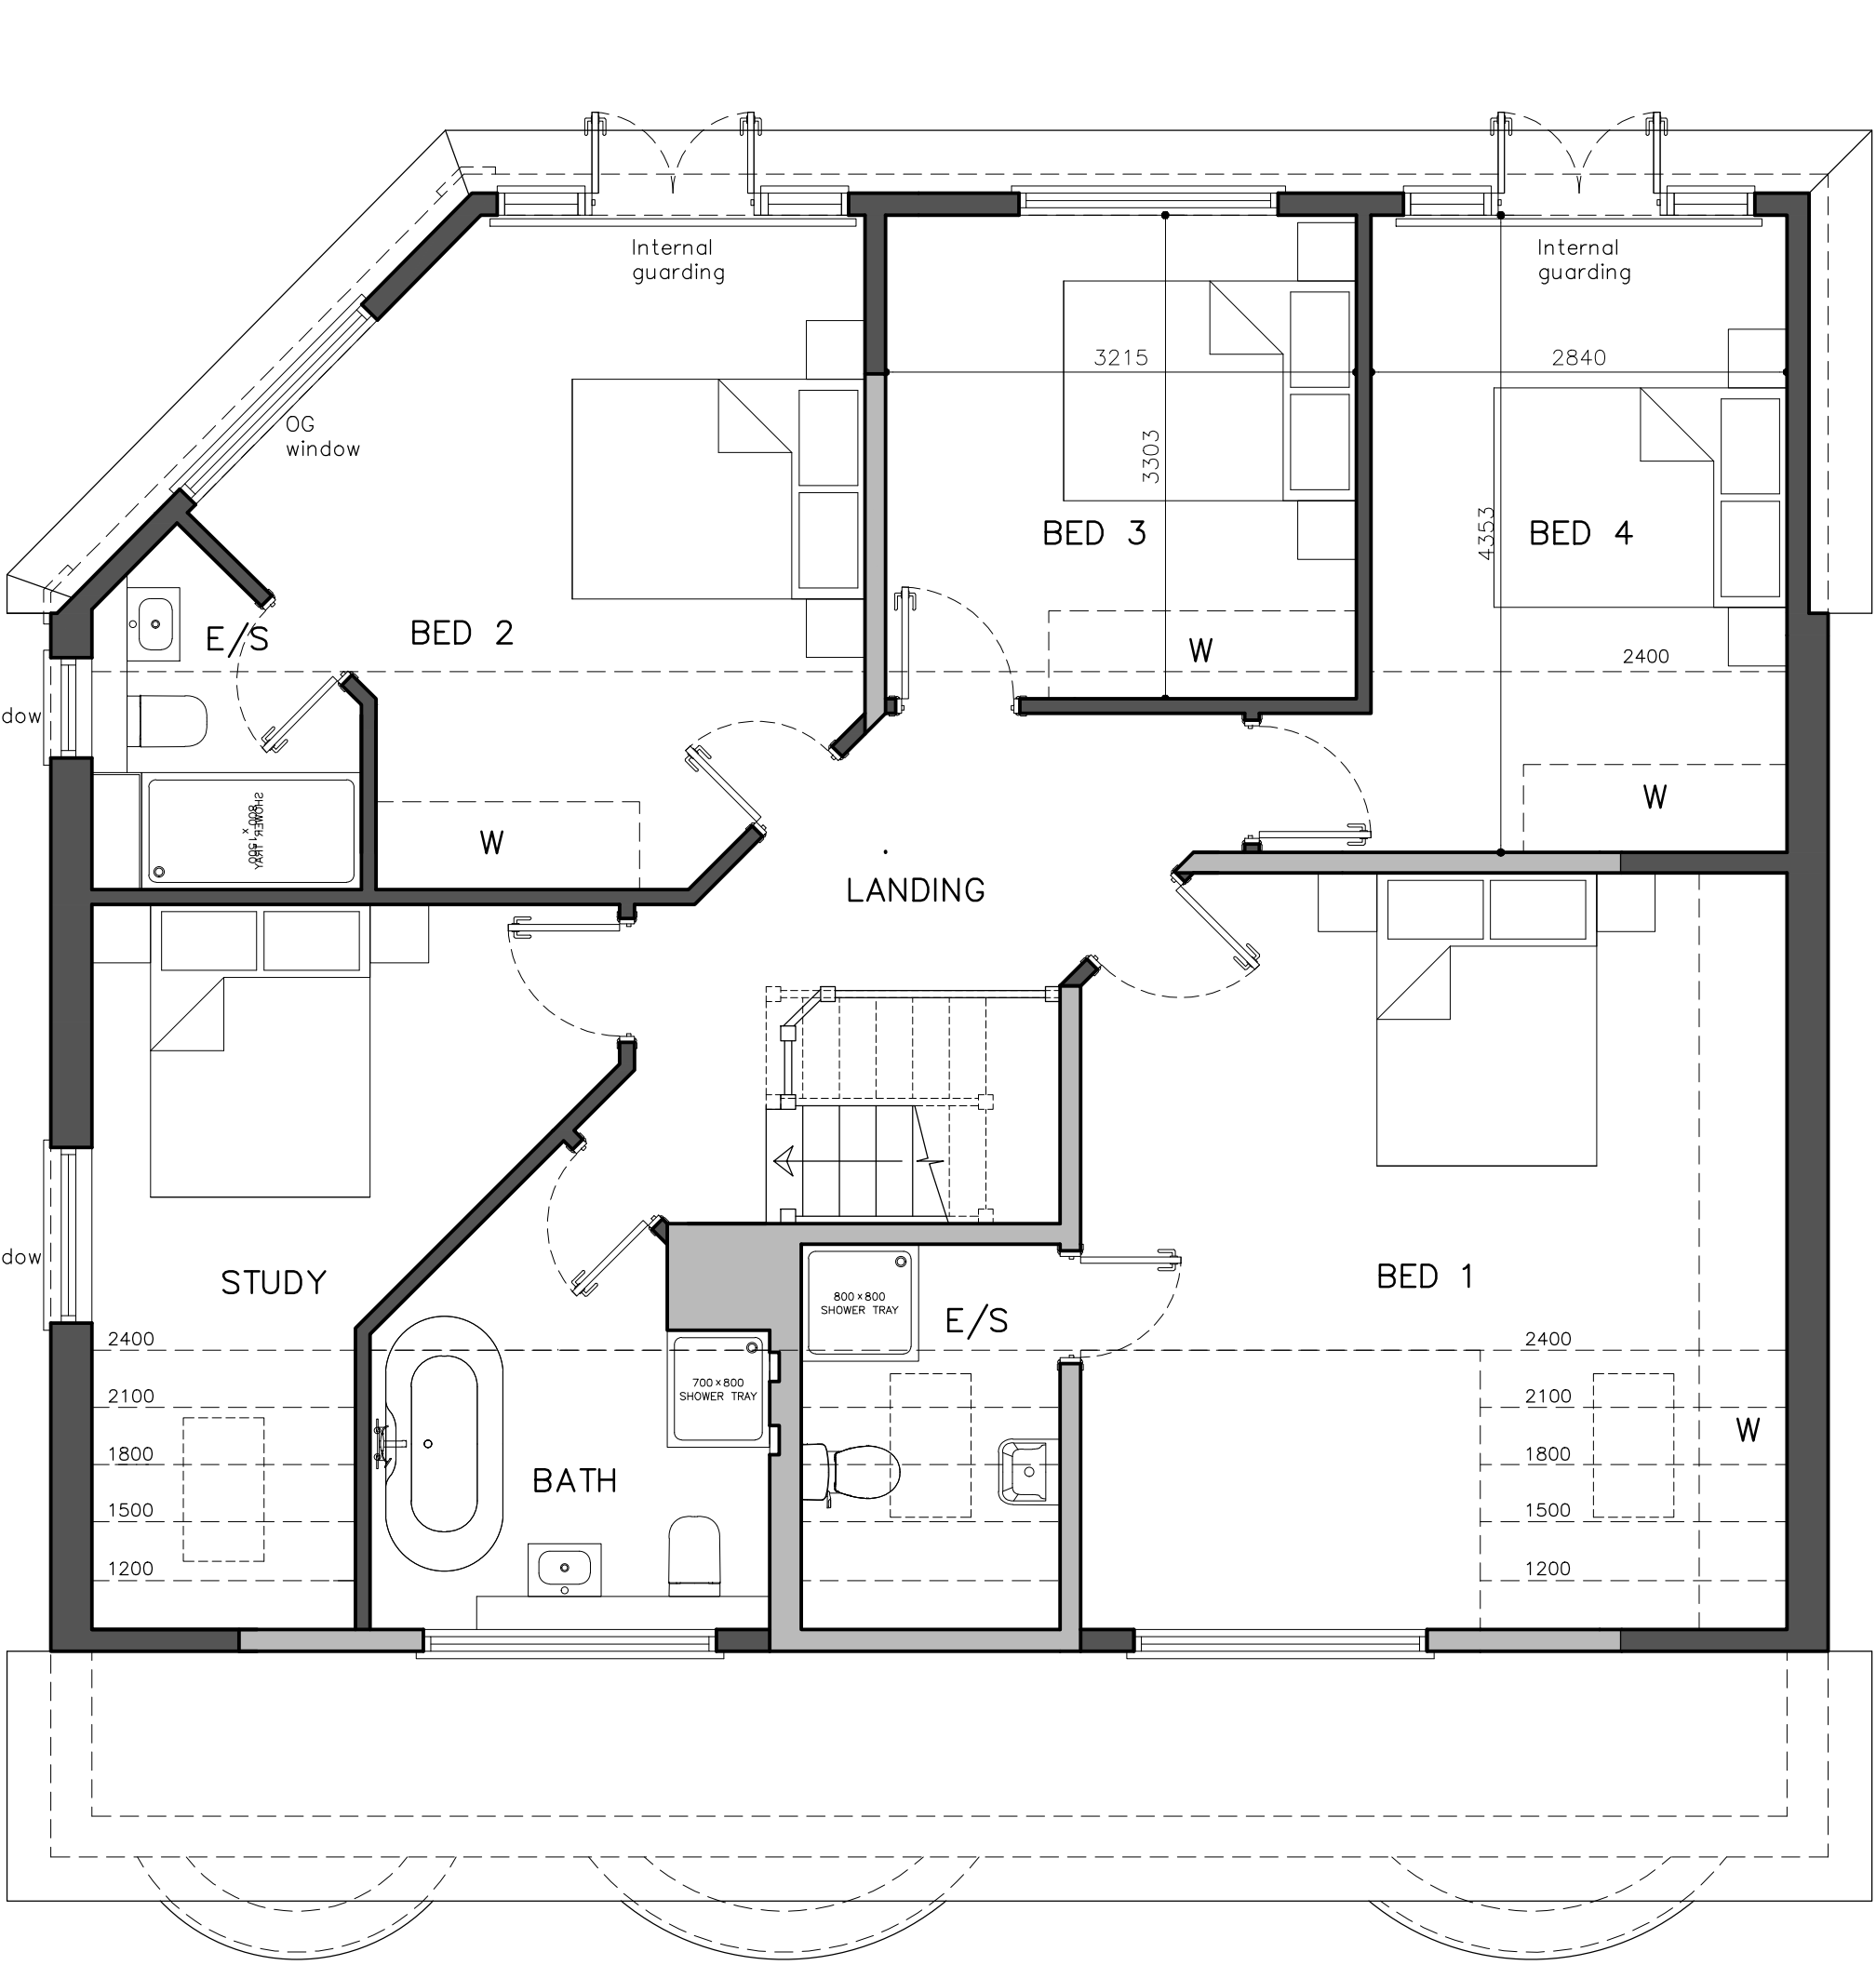

PROPOSED FIRST FLOOR PLAN 1:50@A1

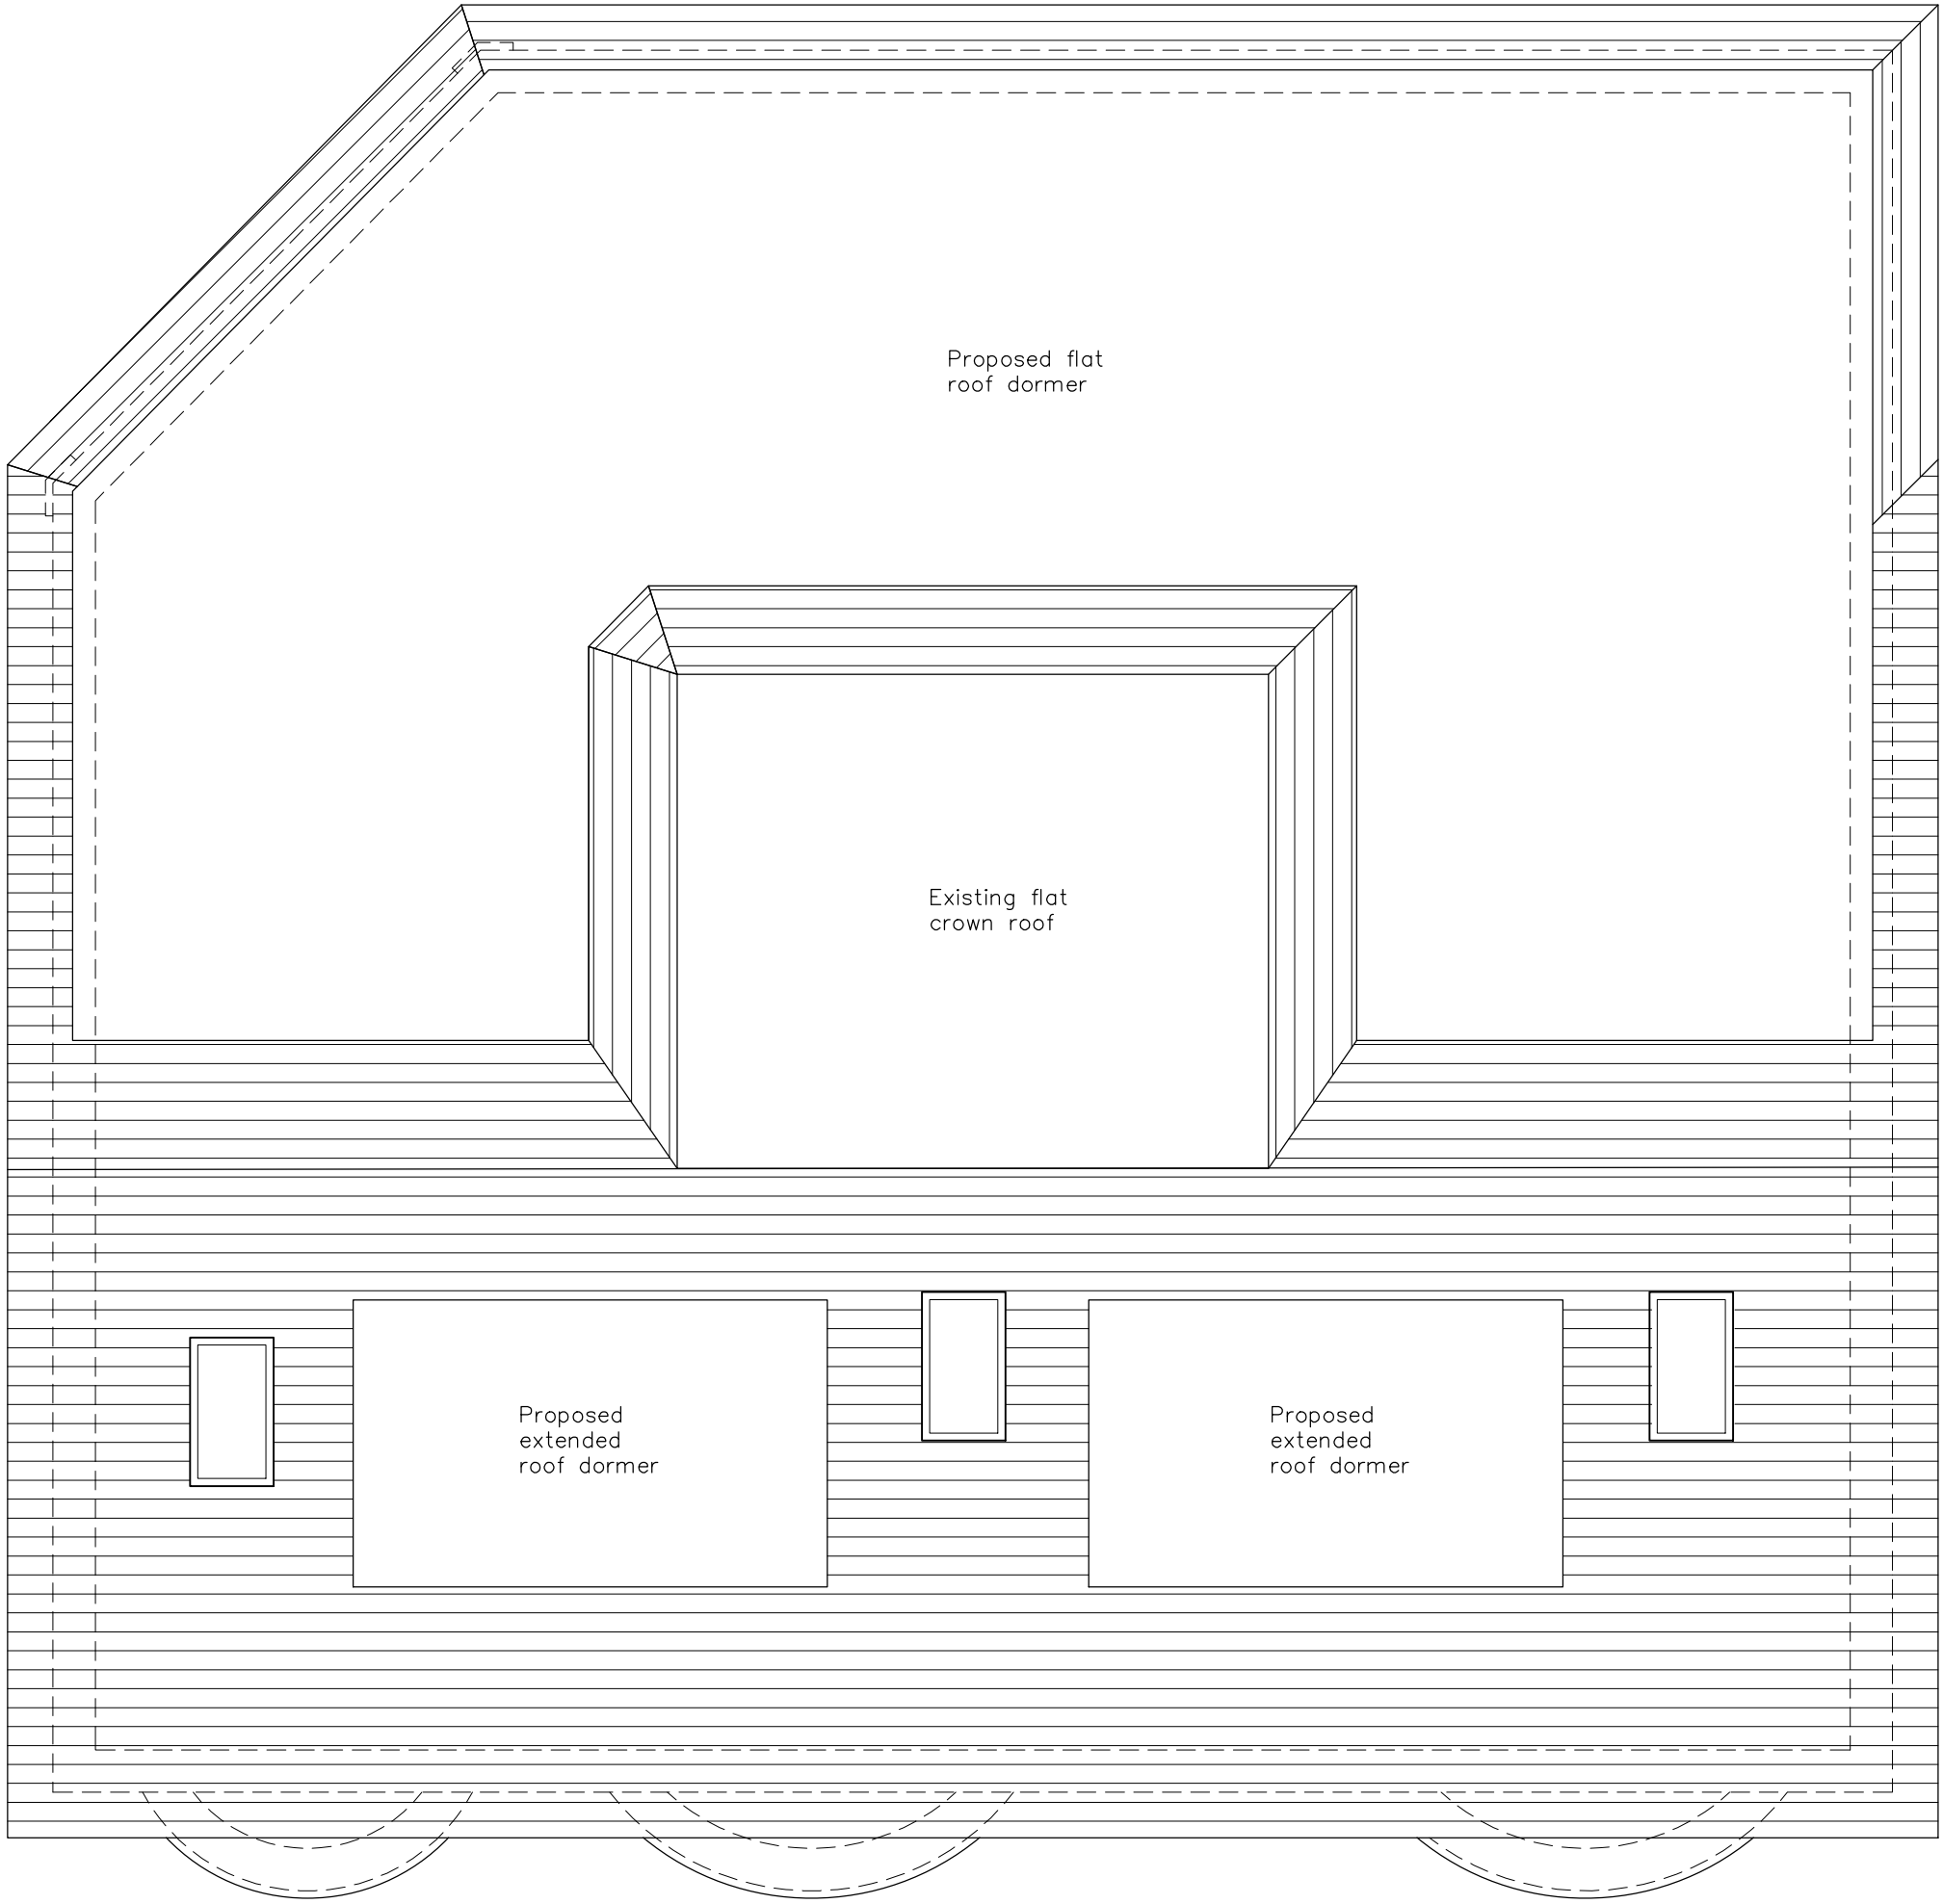

PROPOSED ROOF PLAN 1:50@A1

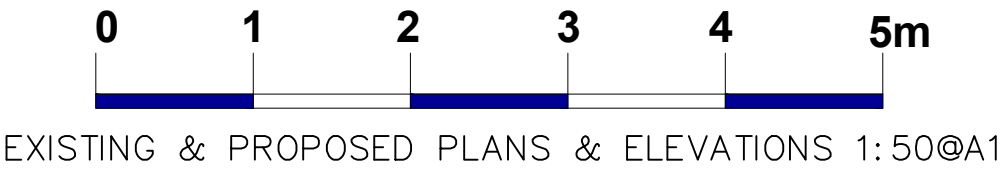

JDB
DESIGN
Architectural Services
E: JDBdesign@hotmail.co.uk
T: +44 (0)7875595257

Project 13 High View, Hitchin		Title Proposed Floor Plans	
Scale As shown @A1	Date Mar 25	Drawn JB	Checked XXX
Drawing No. 234/25/102		Revision -	