





Proposed Front Elevation
1 : 100




Proposed Rear Elevation
1 : 100

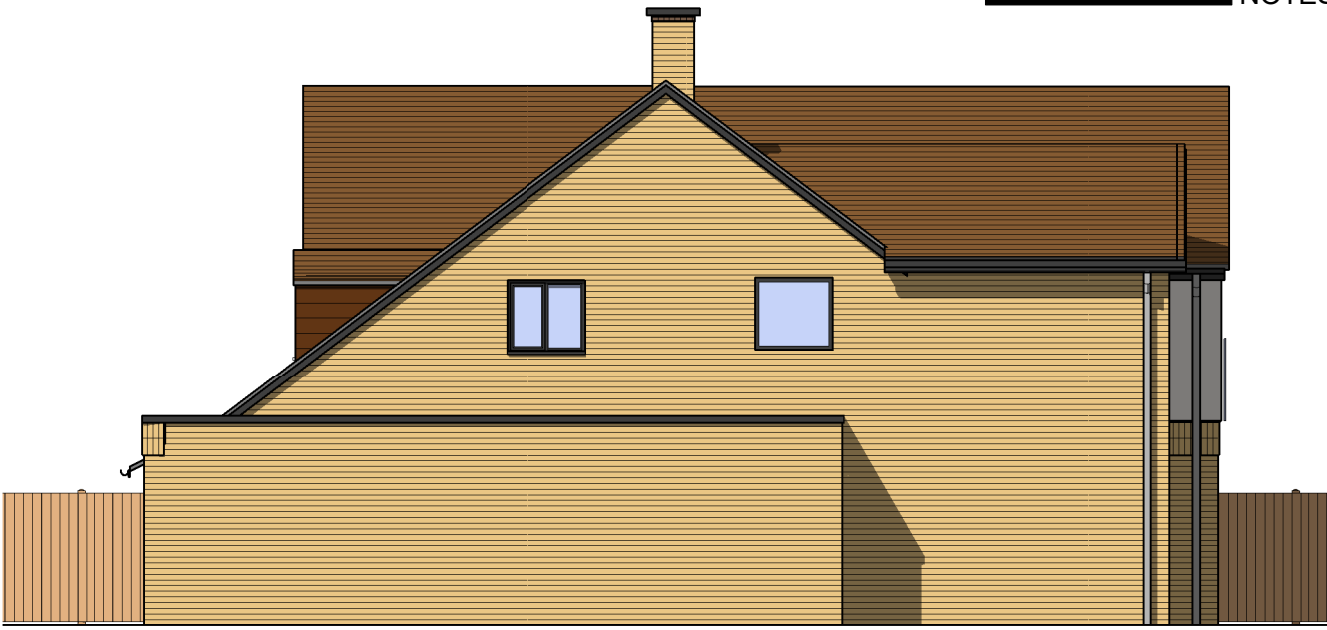


Proposed East Elevation
1 : 100

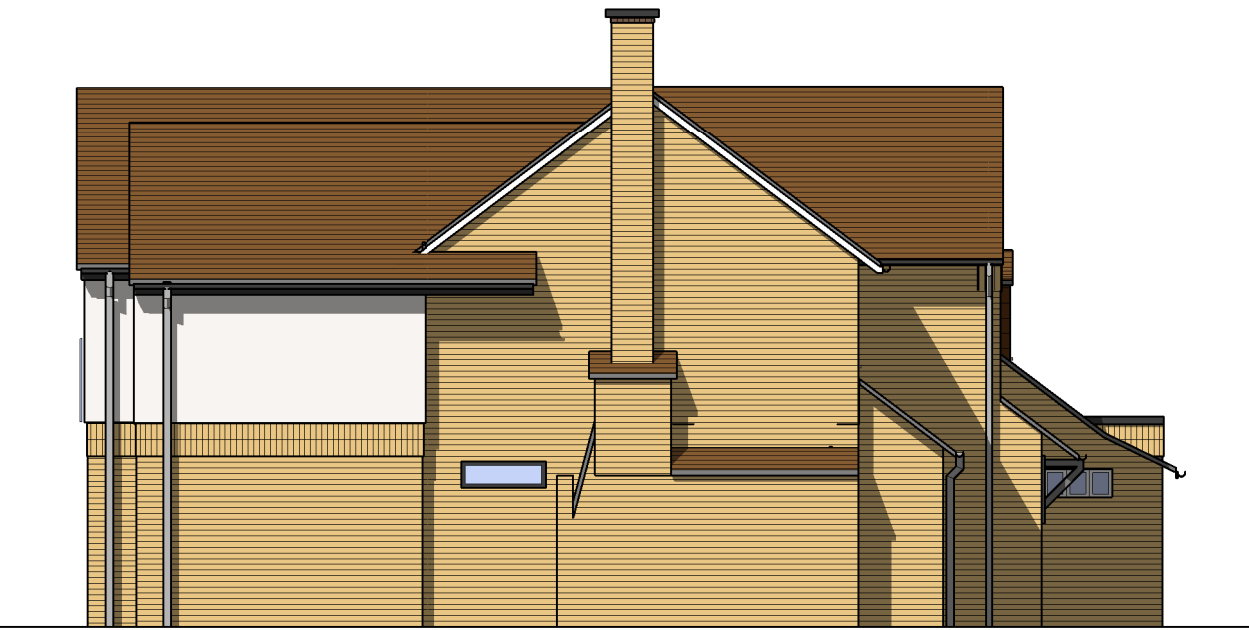

Proposed West Elevation
1 : 100

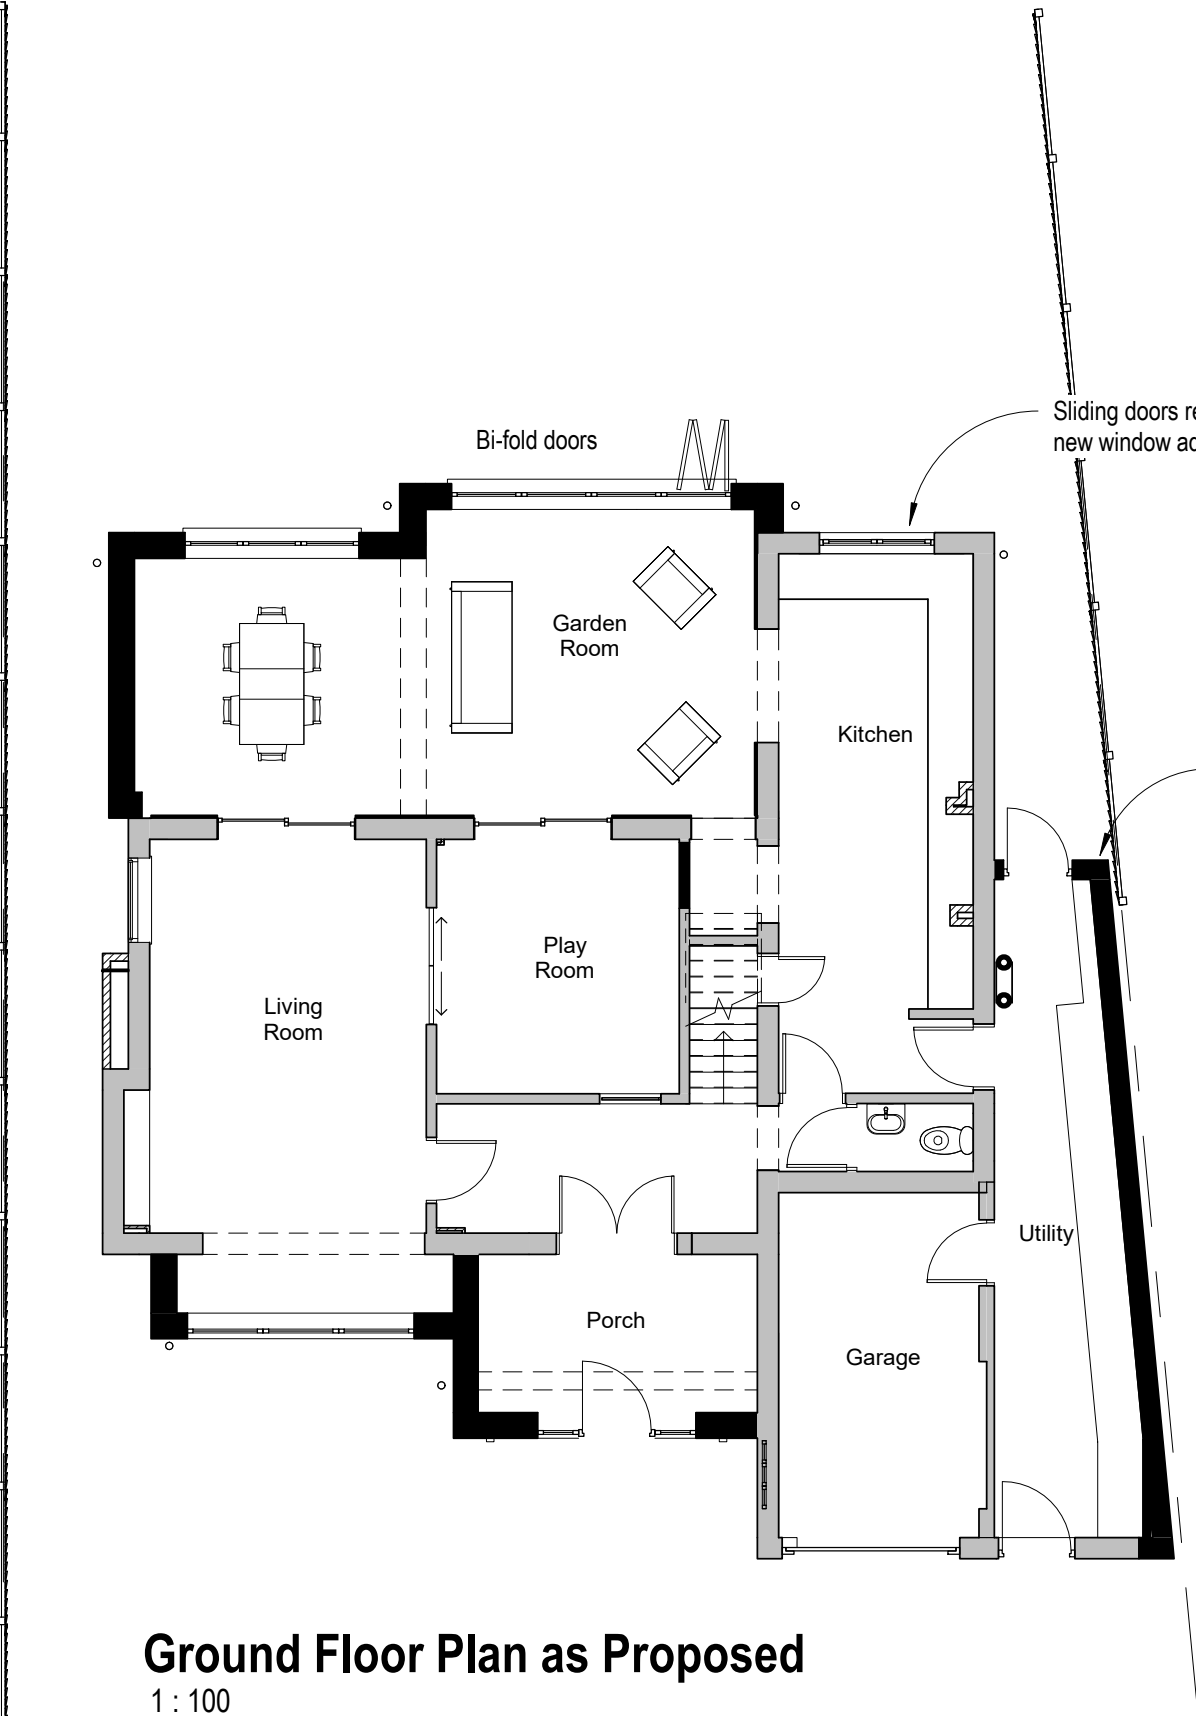

Ground Floor Plan as Proposed
1 : 100

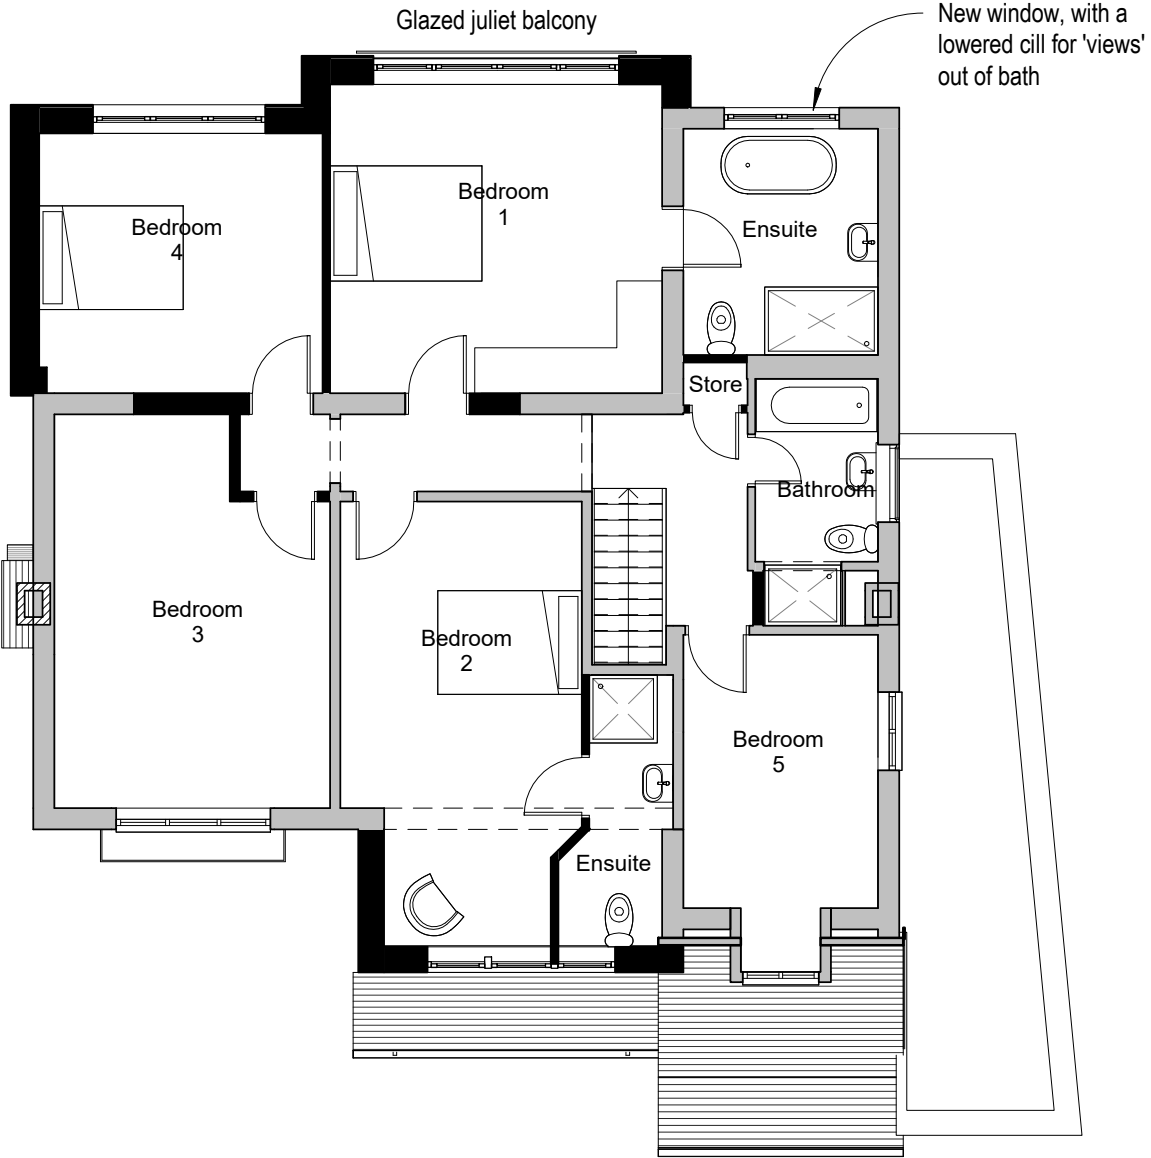

First Floor Plan as Proposed
1 : 100

Materials

Walls:
Facing brick new extension elements, front and rear
White, throughout-coloured render to first floor walls to the rear extension

Existing dormer to be re-clad; copper panning to match build-up pattern



Roof:
Plain roof tiles to match existing
Black uPVC fascias and soffits throughout

Single ply to flat roof to the side extension
Black powder-coated aluminium parapet to side extension

Chrome gutters and downpipes

Windows/ Doors:
Dark Gray Powdercoated Aluminium to front windows
Dark Gray Powdercoated Aluminium front entrance and garage roller door

Windows and doors to the rear to be white

 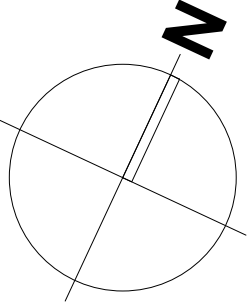

THIS DRAWING IS A PRINT AND MUST NOT BE SCALED.
ANY QUERIES REGARDING DIMENSIONS TO BE TAKEN UP WITH
PENTANGLE DESIGN GROUP.
ALL DIMENSIONS OF EXISTING BUILDINGS TO BE VERIFIED ON SITE.
THIS DRAWING IS THE COPYRIGHT OF PENTANGLE DESIGN GROUP
AND SHALL NOT BE IN ANY WAY USED OR REPRODUCED WITHOUT
THEIR PRIOR WRITTEN CONSENT.

NOTES

PLANNING
PENTANGLE
DESIGN GROUP

SUITE 1, 21 BANCROFT HITCHIN HERTS SG5 1JW
T:01462 431133 E:pdg@pentangledesign.co.uk

JOB TITLE
Proposed Extension and Alterations
6 Sollershot West, Letchworth Garden City

for
DRAWING TITLE
Proposed Floor Plans and Elevations

SCALE	DRAWING NUMBER	REVISION
1 : 100		
DATE		
SHT 5 of 25		
A3		
JOB NUMBER		
3835	31	A

ARCHITECTS AND INTERIOR DESIGNERS