




This drawing is intended to indicate design detail only and is not for construction or building regulation purposes

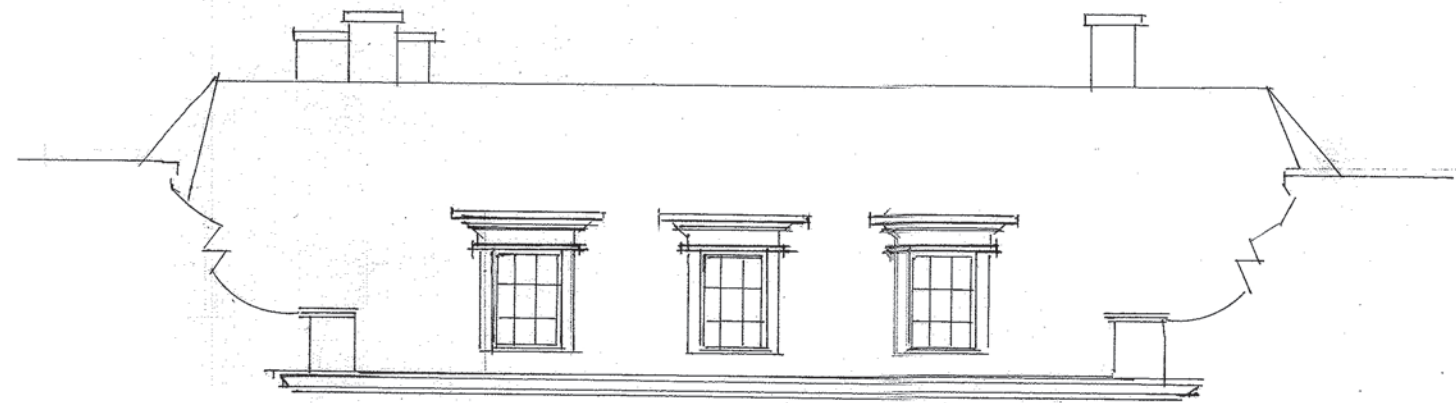


Elevation to roof  
0 1 2 3 4 5 10 m  
Scale 1:100 at A2

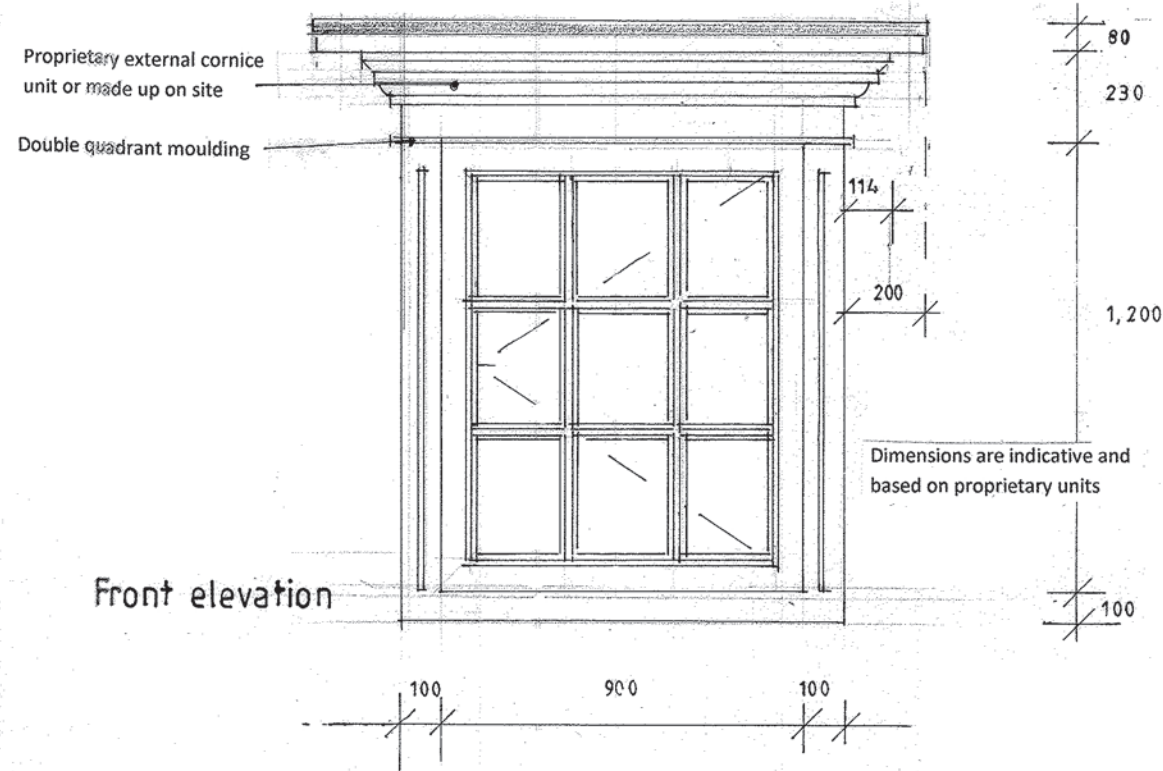

Front elevation

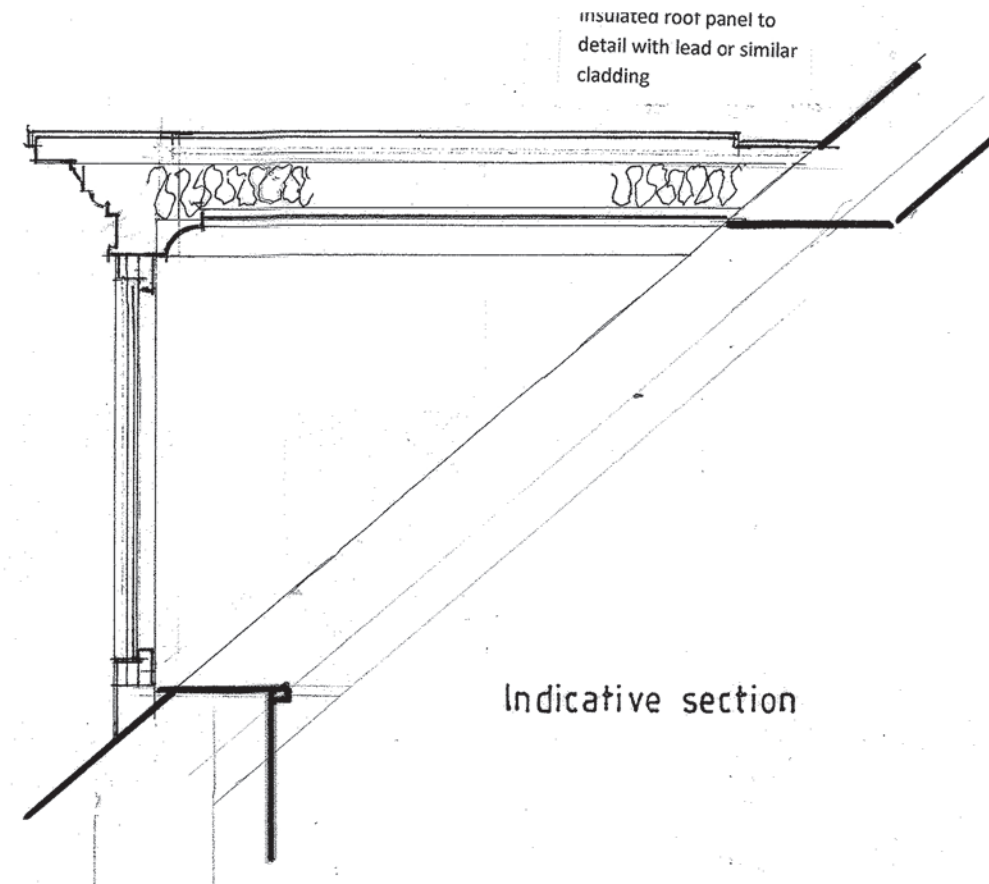

Indicative section

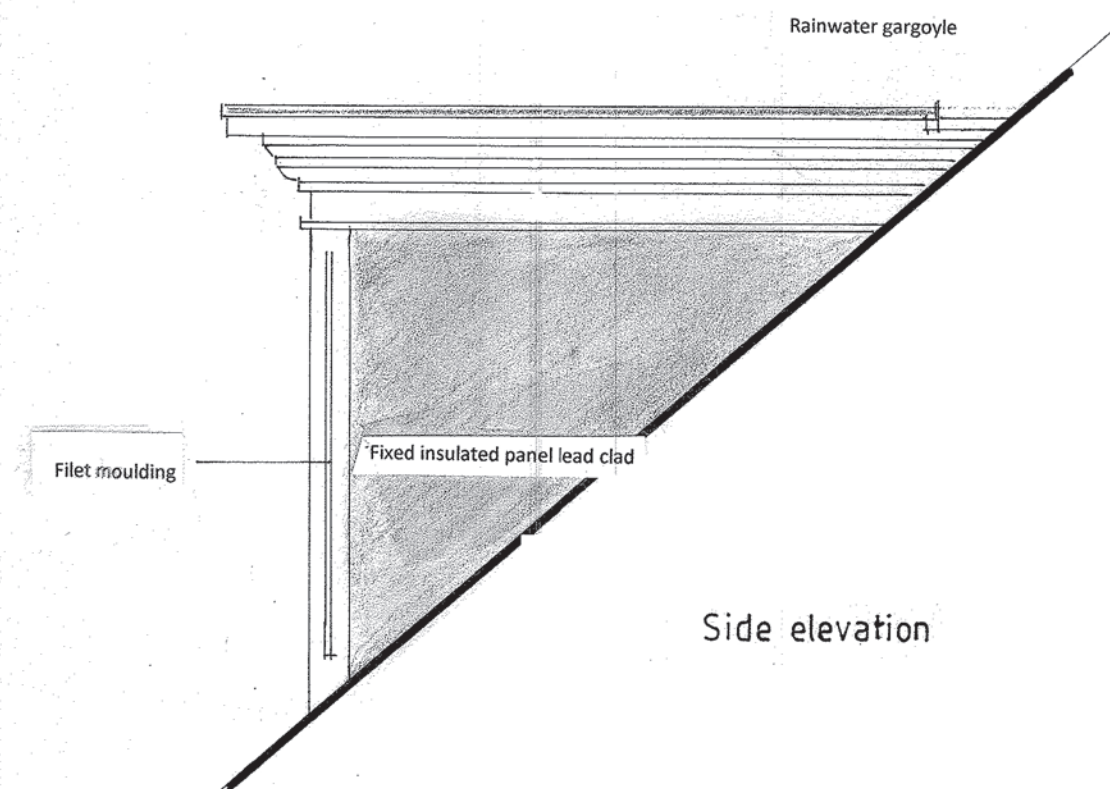

Side elevation

0 0.5 1.0 2.0 m  
Scale 1:20 at A2



Proposed West elevation

Elevation taken from DP Architects  
Drawing 23HSBC.PE11

Note: Levels are indicative and approximate. Final levels may vary according to construction and local conditions.

**MEASURES  
SCARFE**

ARCHITECTS

Project  
**Former HSBC Building  
Letchworth Garden City**

Client  
**Vishal Luthra**

Title  
**Design detail for new dormers**

Scale  
1:100 & 1:20@A2

Date  
September 2024

Drawing Number  
**924:1186/PL100**

68 Kings Road  
Teddington  
Middlesex TW11 0QE  
Tel 020 8943 4767  
Email: richard@measuresscarfe.co.uk  
Mobile 07080 485 105