



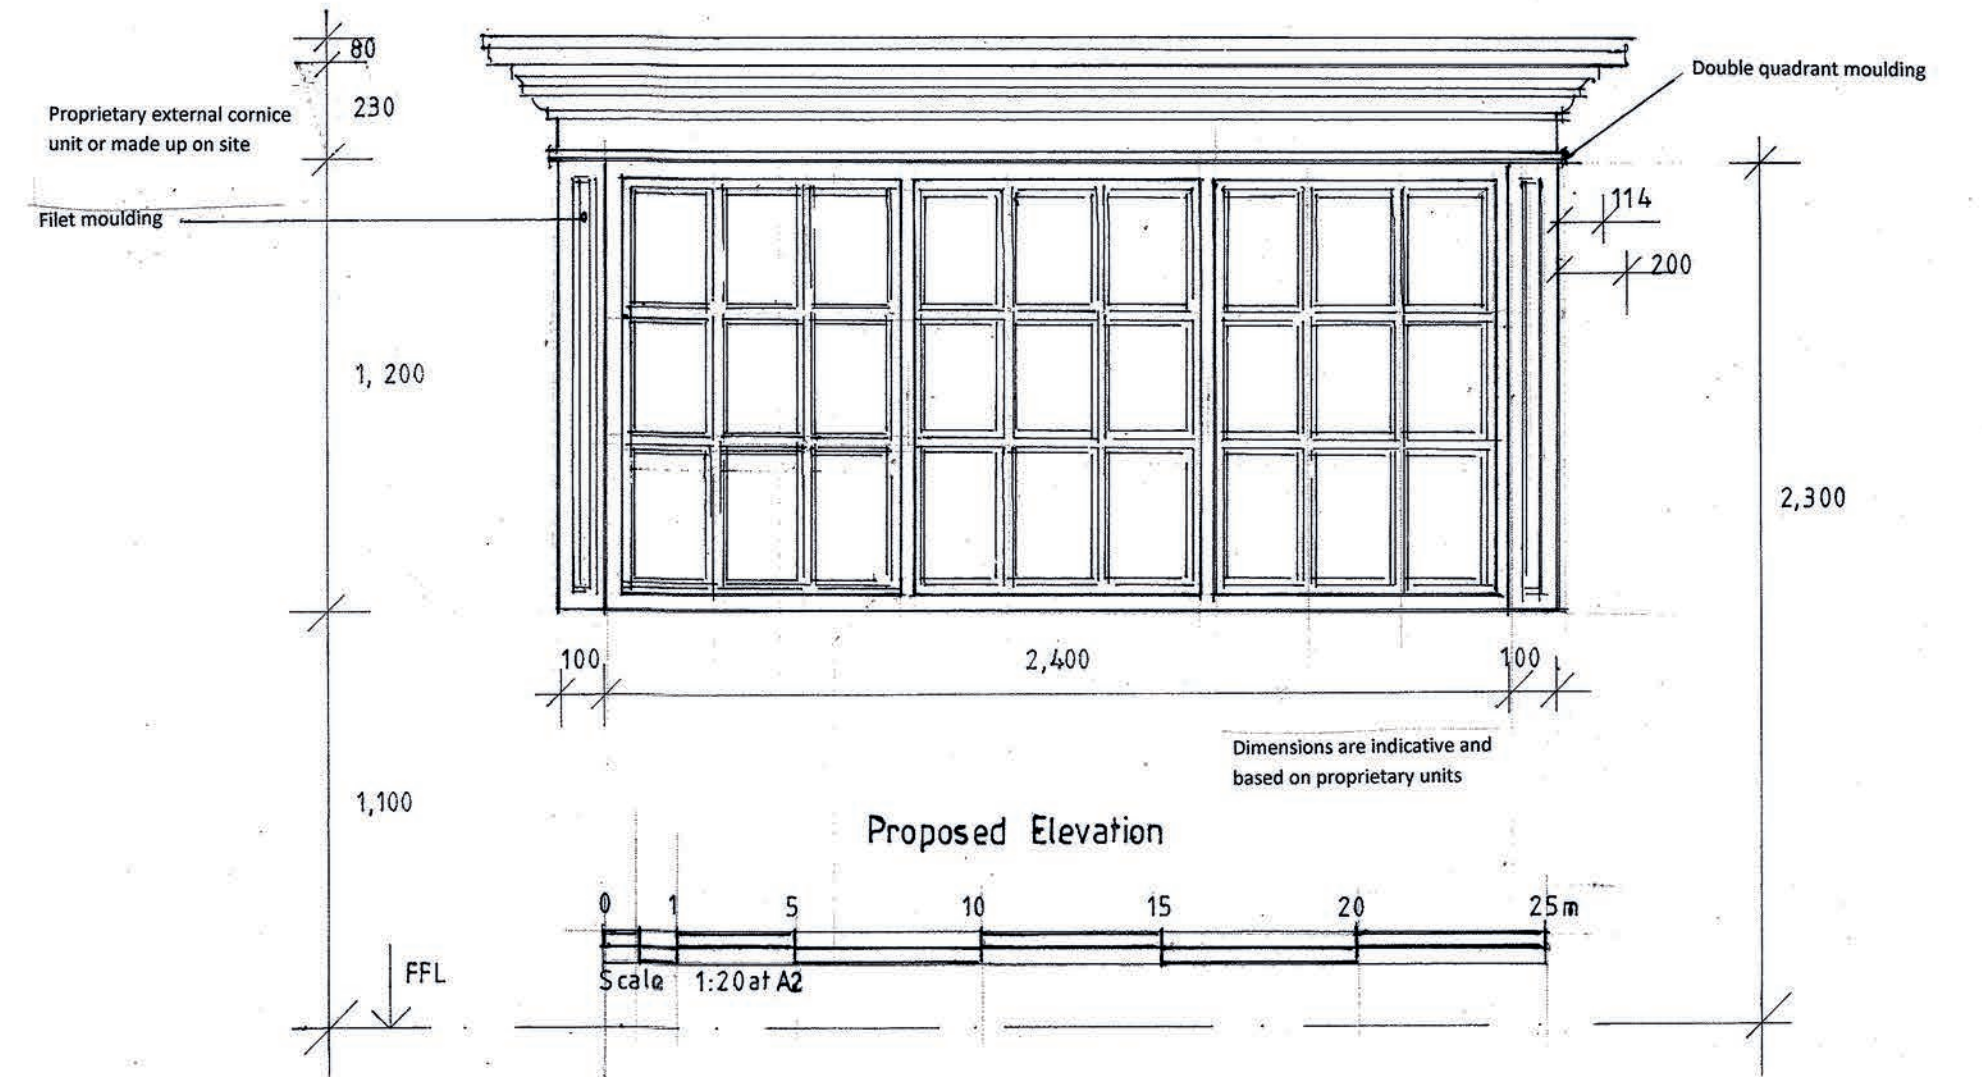

Proposed East Elevation

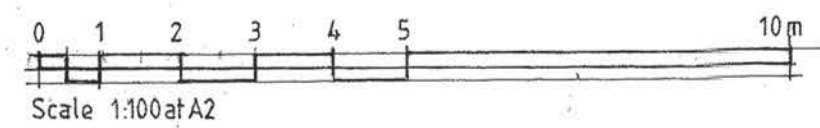

Proposed Elevation

**MEASURES
SCARFE**
ARCHITECTS

Project
**Former HSBC Building
Letchworth Garden City**

Client
Vishal Luthra

Title
**Design detail for new dormer
Sheet 2**

Scale
1:100 & 1:20@A2

Date
October 2024

Drawing Number
924:1186/PL101

68 Kings Road
Teddington
Middlesex TW11 0QE
Tel 020 8943 4767
Email: richard@measuresscarfe.co.uk
Mobile 07989 485 105