
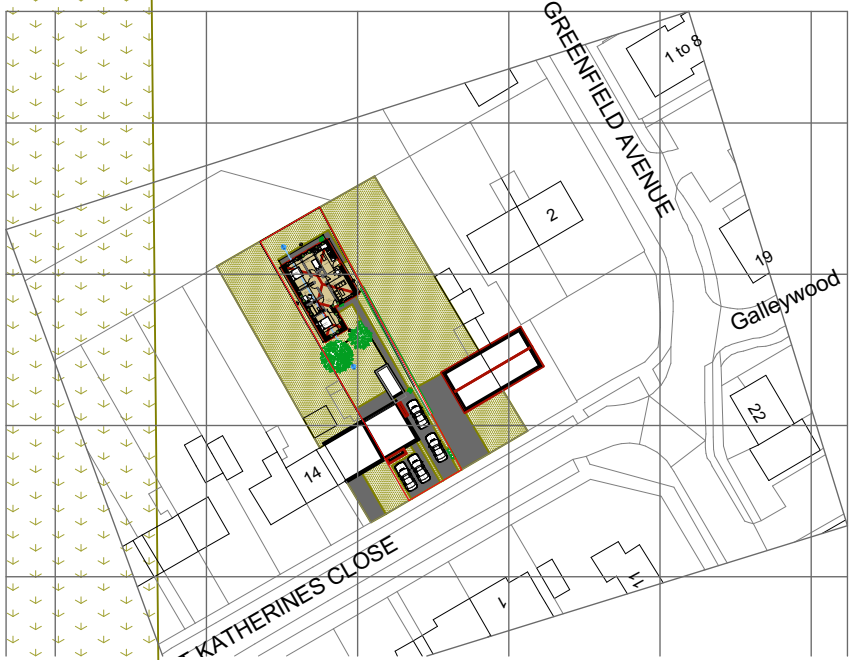


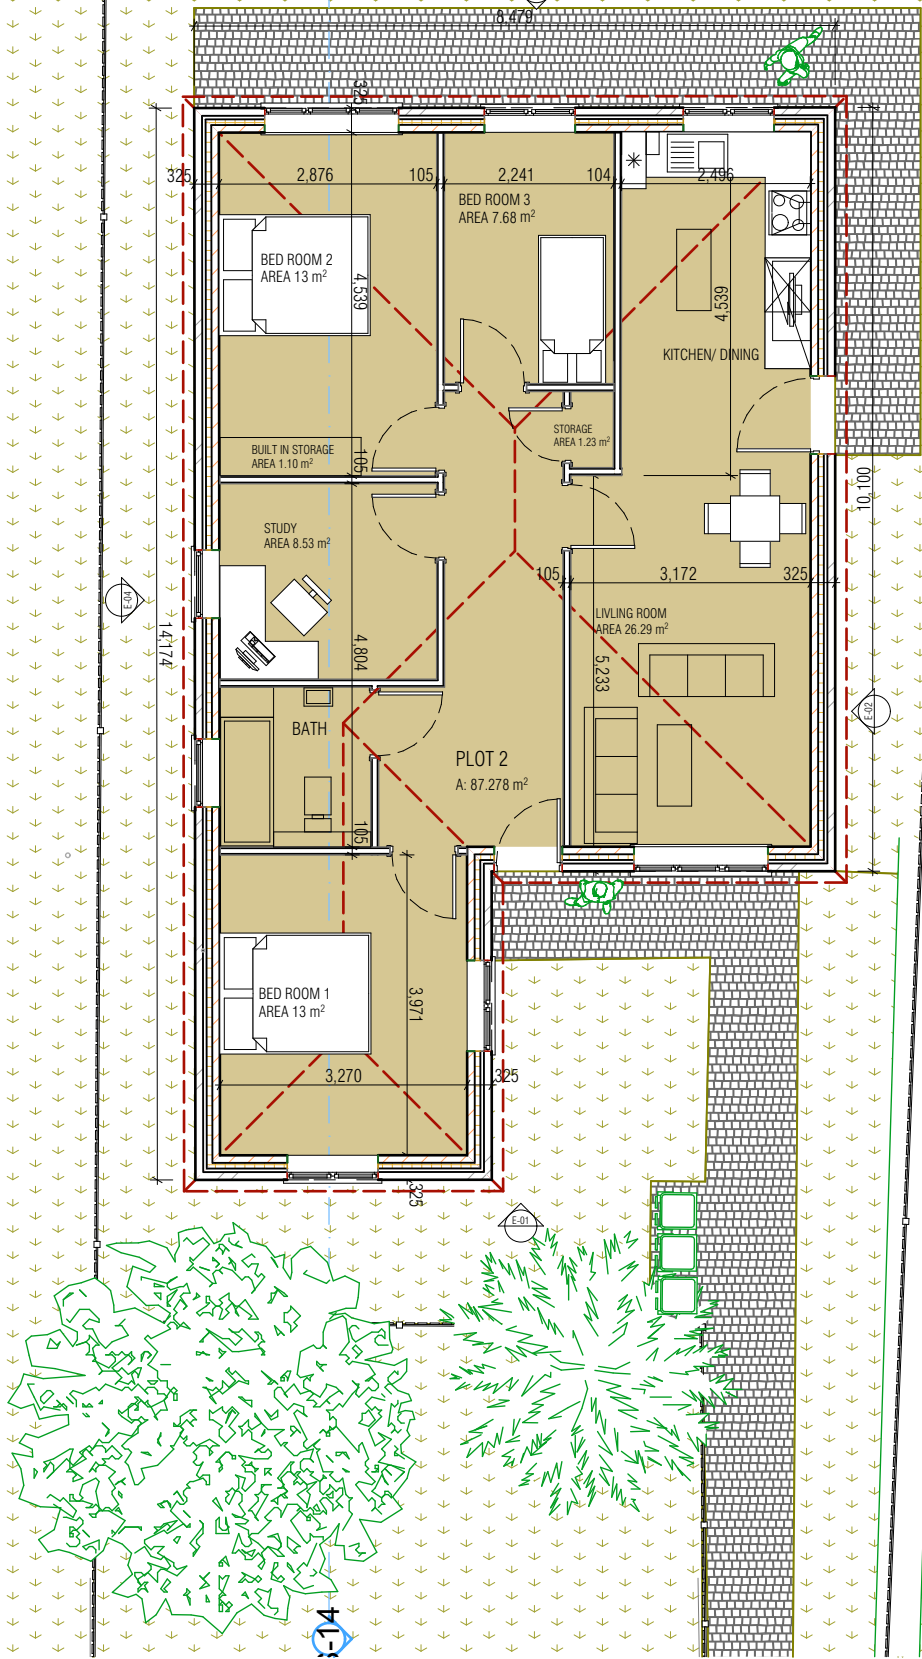

SITE LOCATION PLAN SCALE 1: 1250

Purpose of Issue	status	Drawn By	Date	Scales @ A3	Project No.	Originator	Project	Client	Layout Title
Work In Progress	S0	Checked By	Date	1:100, 1:1250	24072	S.A Design Consultancy Suite 7 C, Britannia Estate legrave Road Luton	10 St Katerines Close, Ickleford SG5 3XS	FOREVER FAIRFIELD LTD	PROPOSED FLOOR PLANS
Approved By			Date						

A - WIP	01	Initial Issue	Work in Progress	GSUK	S0	
RevID	Issue ID	Issue Name	Issue Date	Issuer-Intls	Status	Approved by
Drawing Number						
project	originator	zone	level	type	role	number
UKI-GTS		A		24072-01		A - WIP