

Copyright retained in accordance with the copyright, design, and patents act 1988.

DO NOT SCALE OFF DRAWINGS
Dimensions to be checked on site.

CDM Regulations 2015

Denotes a significant hazard or difficult management procedure. Please refer to drawing notes for potential hazards. Main contractor to plan for mitigation measures in response to hazards.

CDM Regulations require that **all** projects are to:

- Have workers to be competent and are suitably skilled for the work they carry out;
- Contractors to provide appropriate supervision, instruction and information to all on site workers to provide a safe working environment;
- Have a written construction phase plan.

Worcester Lloyd are appointed as 'Designer' only, unless a written appointment has been completed for the formal appointment as 'Principal Designer'

G	13.08.26	(Bi-folds lengthened, window replaced with door. Kitchen altered to suit)	BD	9
F	22.07.26	Scheme size reduced and internal fittings altered to suit	BD	8
E	26.05.26	Reduced extension	BD	7
D	16.04.26	Rear window amended	BD	6
C	13.04.26	Extension amended following Planning Officer's comments	BD	5
B	25.11.25	Amended following client comments	BD	2
A	22.10.25	Amended following client comments	BD	1

REV	DATE	DESCRIPTION	DRAW	CHK
-----	------	-------------	------	-----



WORCESTER LLOYD
ARCHITECTS & ENGINEERS

Derby Office: 01332 498 770
www.worcesterlloyd.com

RIBA 
Chartered Practice

Project / Client:



83 Wellingham Avenue

Drawing Title:

Ground Floor Plan as
Proposed

Scale: 1 : 50	Size: A1	Date: 01/08/2025	Status: Proposed
	Drawn By: BD	Checked By: MW	

Drawing No:	Revision:
108 2025 003	G

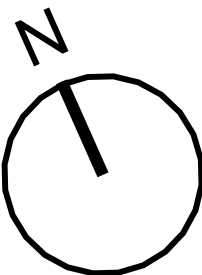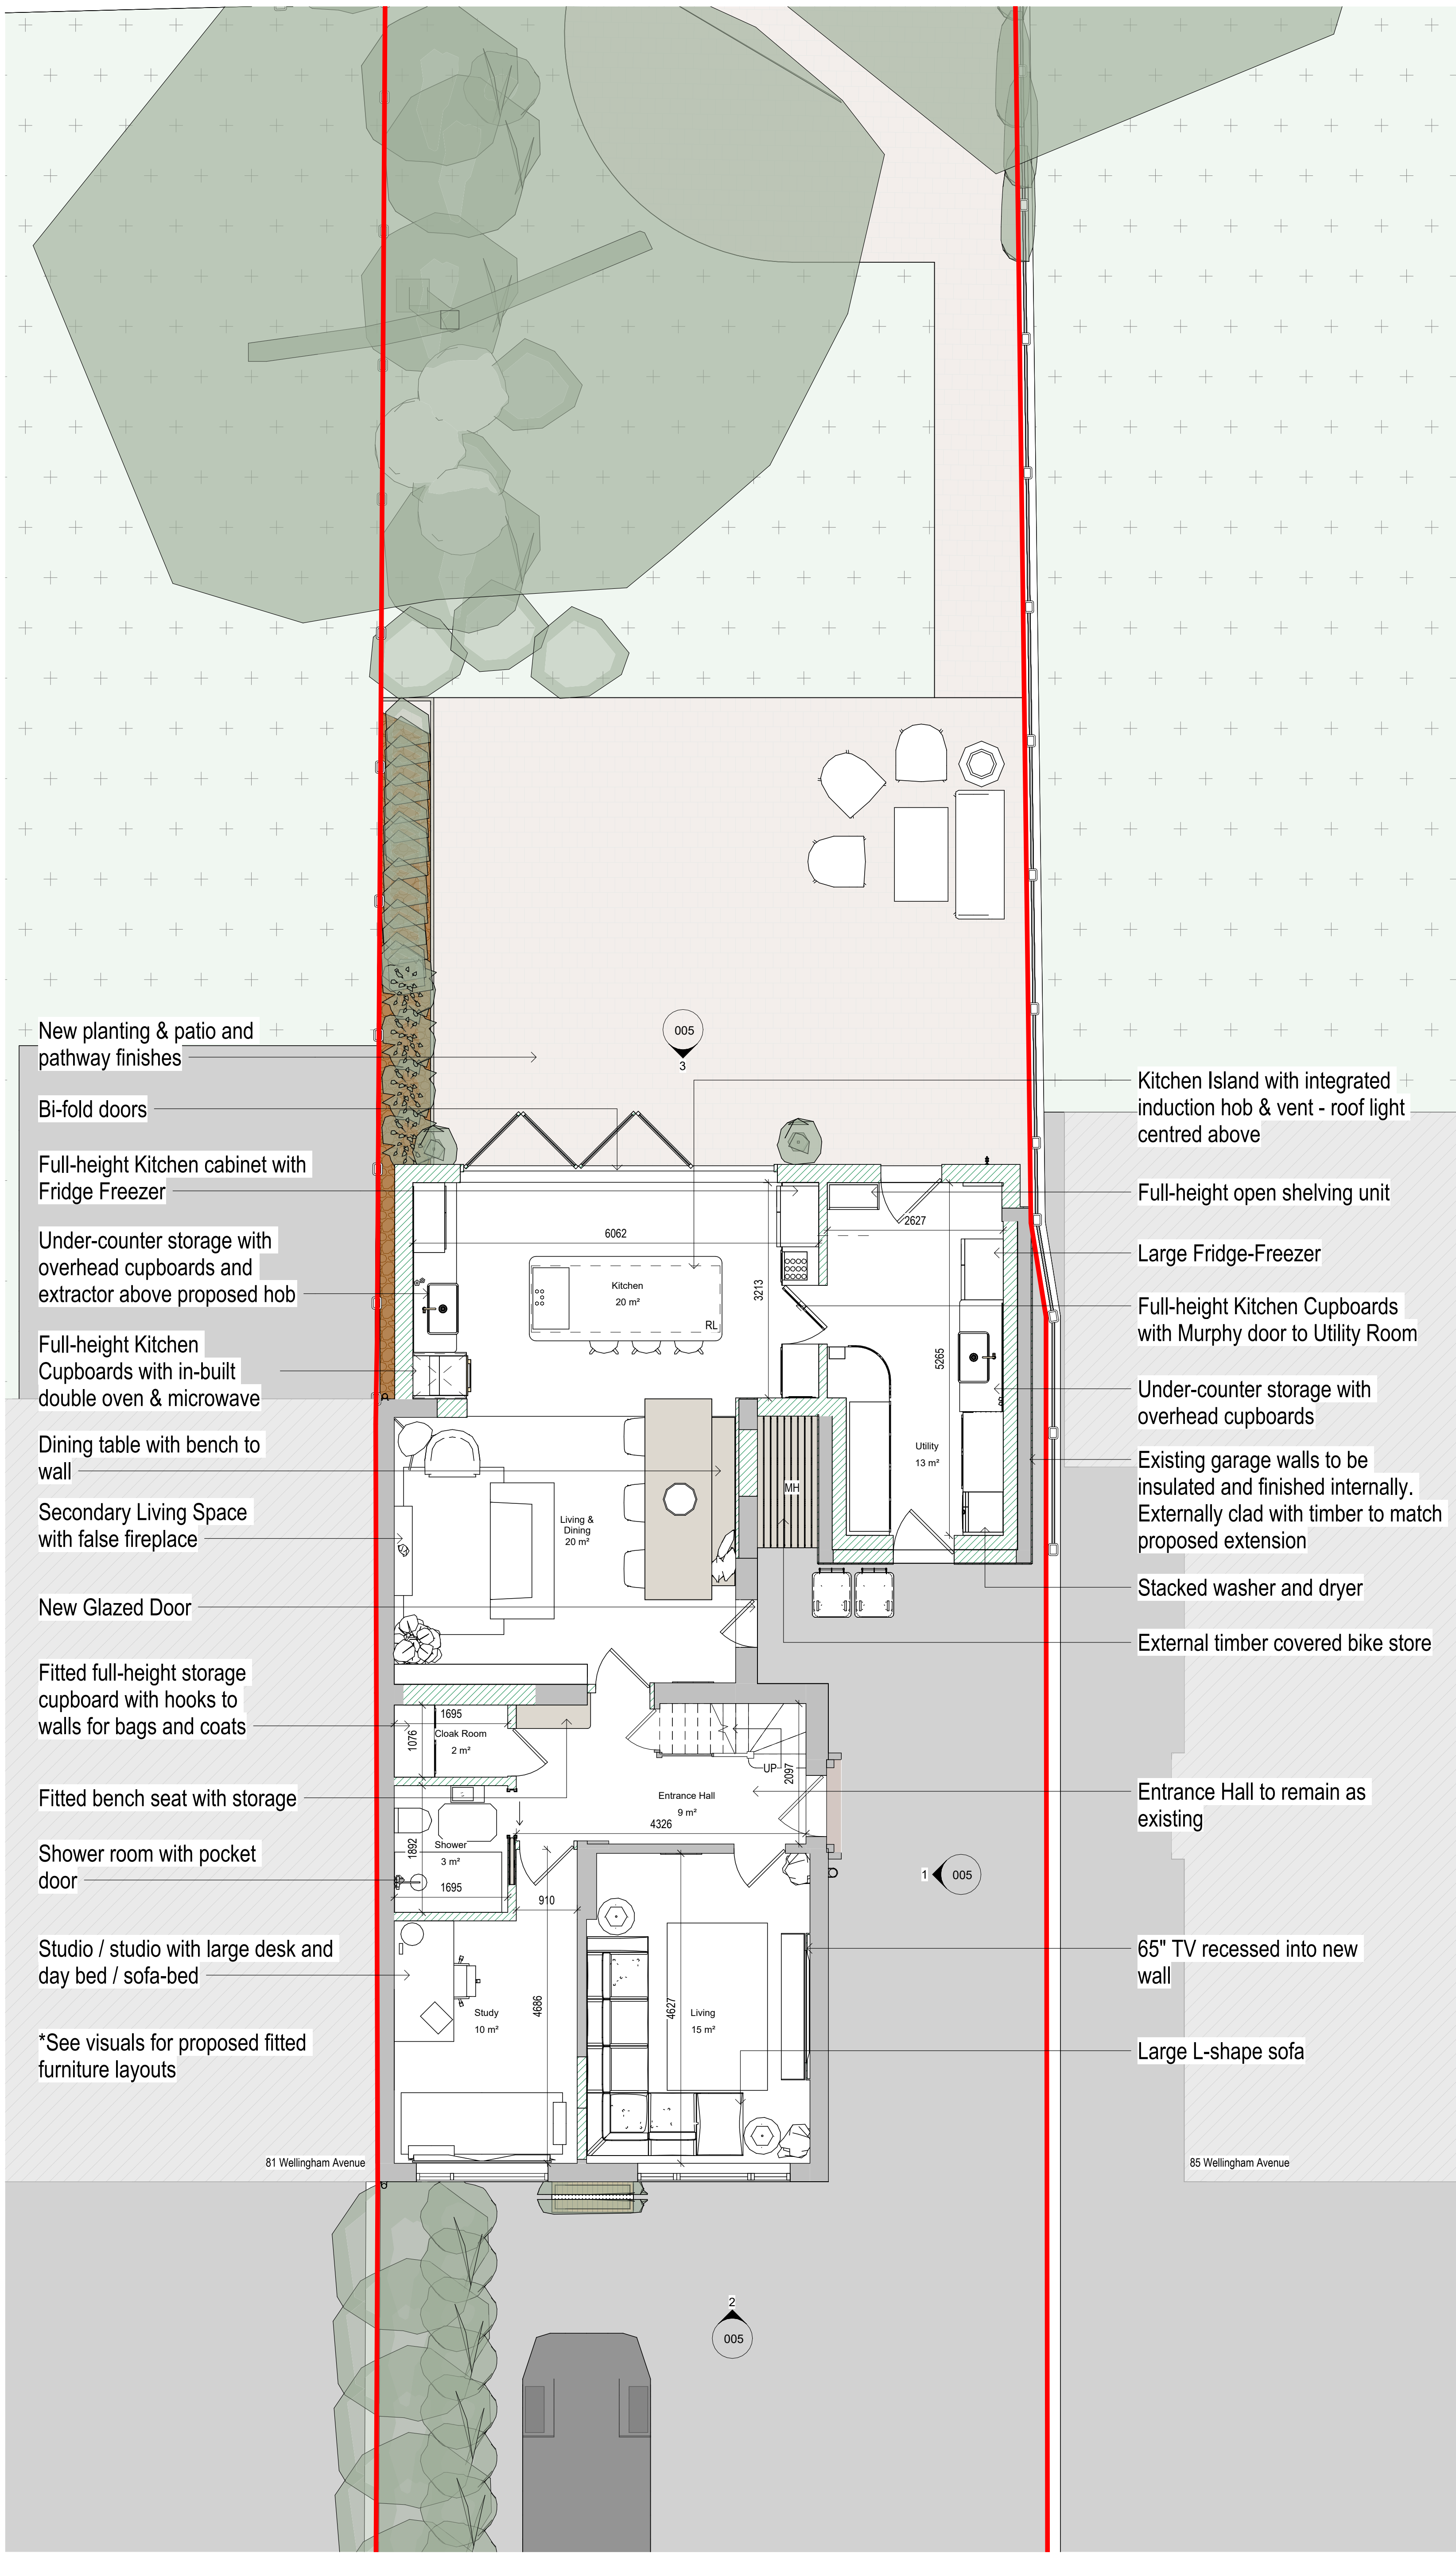

Ground Floor Plan as Proposed

1 : 50

