


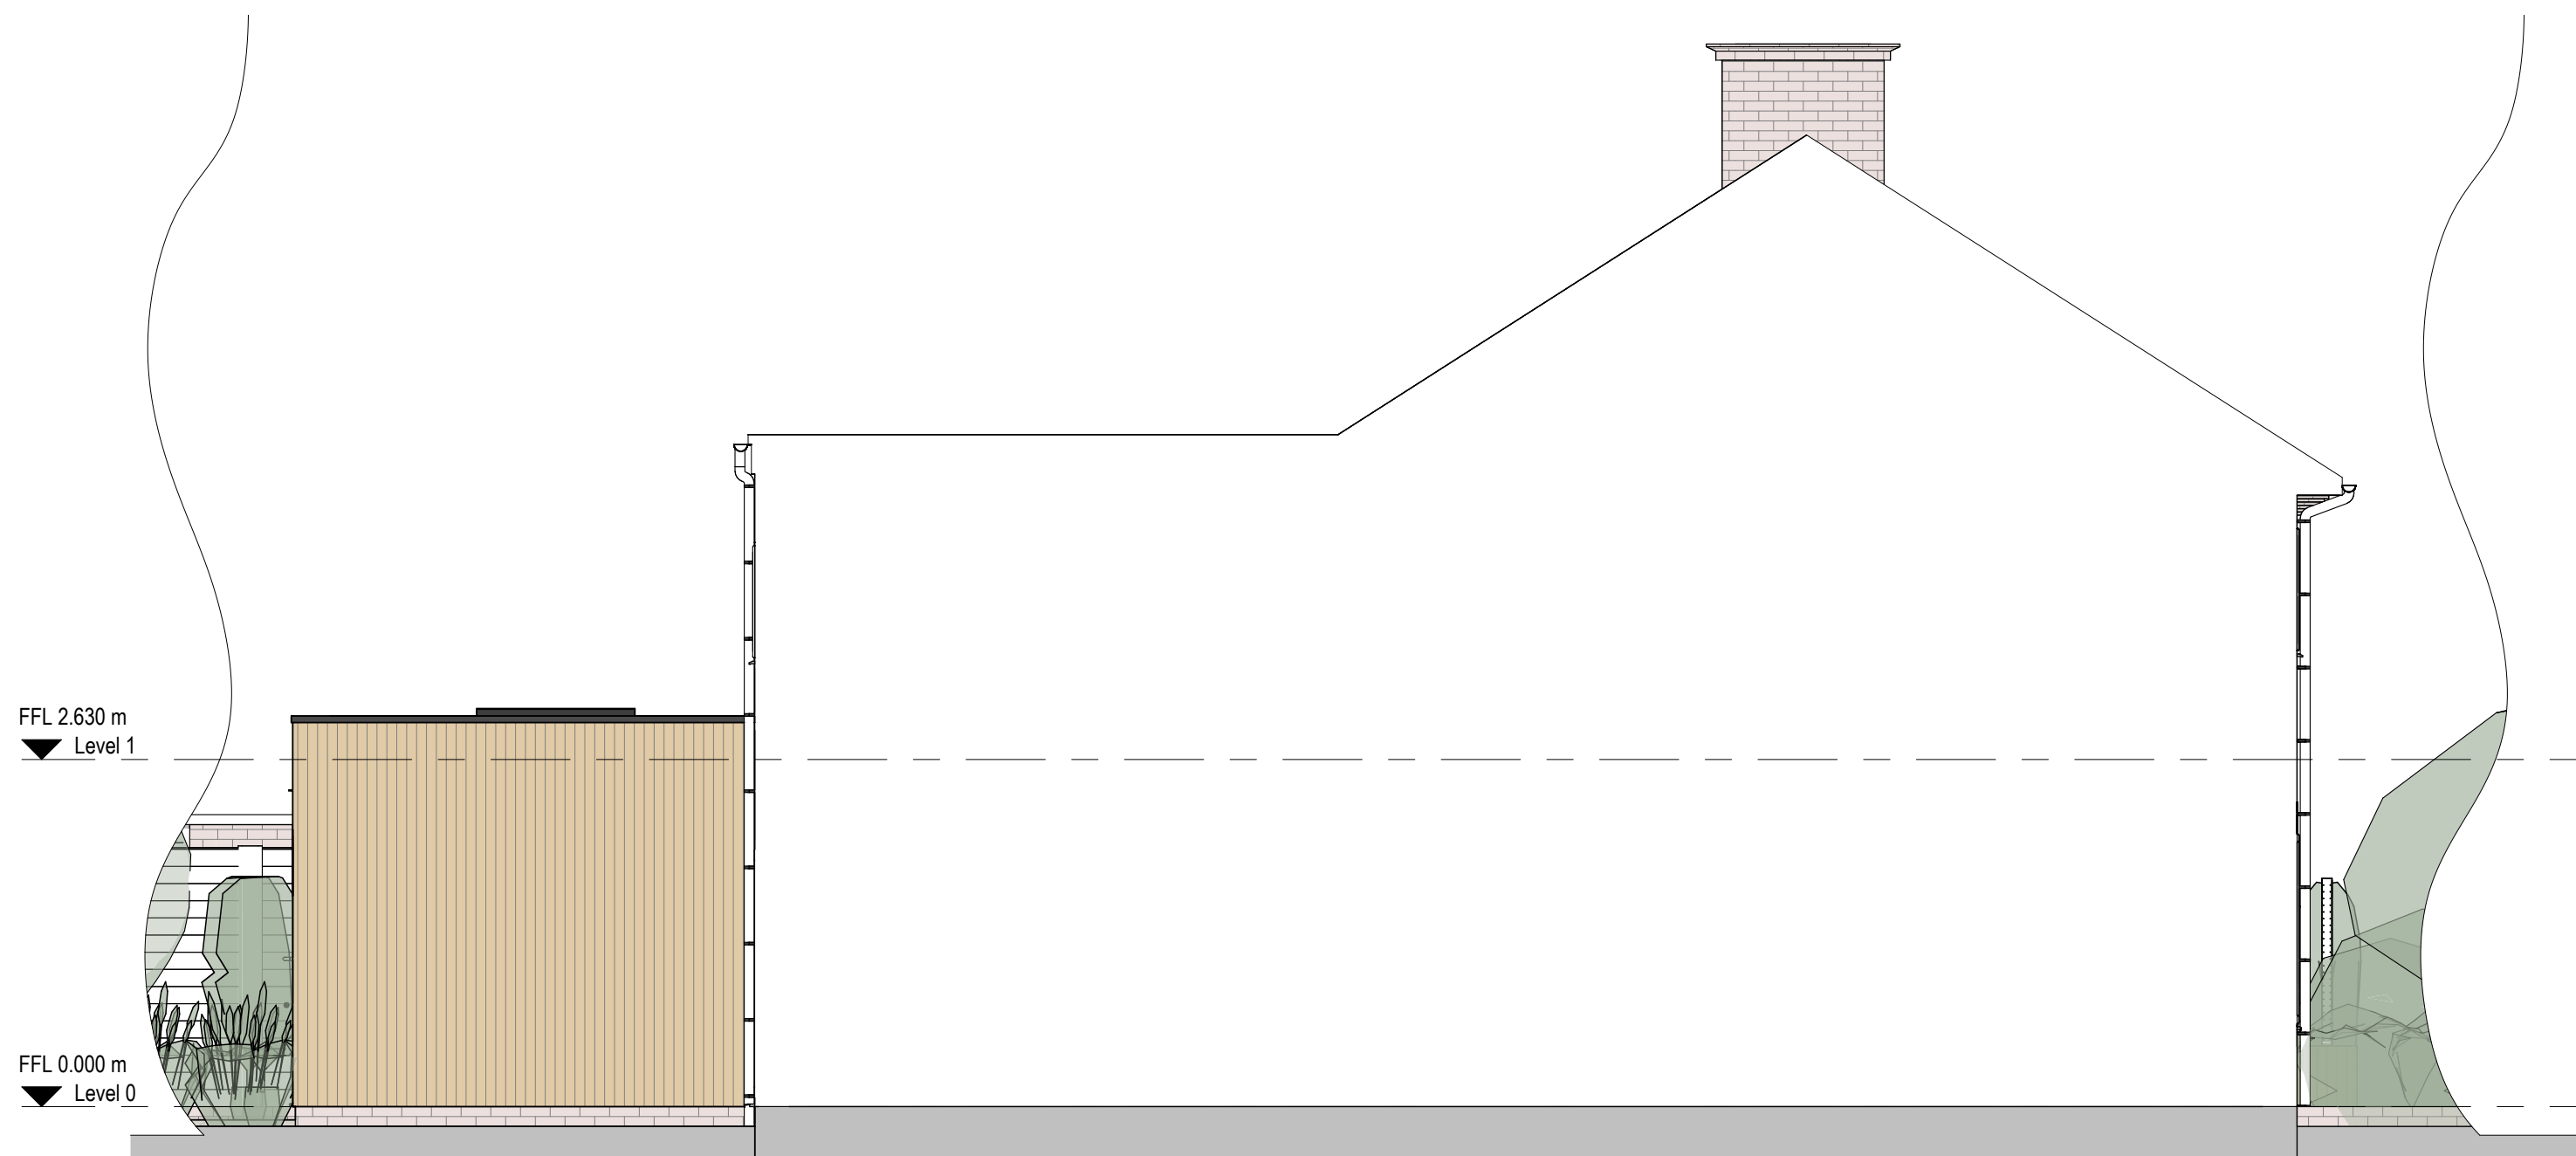

1 Right Side Elevation as Proposed  
1 : 50




2 Front Elevation as Proposed  
1 : 50



4 Left Side Elevation as Proposed  
1 : 50



3 Rear Elevation as Proposed  
1 : 50

 

Copyright retained in accordance with the copyright, design, and patents act 1988.

DO NOT SCALE OFF DRAWINGS  
Dimensions to be checked on site.

**CDM Regulations 2015**  
Denotes a significant hazard or difficult management procedure. Please refer to drawing notes for potential hazards. Main contractor to plan for mitigation measures in response to hazards.

CDM Regulations require that all projects are to:

- Have workers to be competent and are suitably skilled for the work they carry out;
- Contractors to provide appropriate supervision, instruction and information to all on site workers to provide a safe working environment;
- Have a written construction phase plan.

**Worcester Lloyd** are appointed as 'Designer' only, unless a written appointment has been completed for the formal appointment as 'Principal Designer'

|     |          |                                                                          |      |     |
|-----|----------|--------------------------------------------------------------------------|------|-----|
| G   | 19.08.26 | Left side elevation added                                                | PA   | 10  |
| F   | 13.08.26 | Bi-folds lengthened, window replaced with door. Kitchen altered to suit. | BD   | 9   |
| E   | 22.07.26 | Scheme size reduced and internal fittings altered to suit.               | BD   | 8   |
| D   | 16.04.26 | Rear window amended                                                      | BD   | 6   |
| C   | 13.04.26 | Extension amended following Planning Officer's comments                  | BD   | 5   |
| B   | 25.02.26 | Scale Bars Added                                                         | BD   | 4   |
| A   | 22.10.25 | Amended following client comments                                        | BD   | 1   |
| REV | DATE     | DESCRIPTION                                                              | DRAW | CHK |



WORCESTER LLOYD  
ARCHITECTS & ENGINEERS

Derby Office: 01332 498 770  
www.worcesterlloyd.com



Project / Client:  
83 Wellingham Avenue

Drawing Title:  
Elevations as Proposed

|                  |                   |                                          |                     |
|------------------|-------------------|------------------------------------------|---------------------|
| Scale:<br>1 : 50 | Size:<br>A1<br>BD | Date:<br>01/08/2025<br>Checked By:<br>MW | Status:<br>Proposed |
|------------------|-------------------|------------------------------------------|---------------------|

|                             |                |
|-----------------------------|----------------|
| Drawing No:<br>108 2025 005 | Revision:<br>G |
|-----------------------------|----------------|