


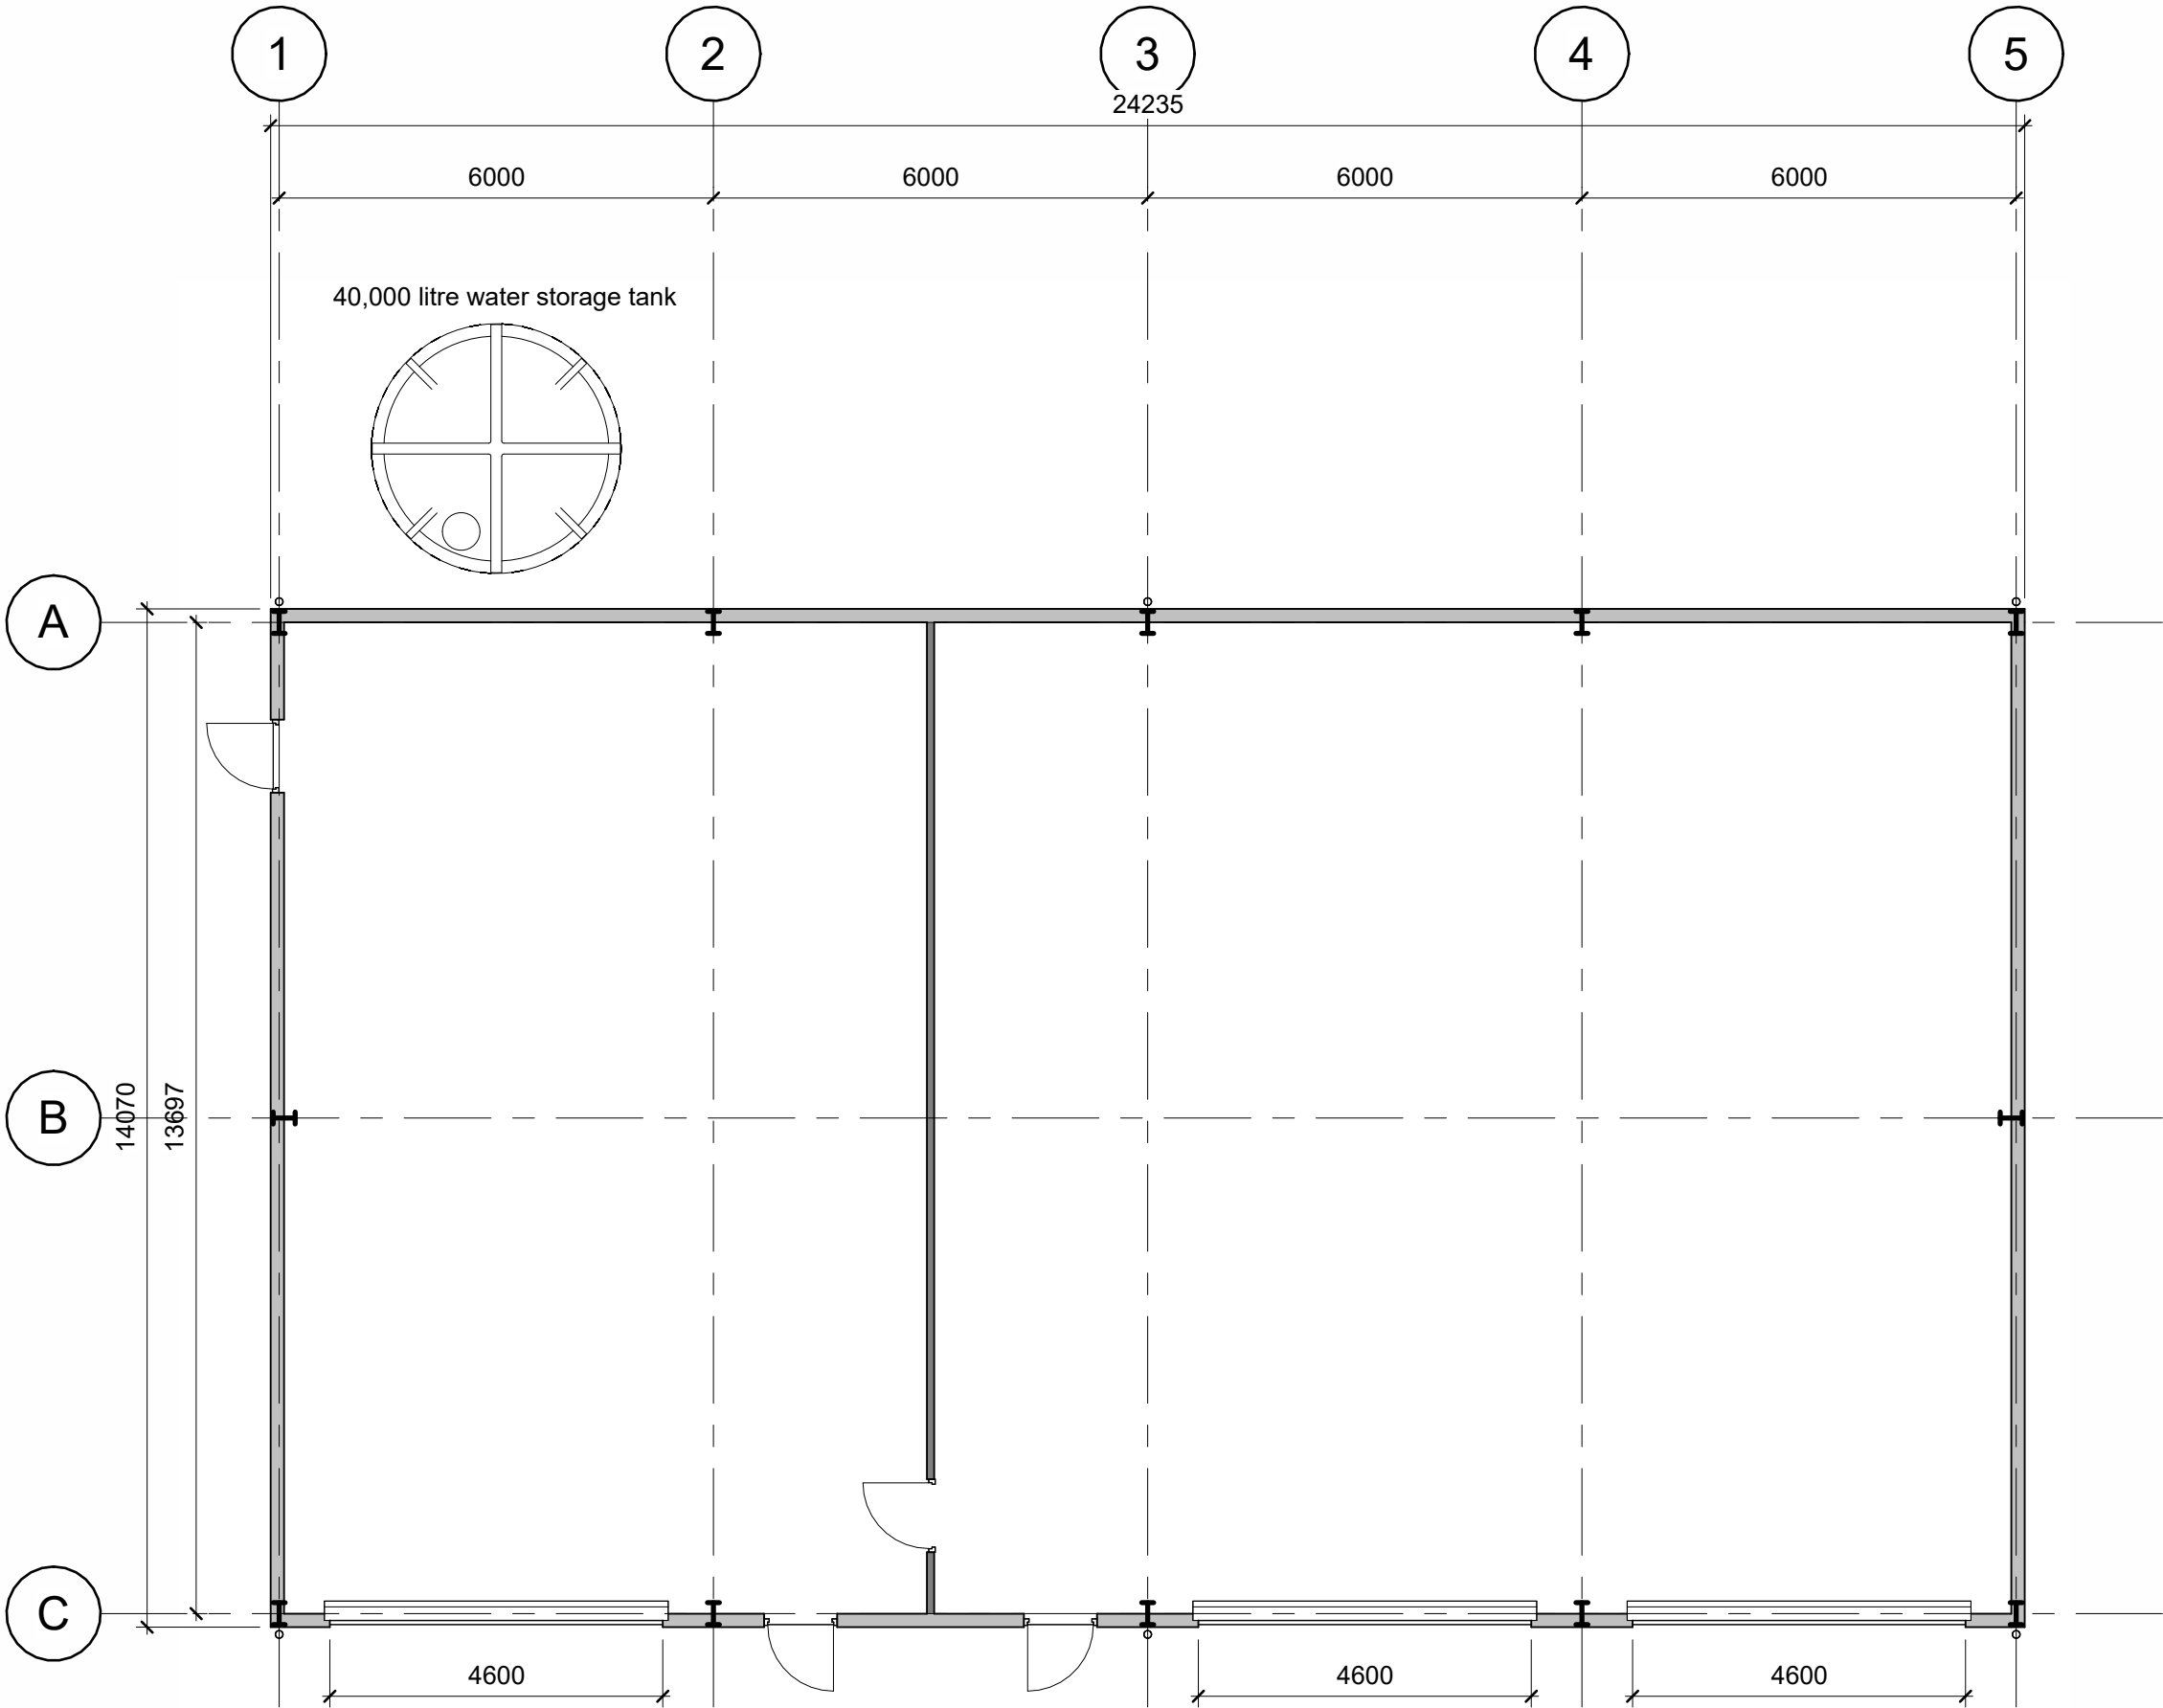


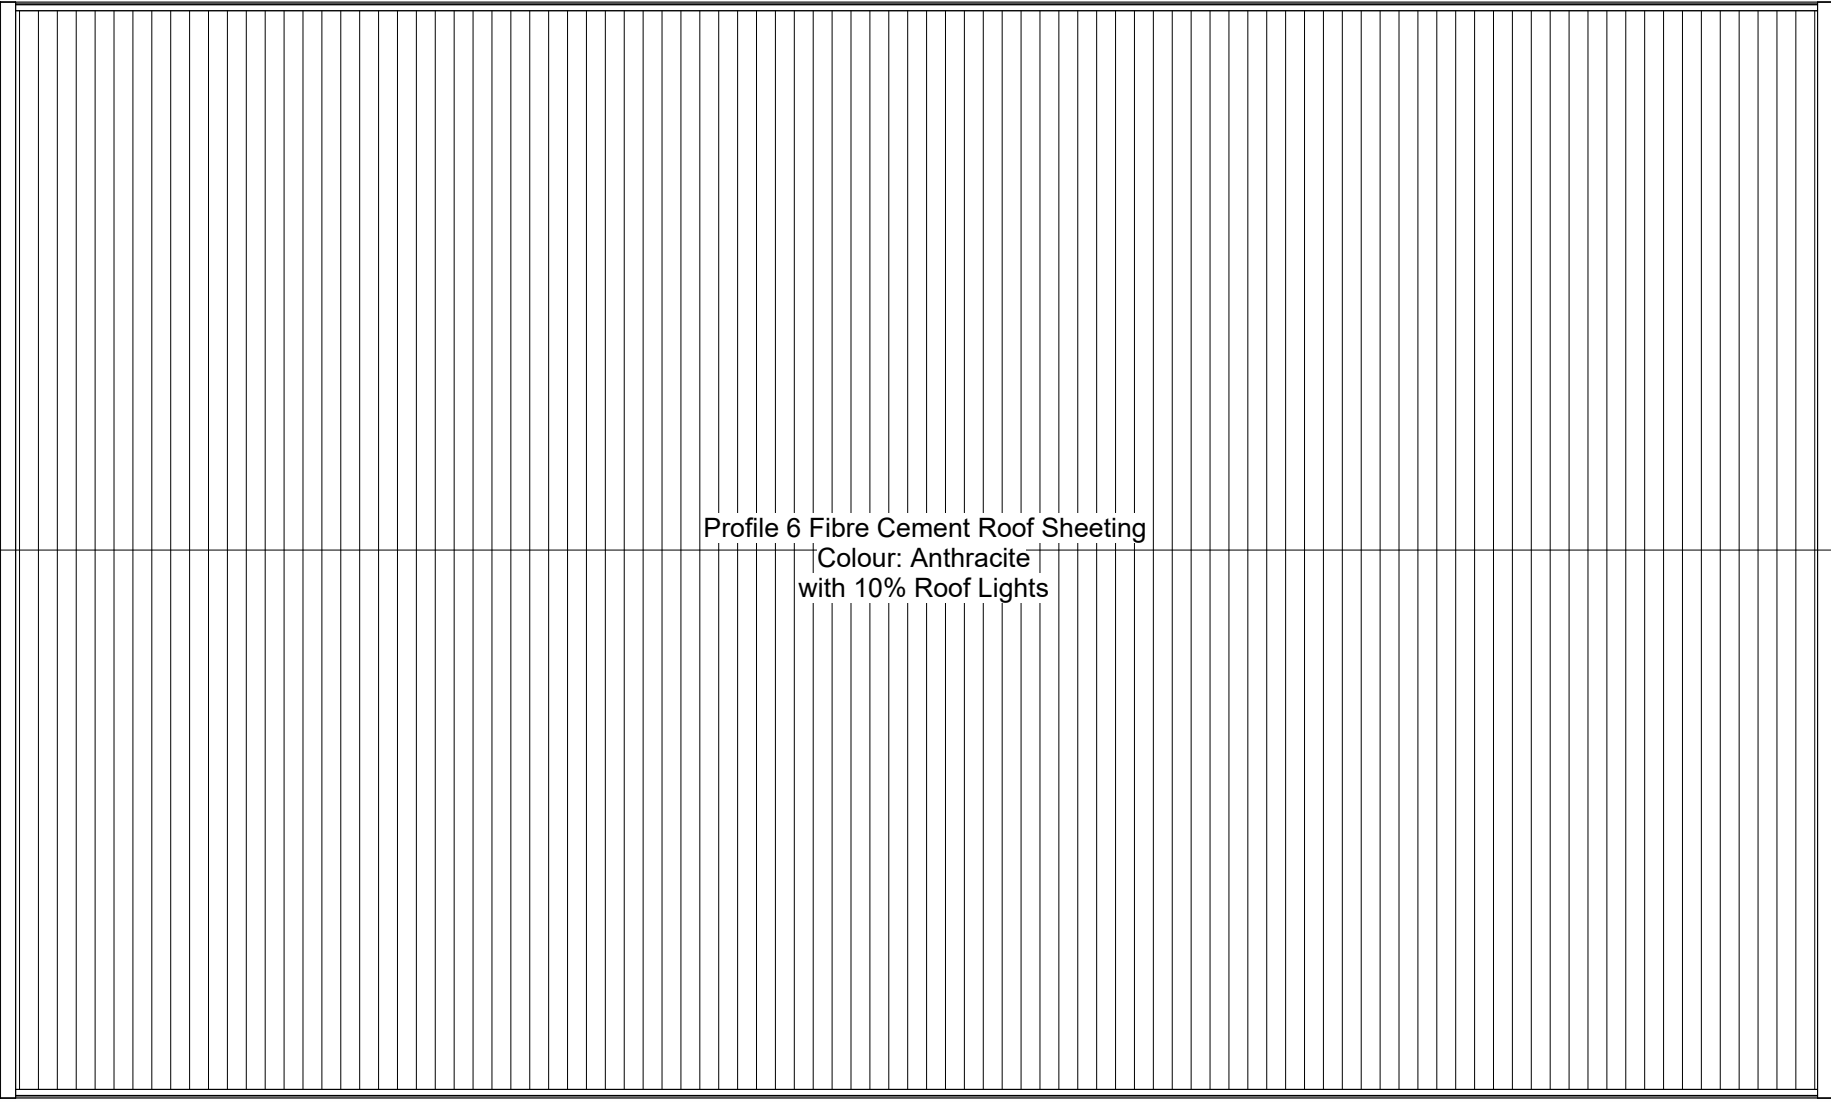


Level 1 - Ground Floor
1 : 100

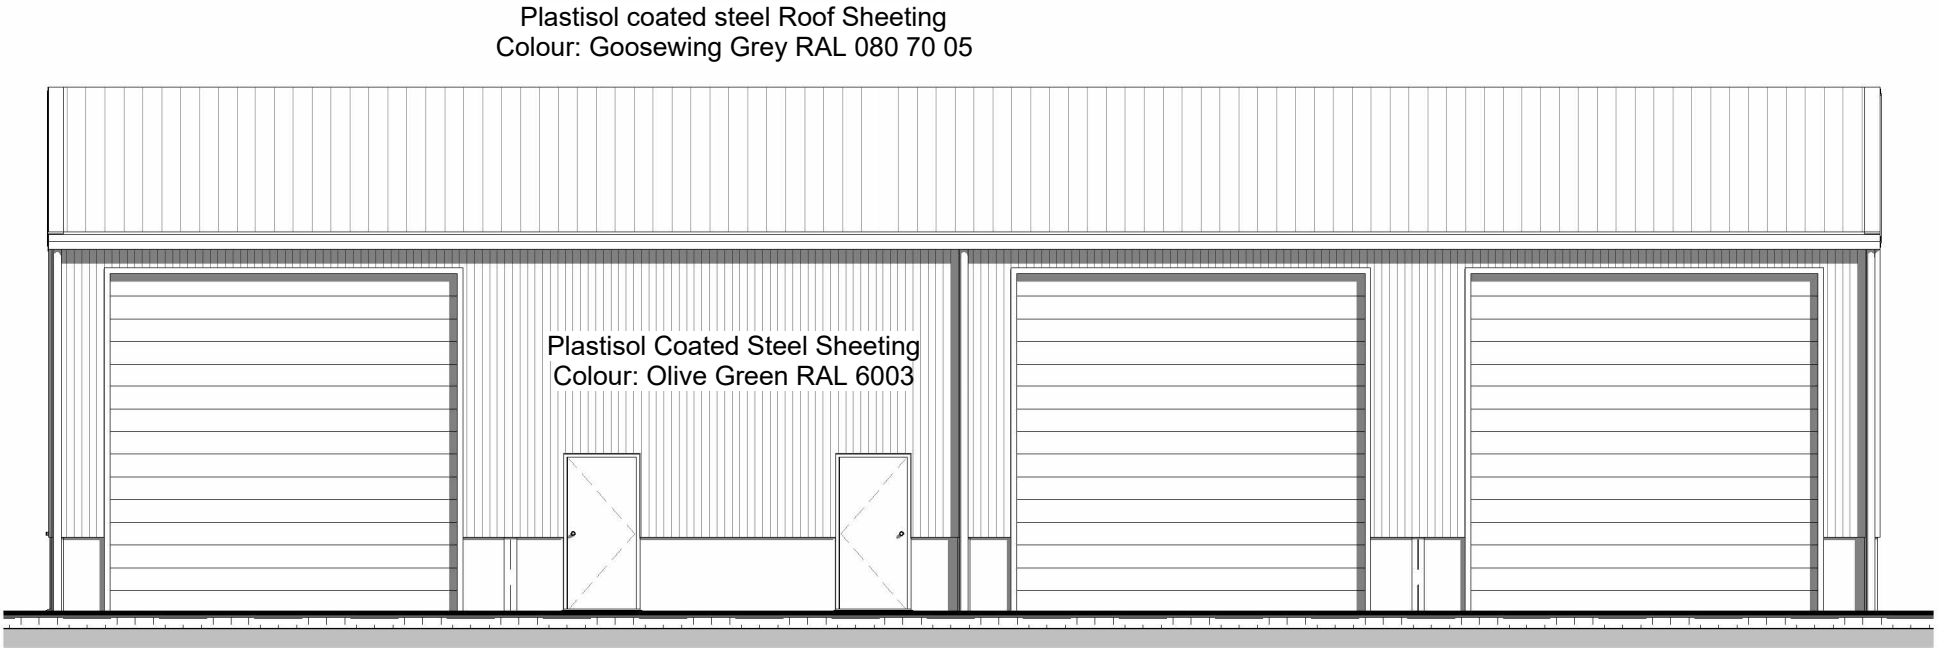


Level 3 - Roof Plan
1 : 100

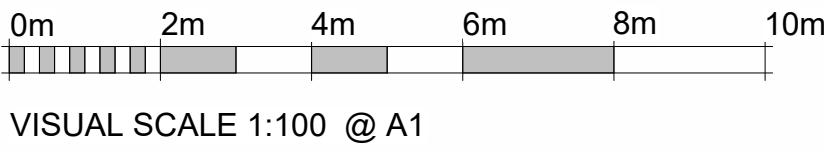


South East
1 : 100

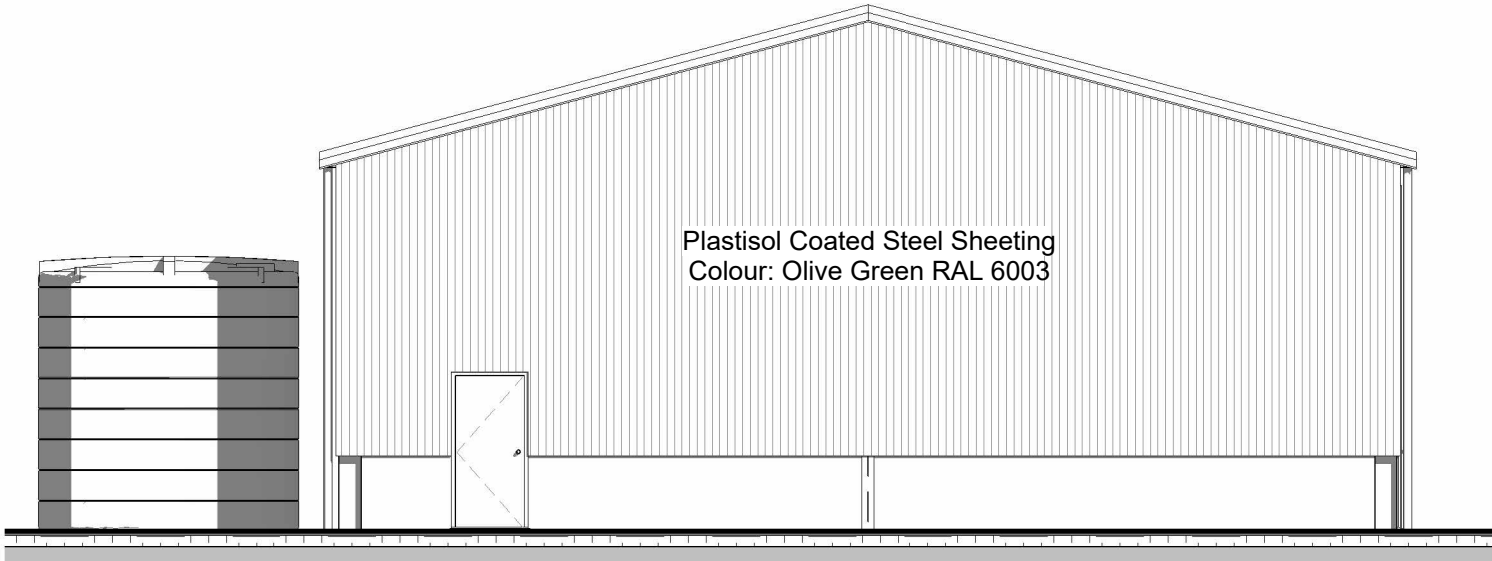

South West
1 : 100

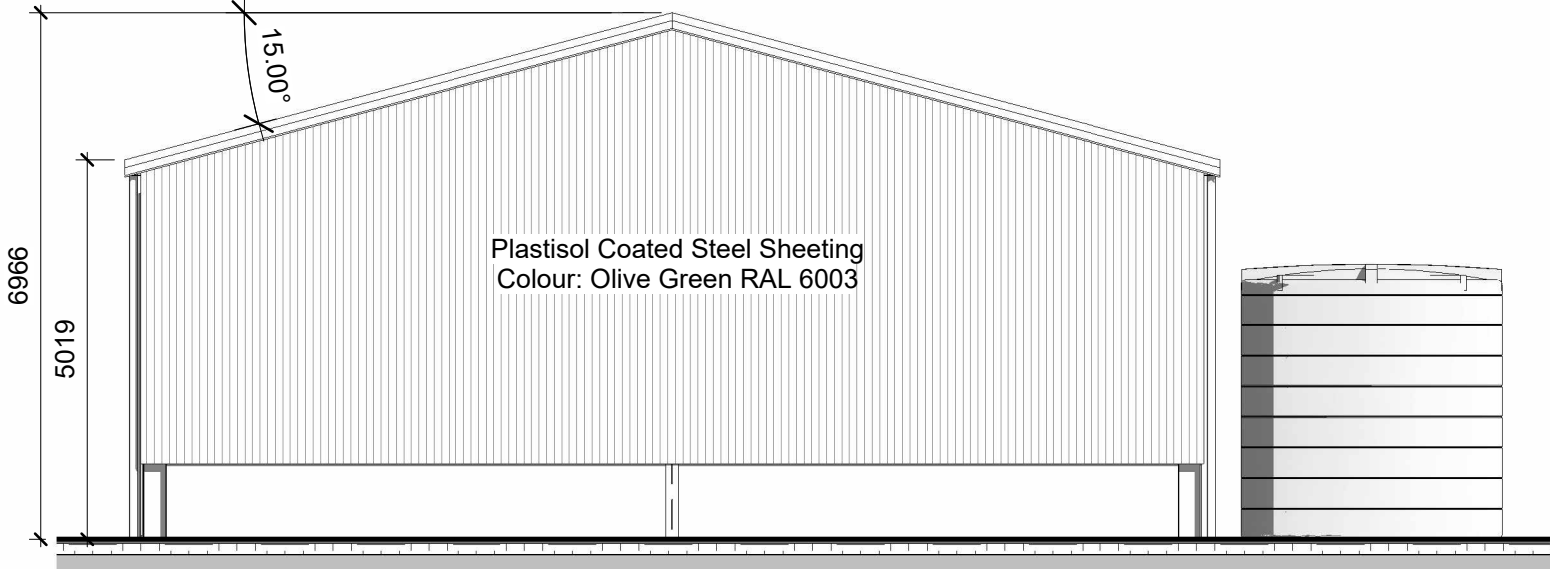

North East
1 : 100

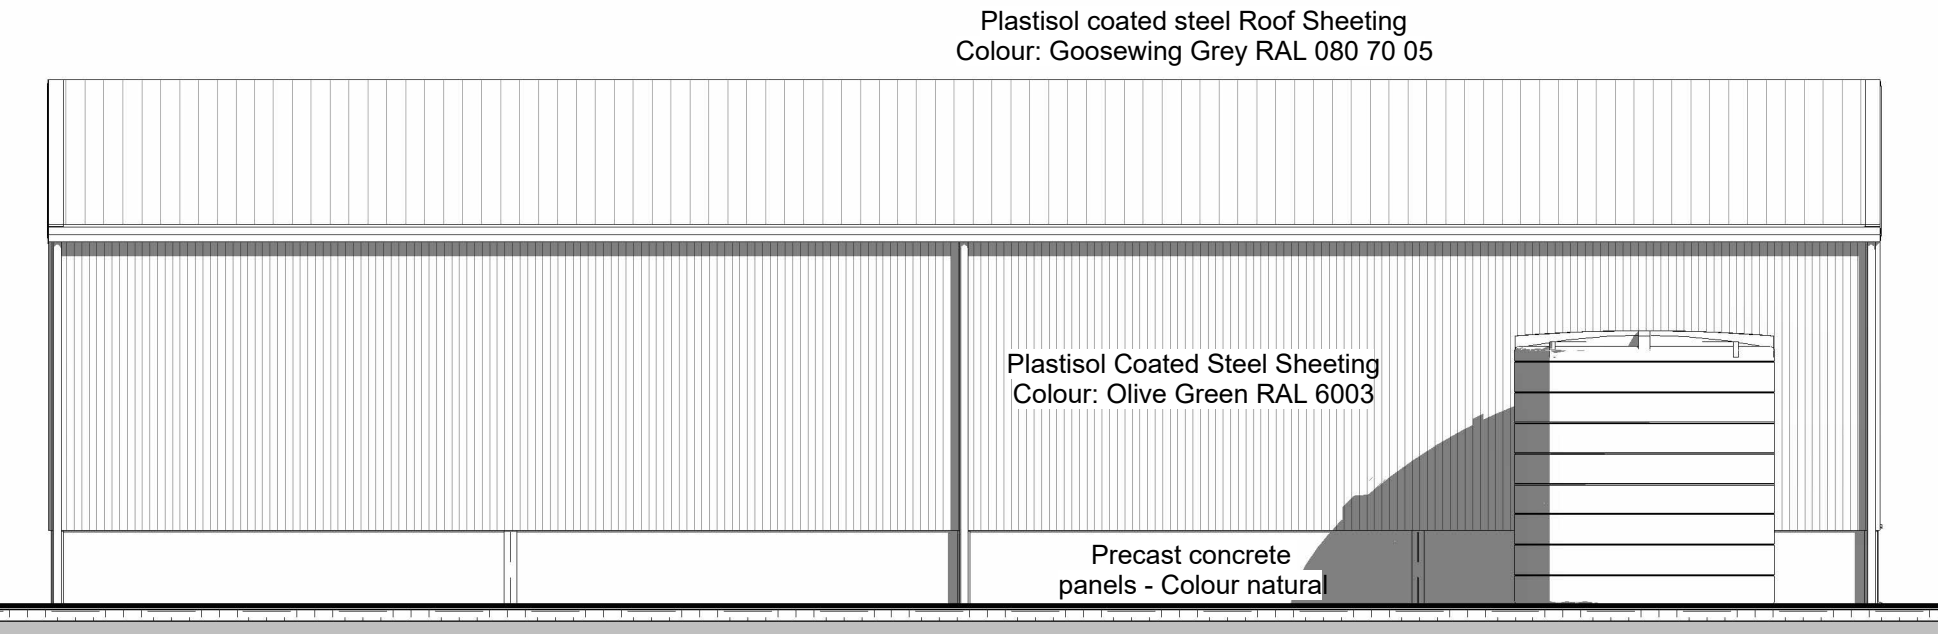

North West
1 : 100

Project number					Client					Project				
02561-01					Bluegates Farm					Storage Building				
Title					Plans & Elevations					BOURNE VALLEY ASSOCIATES				
Date					Sheet					Scale				
25.04.26					01					1 : 100				
Drawn by					Checked by					Paper Size				
TJ					AW					A1				
Rev No.					Revision Note.					Date				

ANDOVER LANE FARM
FABERSTOWN
ANDOVER
HAMPSHIRE
SP11 9PE
Tel: 01264 850159
Email: info@bournevalley.co.uk

