


CDM Regulations 2015


Denotes a significant hazard or difficult management procedure. Please refer to drawing notes for potential hazards. Main contractor to plan for mitigation measures in response to hazards.

- CDM Regulations require that all projects are to:
- Have workers to be competent and are suitably skilled for the work they carry out;
 - Contractors to provide appropriate supervision, instruction and information to all on site workers to provide a safe working environment;
 - Have a written construction phase plan.

Worcester Lloyd are appointed as 'Designer' only, unless a written appointment has been completed for the formal appointment as 'Principal Designer'

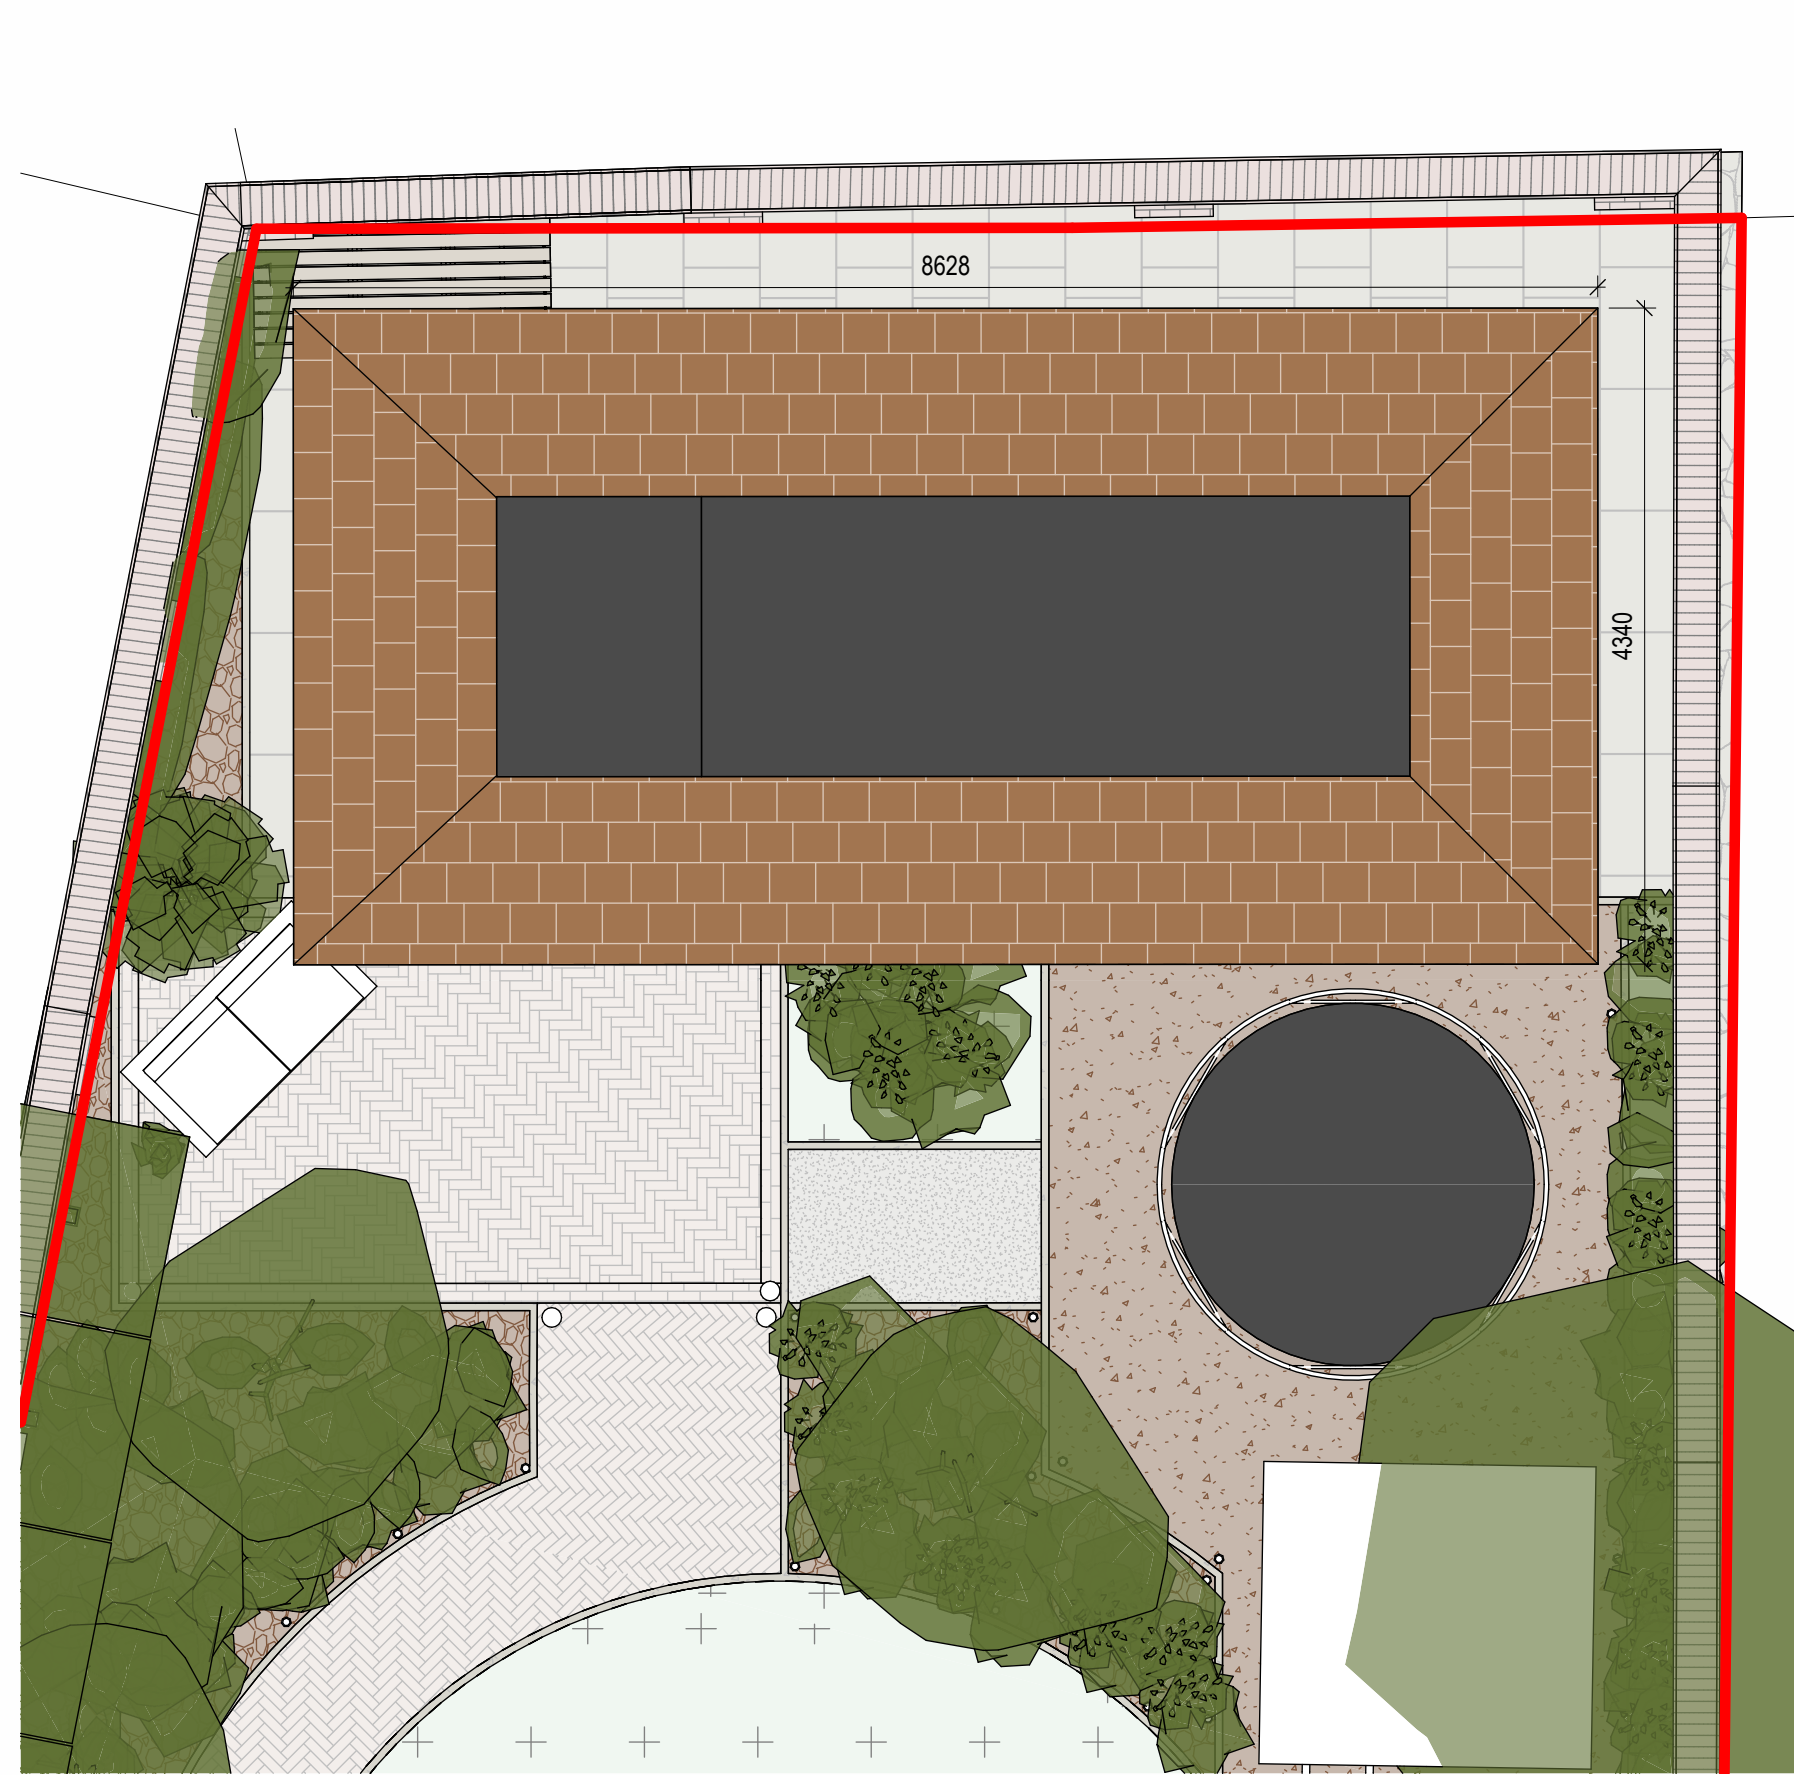

Outdoor Kitchen Roof Plan as Proposed
1 : 50

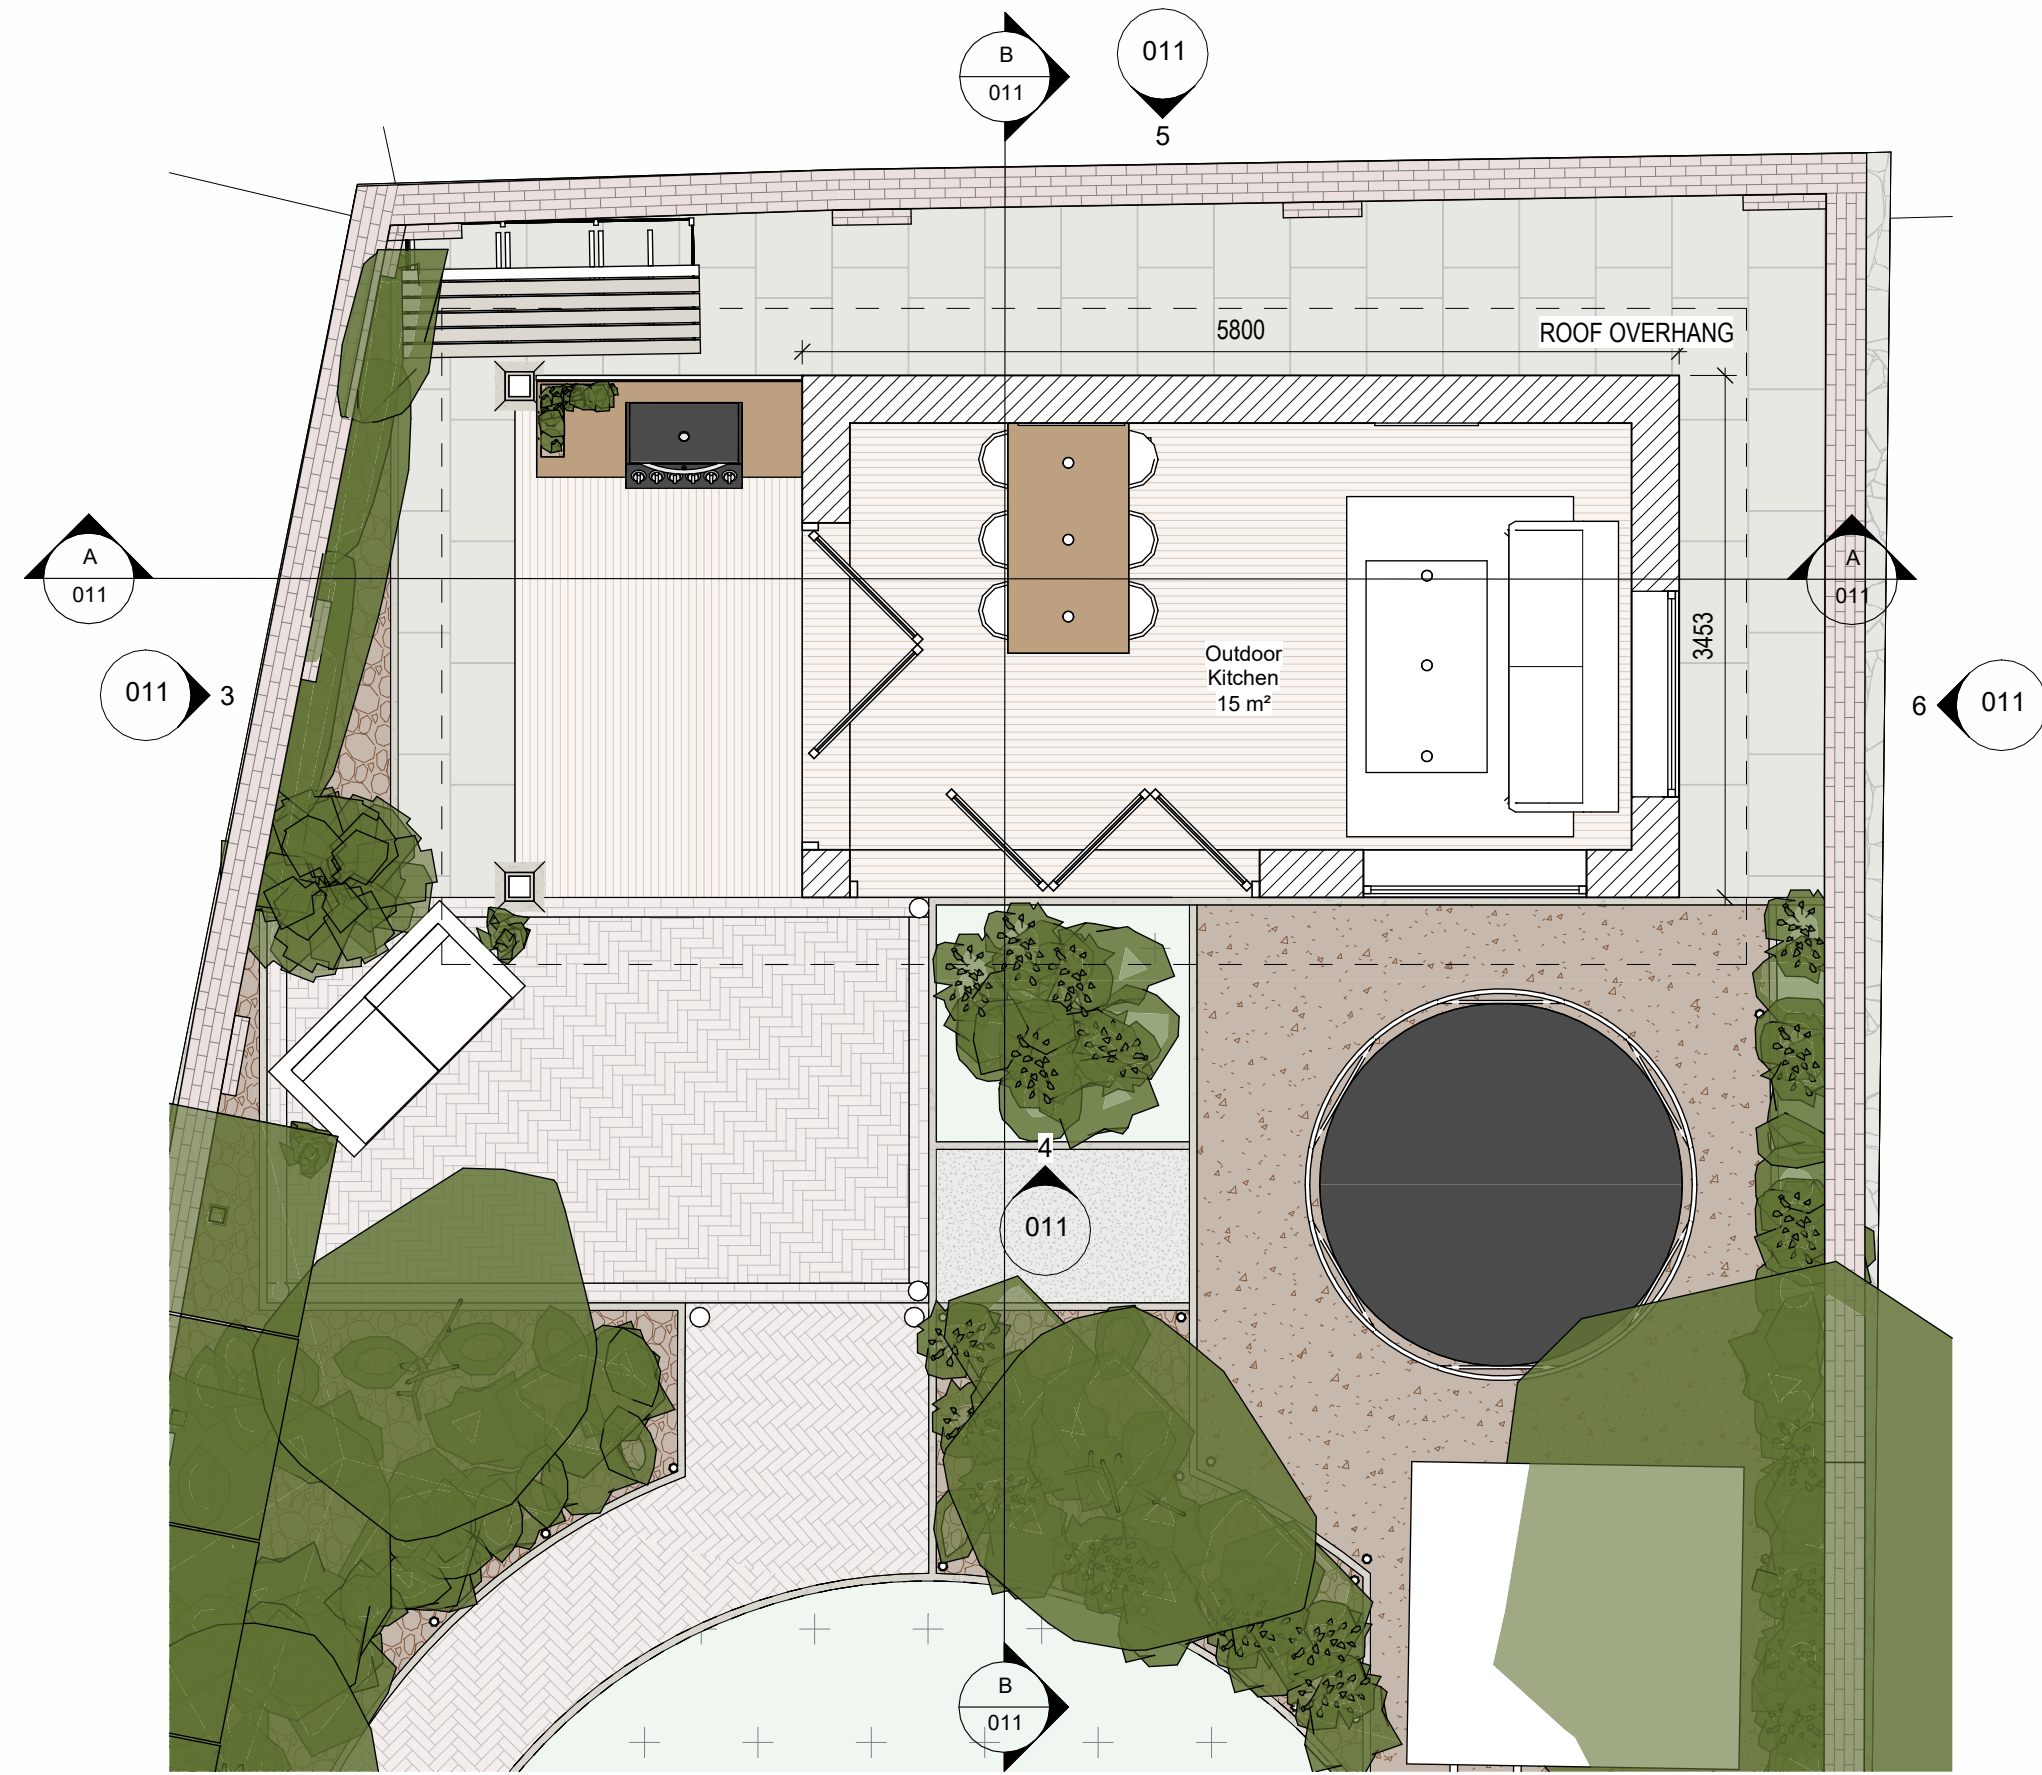


Outdoor Kitchen Floor Plan as Proposed
1 : 50




Outdoor Kitchen - Front Elevation as Proposed
1 : 50




Outdoor Kitchen - Side Elevation as Proposed
1 : 50

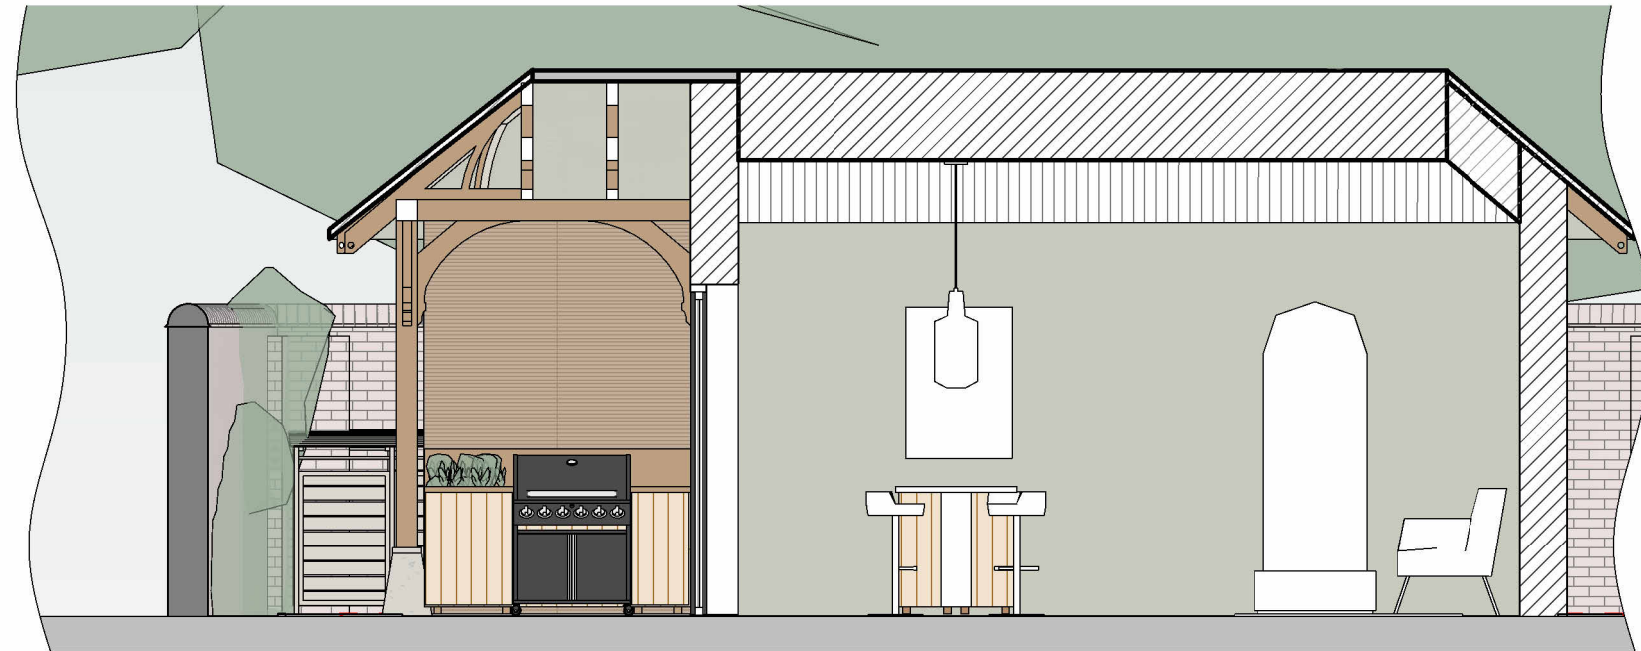

Outdoor Kitchen - Section A-A as Proposed
1 : 50

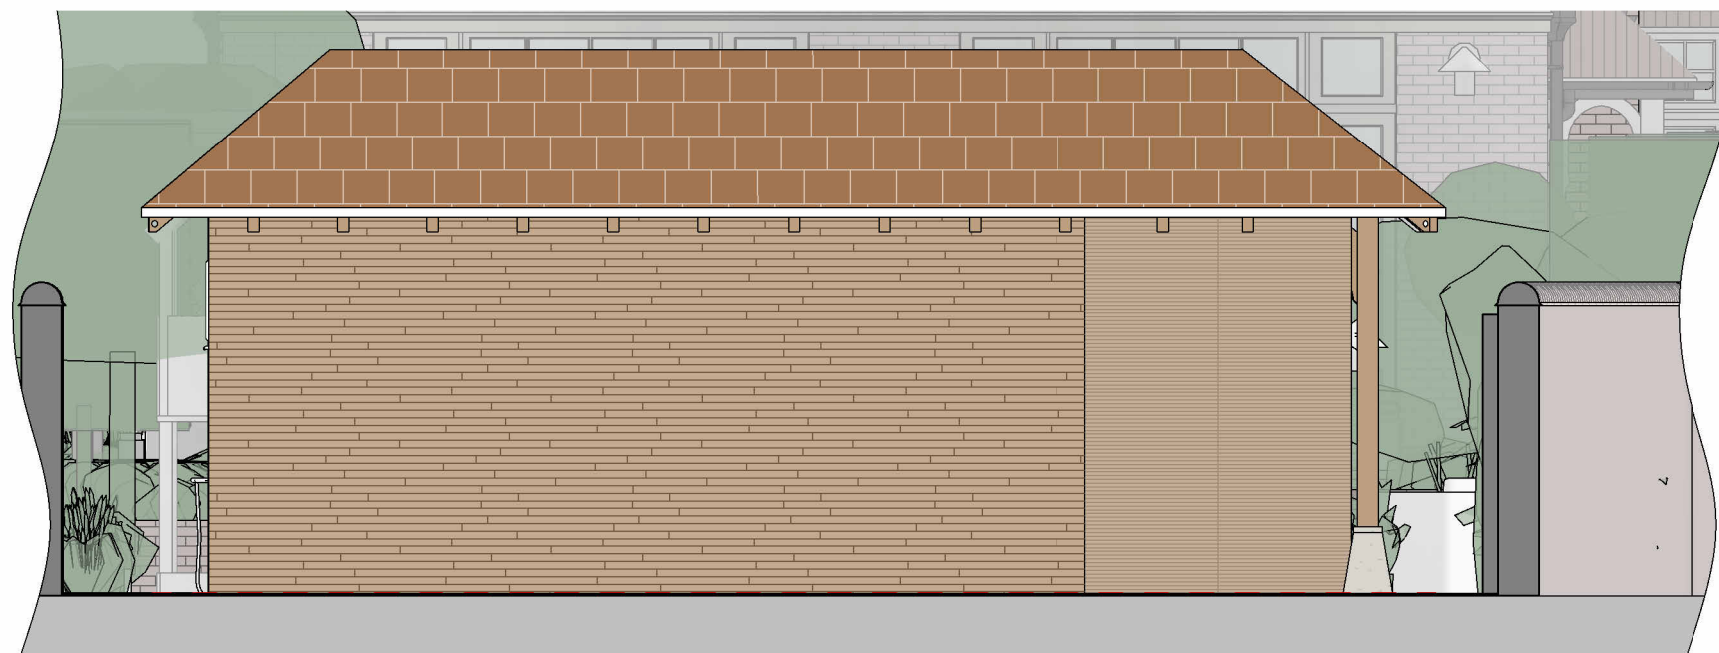

Outdoor Kitchen - Rear Elevation as Proposed
1 : 50

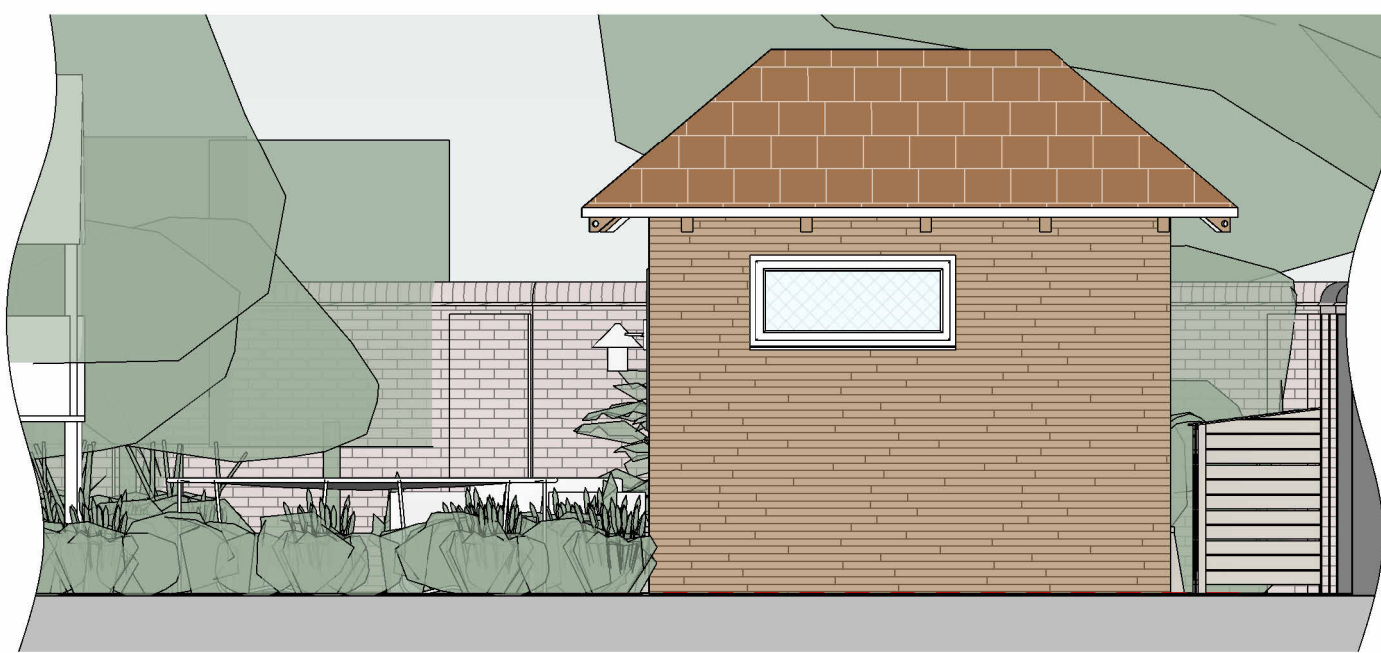

Outdoor Kitchen - Side Elevation as Proposed.
1 : 50



Outdoor Kitchen - Section B-B as Proposed
1 : 50

G	14.04.26	Notes added. RPA indicators added - see ARBORICULTURAL IMPACT ASSESSMENT BS5837 for details	BD	10
F	07.04.26	Internal space extended, kitchen area reduced. Overall dimensions reverted to previous size	BD	7
E	24.03.26	Dimensions added to patio	BD	6
D	20.03.26	Out House amended to suit Strange Studios design	BD	5
C	20.01.26	Dimensions added	BD	4
B	14.01.26	Out House amended following client comments	BD	2
A	08.01.26	Amended Following Client Comments	BD	1
REV	DATE	DESCRIPTION	DRAW	CHK



WORCESTER LLOYD
ARCHITECTS & ENGINEERS

Derby Office: 01332 498 770

Hitchin Office: 01462 226 308

www.worcesterlloyd.co.uk



Chartered Practice

Project / Client:

5 Highbury Road, Hitchin

Drawing Title:

Outdoor Kitchen as
Proposed

Scale: 1 : 50	Size: A1 Drawn By: BD]	Date: 10/11/2025 Checked By: MW	Status: Proposed
------------------	---------------------------------	--	---------------------

Drawing No: 144 2025 011	Revision: G
-----------------------------	----------------

