



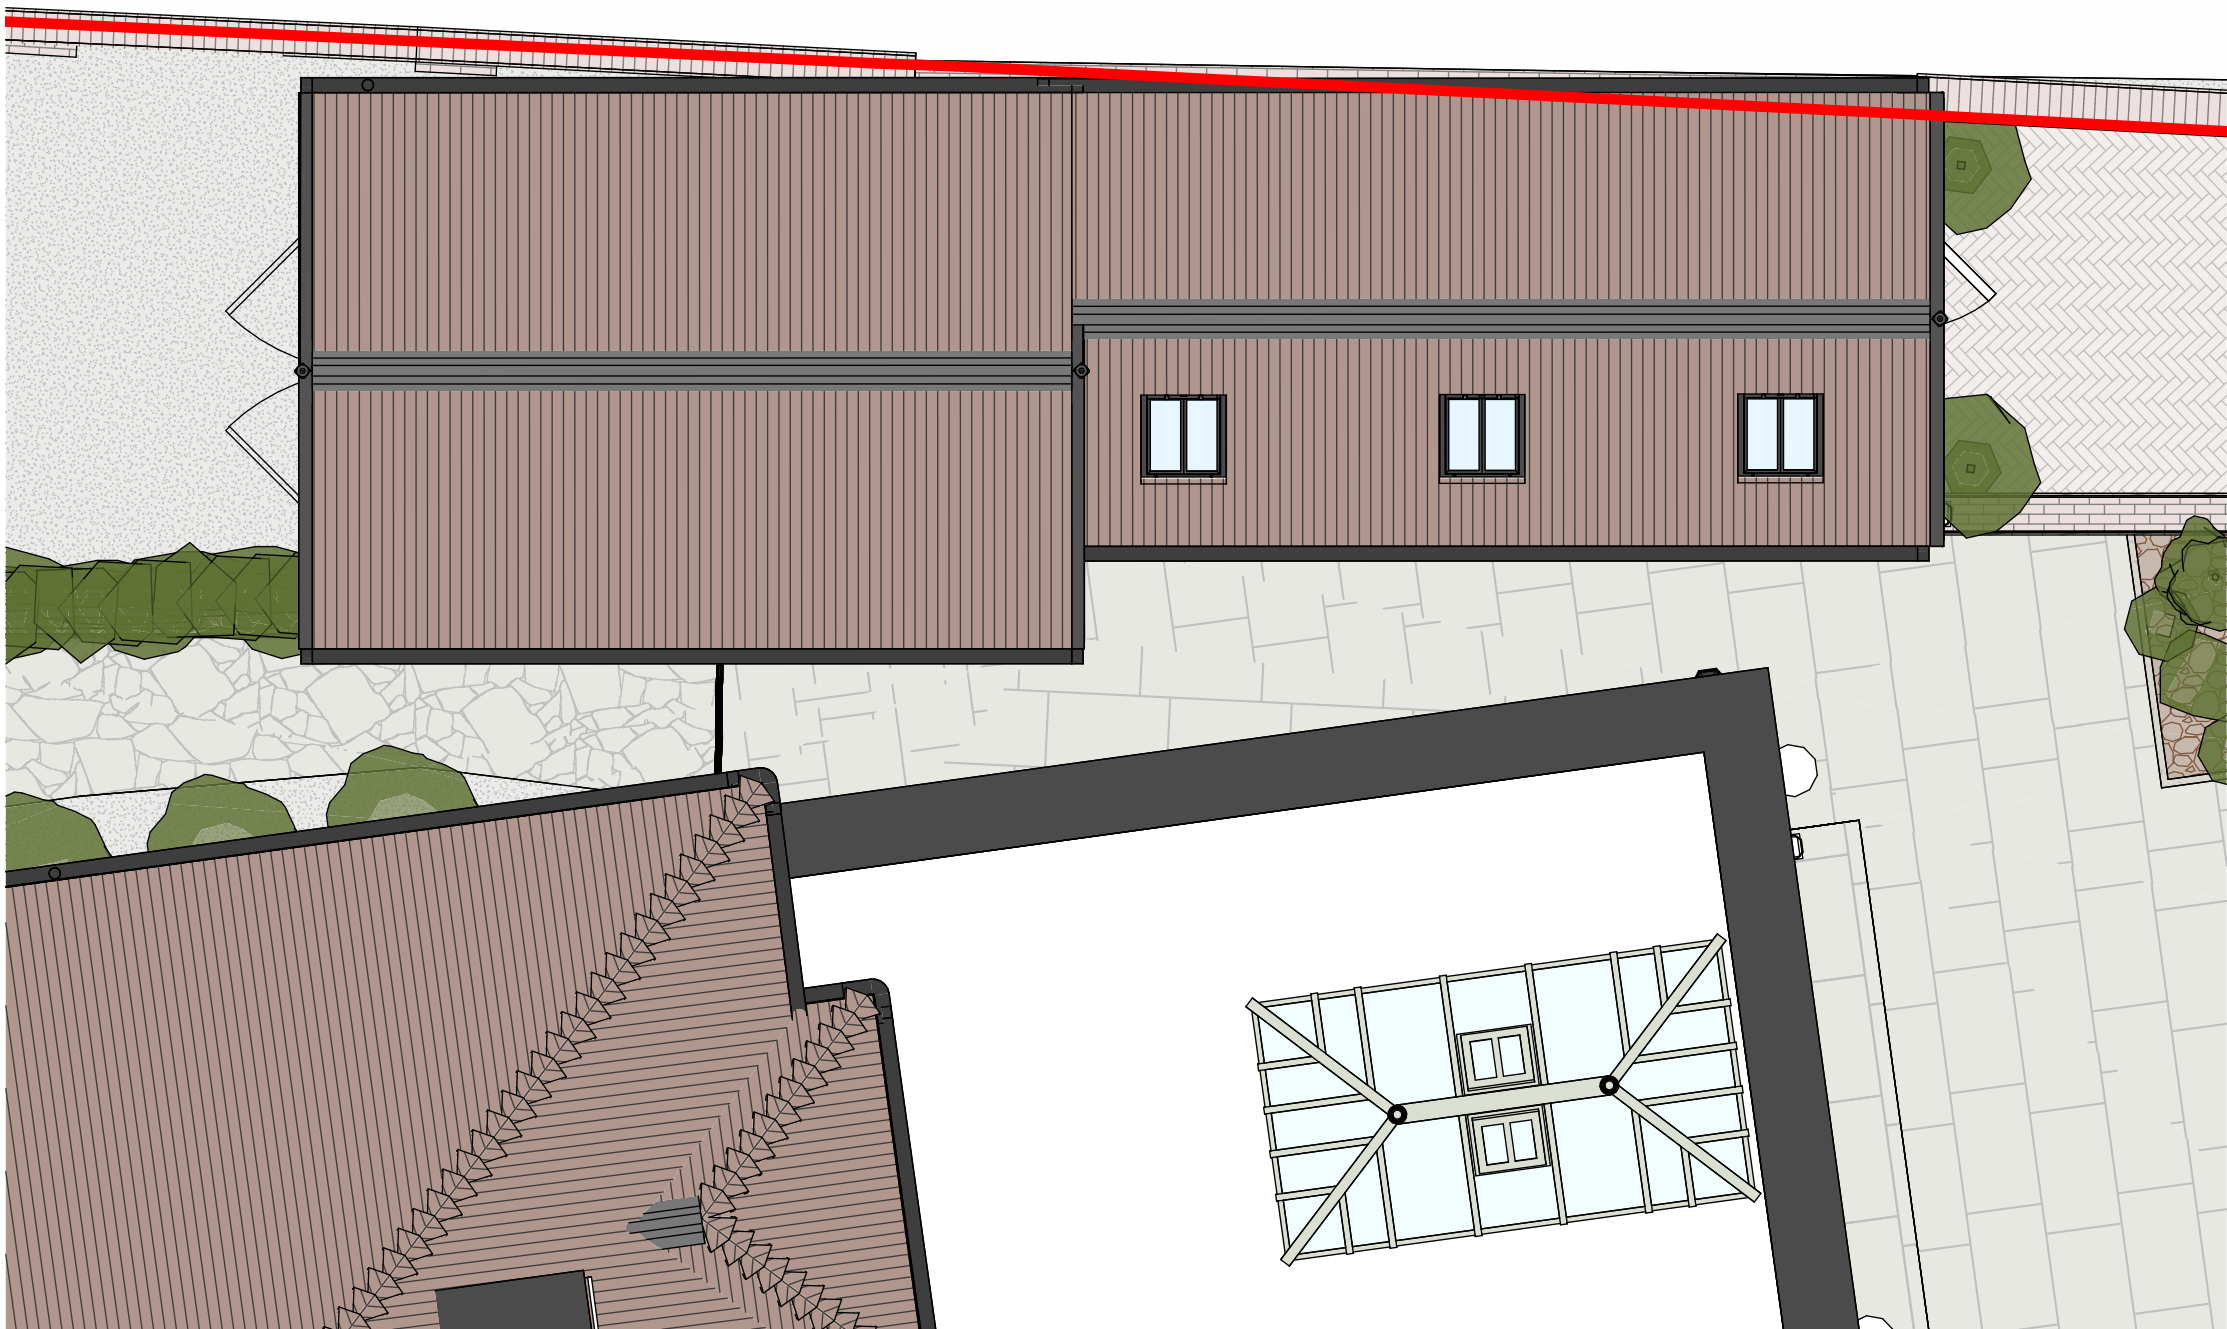

Garage Roof Plan as Proposed
1 : 50

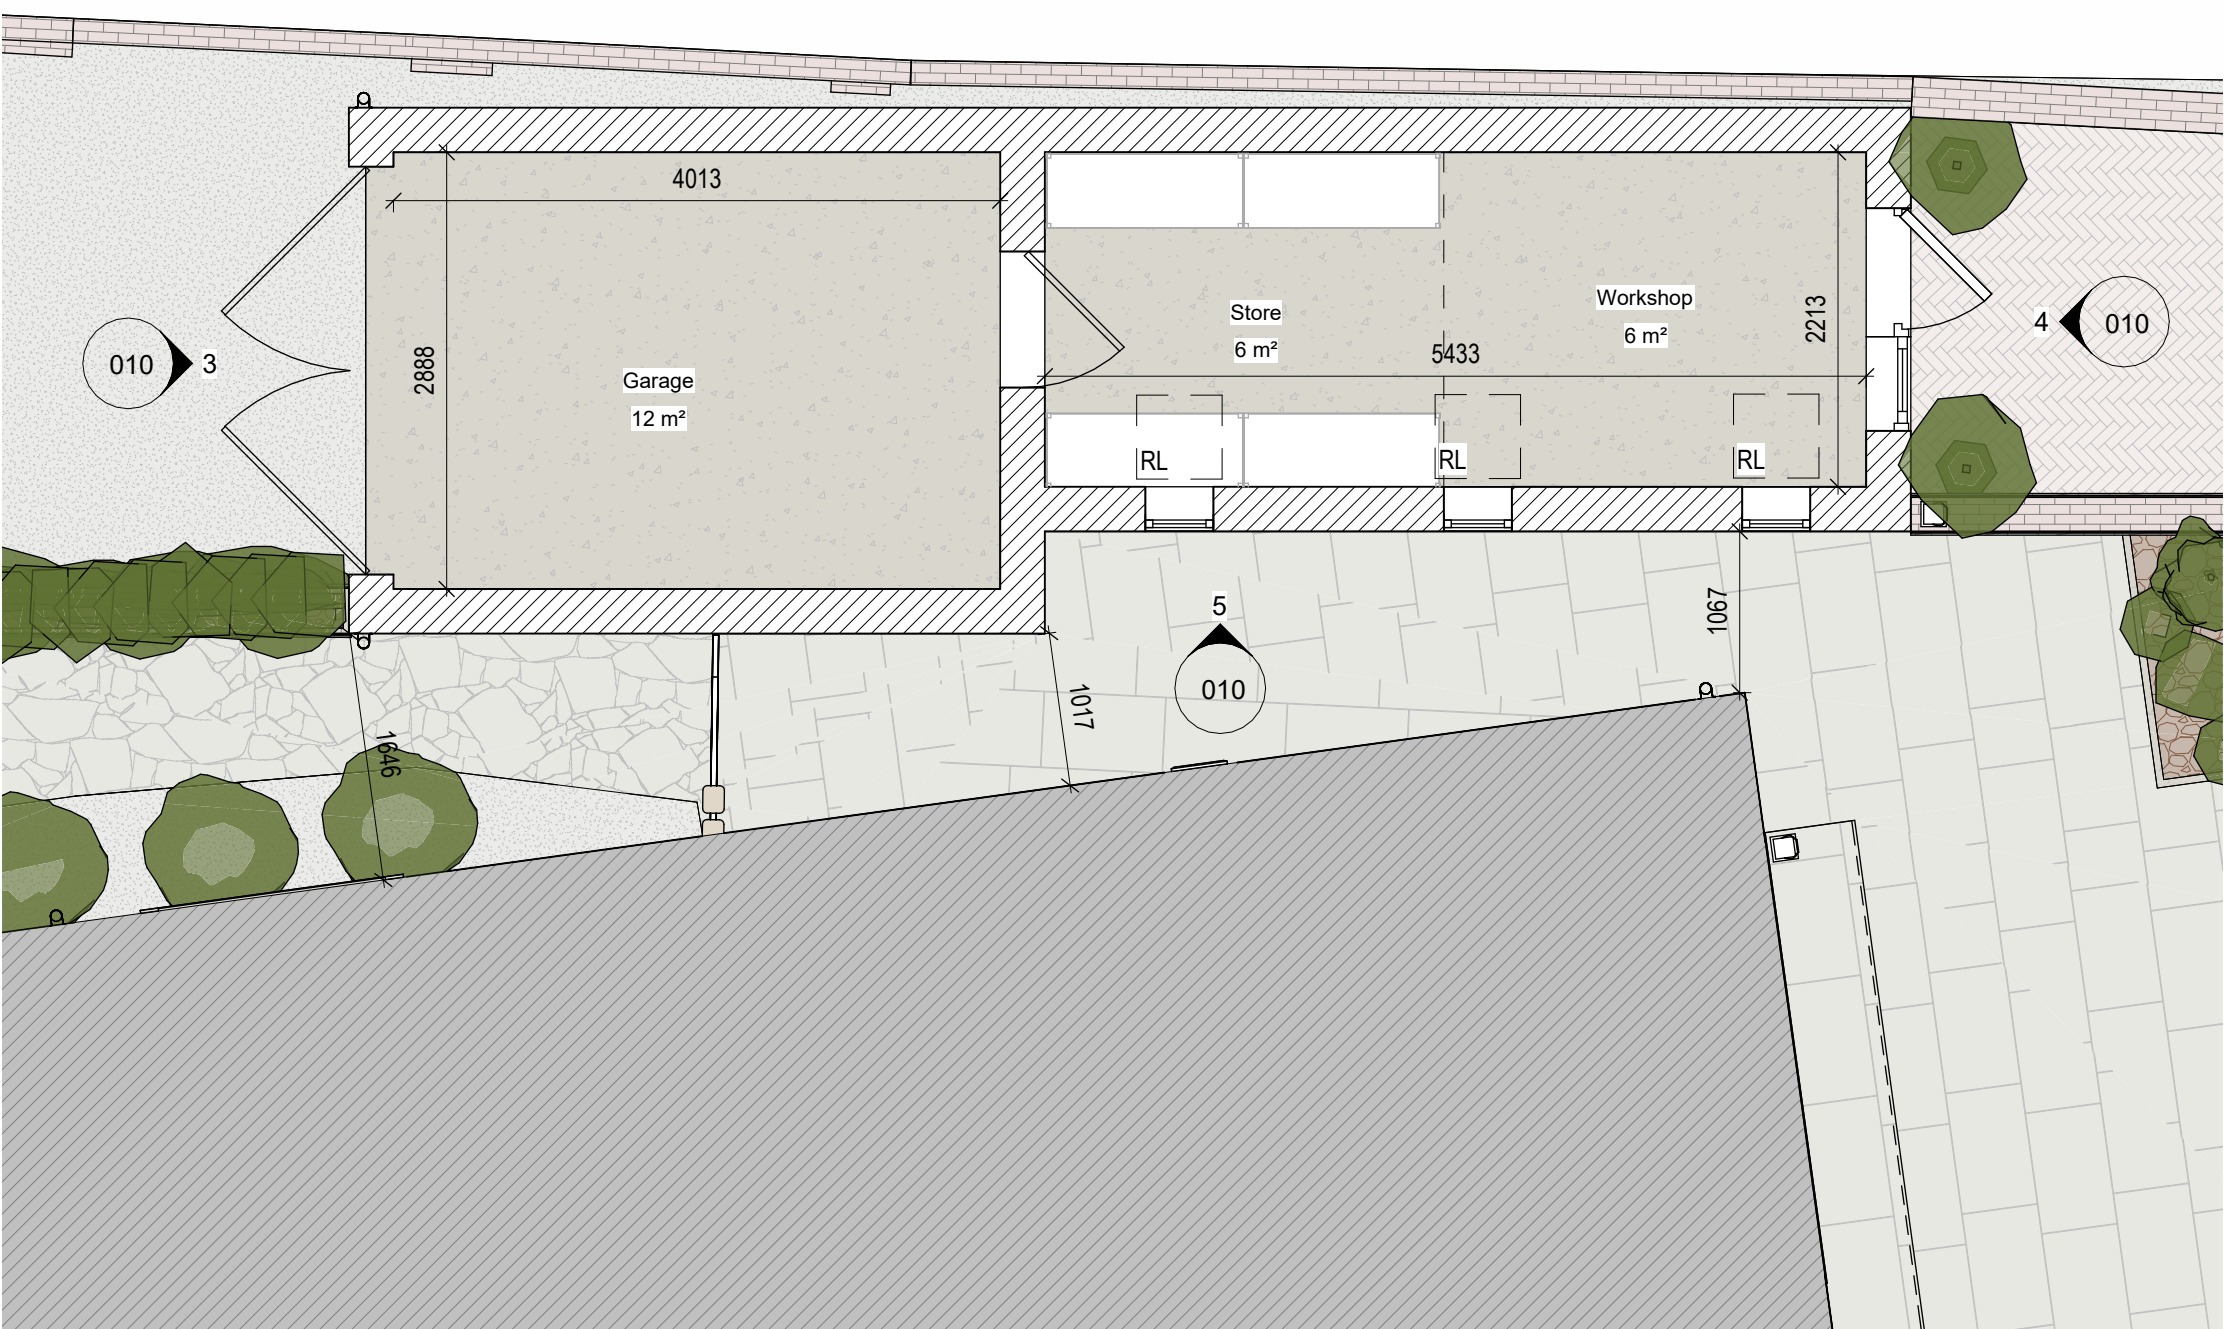

Garage Floor Plan as Proposed
1 : 50




Garage - Front Elevation as Proposed
1 : 50



Garage - Side Elevation as Proposed
1 : 50



Garage - Rear Elevation as Proposed
1 : 50

 


Copyright retained in accordance with the copyright, design, and patents act 1988.

DO NOT SCALE OFF DRAWINGS UNLESS FOR PLANNING PURPOSES
Dimensions to be checked on site.

CDM Regulations 2015
Denotes a significant hazard or difficult management procedure. Please refer to drawing notes for potential hazards. Main contractor to plan for mitigation measures in response to hazards.
CDM Regulations require that all projects are to:
• **Have workers to be competent and are suitably skilled for the work they carry out;**
• **Contractors to provide appropriate supervision, instruction and information to all on site workers to provide a safe working environment;**
• **Have a written construction phase plan.**

Worcester Lloyd are appointed as 'Designer' only, unless a written appointment has been completed for the formal appointment as 'Principal Designer'

D	14.04.26	Notes added: RPA indicators added - see ARBORICULTURAL IMPACT ASSESSMENT BS5837 for details	BD	10
C	07.04.26	Text omitted, notes amended	BD	9
B	15.01.26	Shed Door amended following client comment	BD	3
A	08.01.26	Amended Following Client Comments	BD	1
REV	DATE	DESCRIPTION	DRAW	CHK

 
WORCESTER LLOYD
ARCHITECTS & ENGINEERS
Derby Office: 01332 498 770
Hitchin Office: 01462 226 308
www.worcesterlloyd.co.uk
RIBA 
Chartered Practice

Project / Client:
5 Highbury Road, Hitchin

Drawing Title:
Garage as Proposed

Scale: 1 : 50	Size: A1	Date: 10/11/2025	Status: Proposed
Drawn By: BD]	Checked By: MW		

Drawing No: 144 2025 010	Revision: D
-----------------------------	----------------