



CDM Regulations 2015
Denotes a significant hazard or difficult management procedure . Please refer to drawing notes for potential hazards. Main contractor to plan for mitigation measures in response to hazards.
CDM Regulations require that **all** projects are to:
· **Have workers to be competent and are suitably skilled for the work they carry out;**
· **Contractors to provide appropriate supervision, instruction and information to all on site workers to provide a safe working environment;**
· **Have a written construction phase plan.**


Worcester Lloyd are appointed as 'Designer' only, unless a written appointment has been completed for the formal appointment as 'Principal Designer'

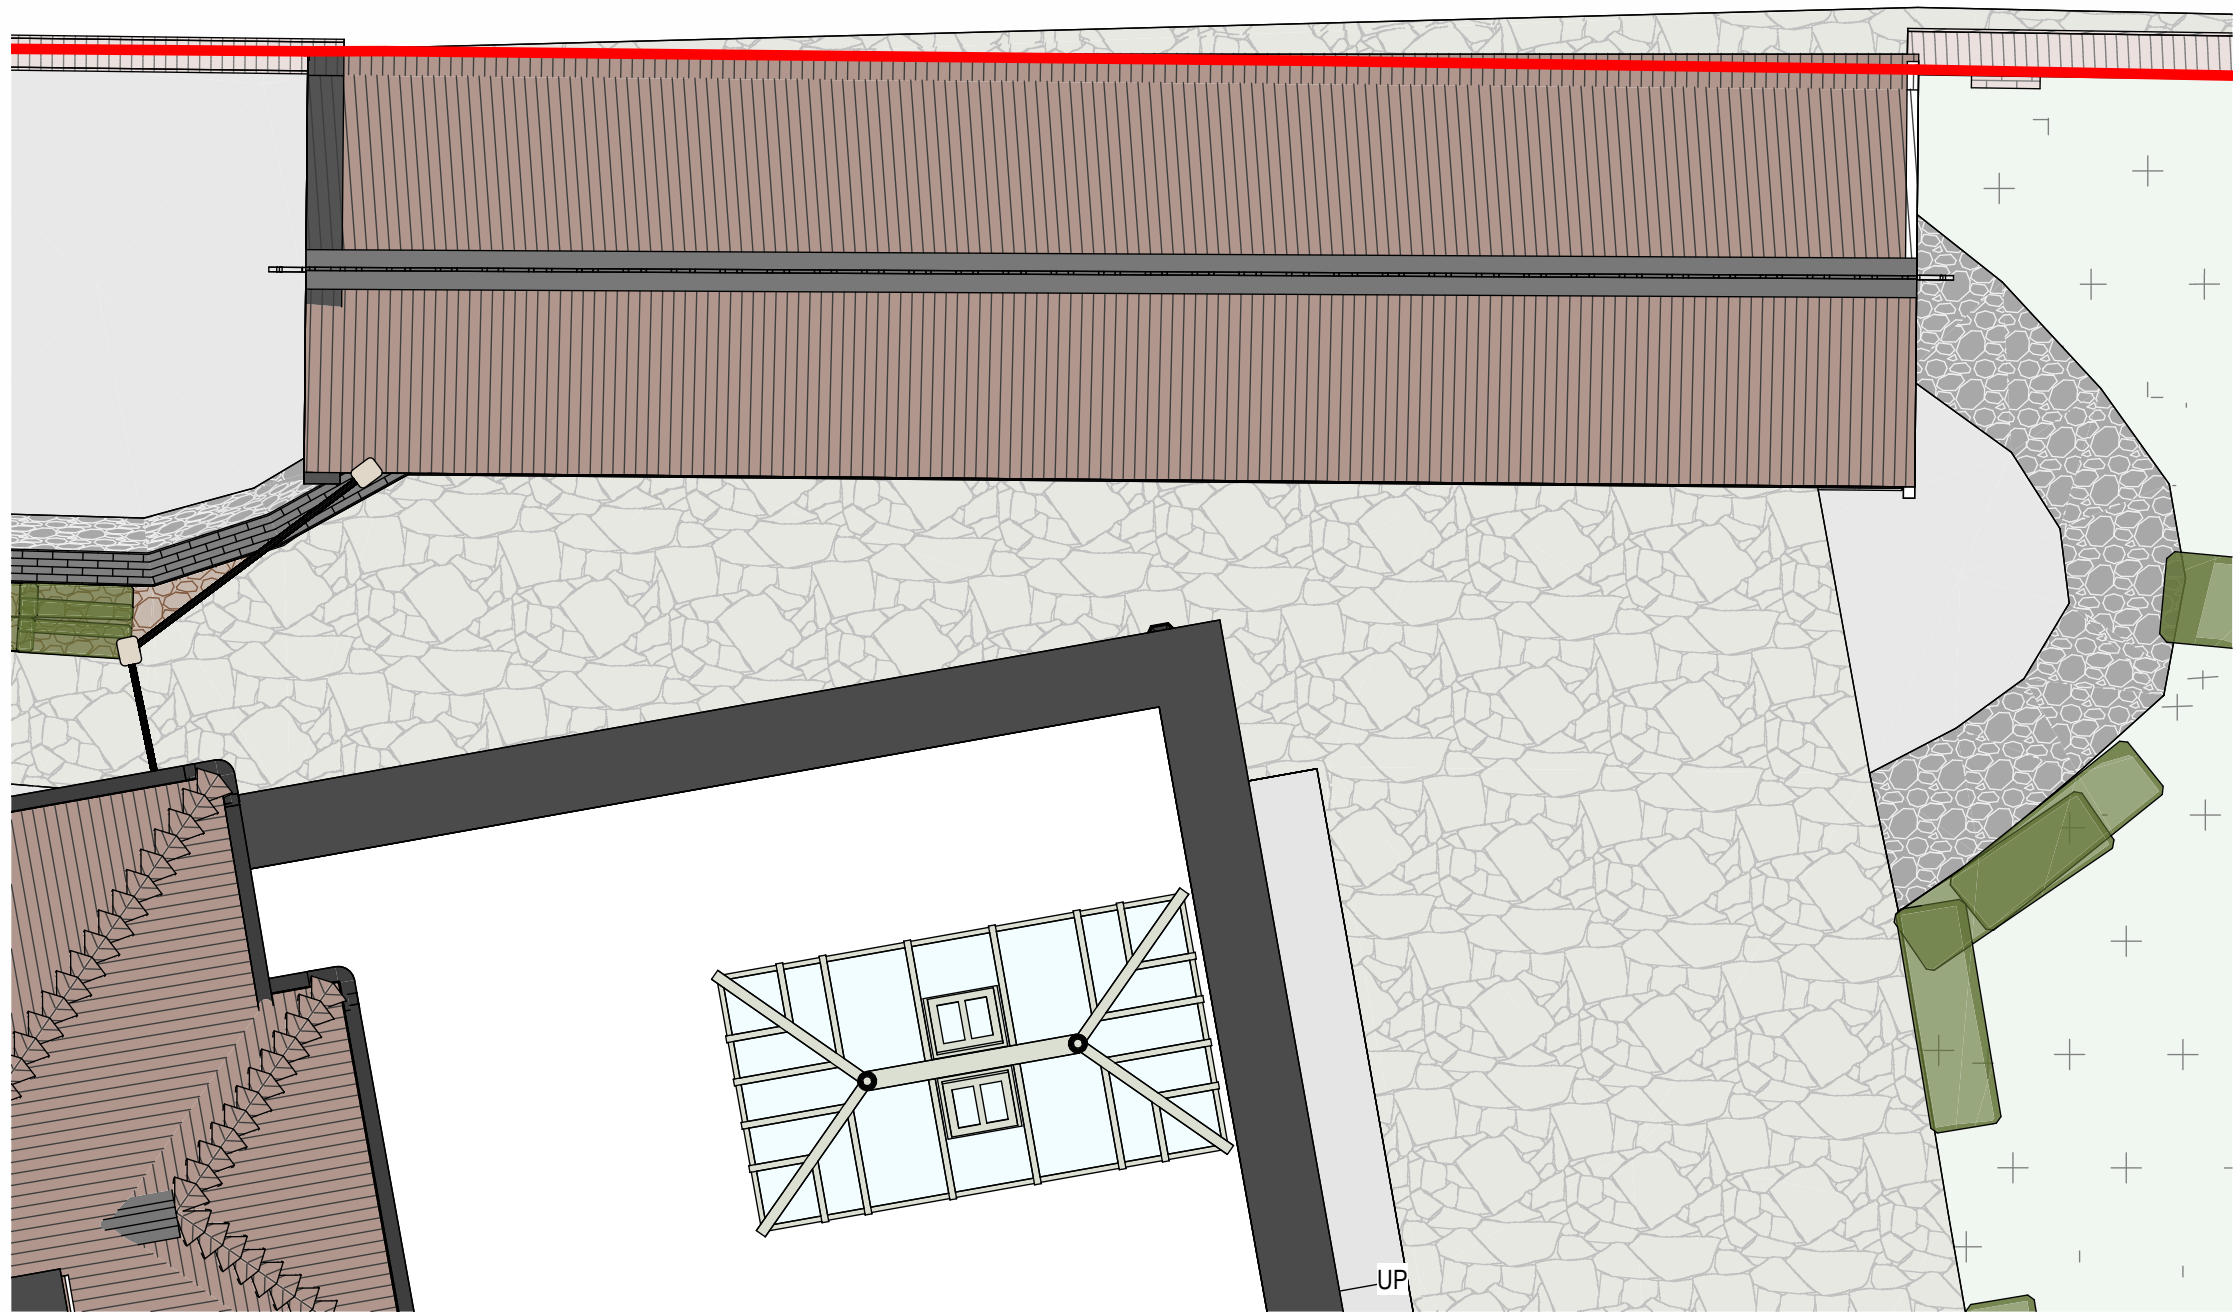


Garage Roof Plan as Existing
1 : 50

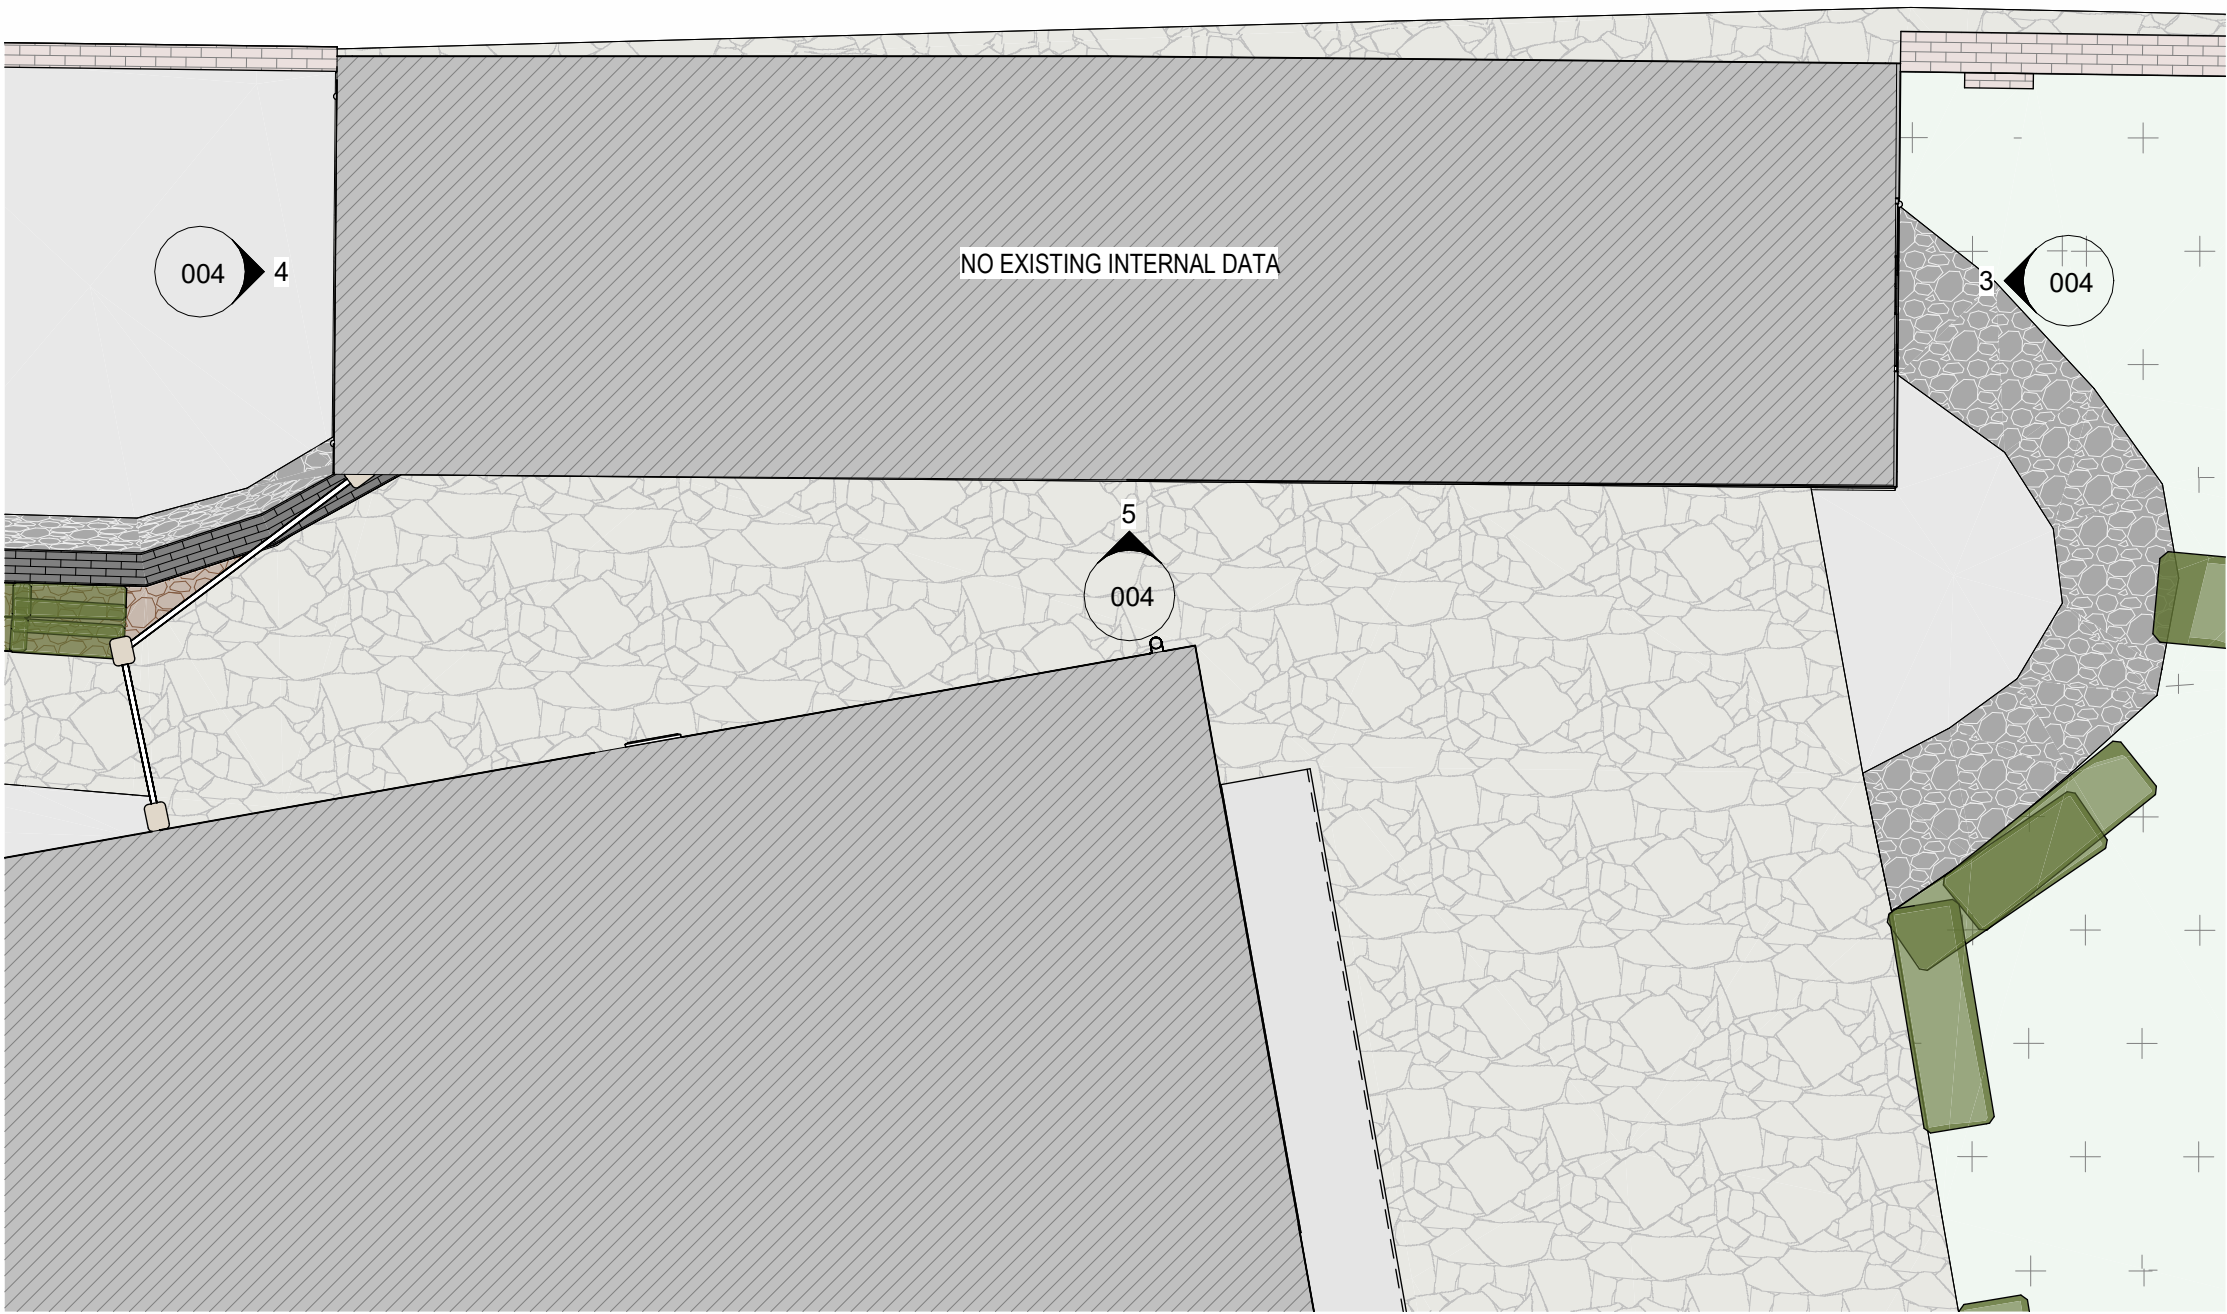

Garage Floor Plan as Existing
1 : 50

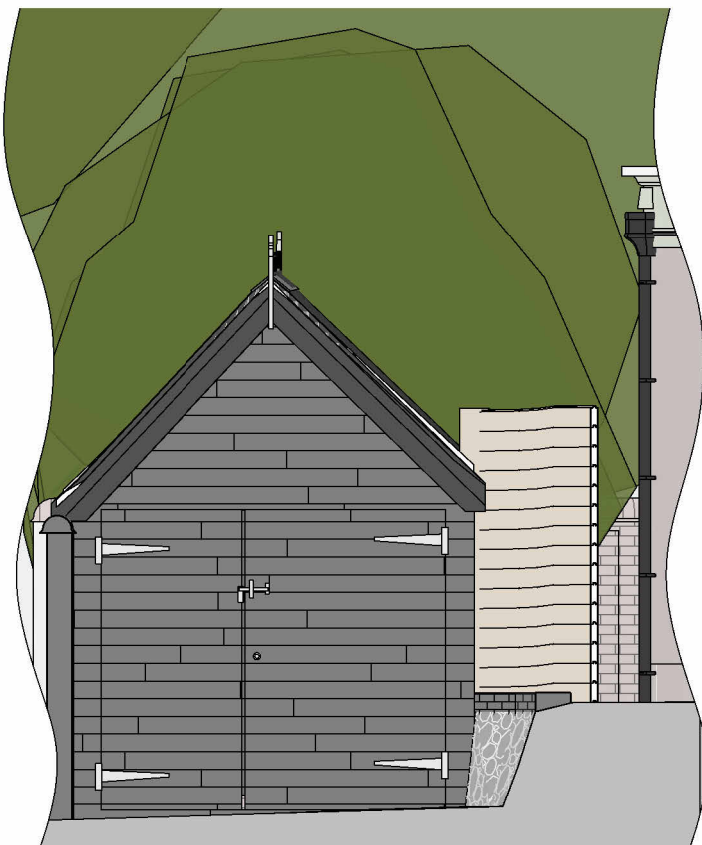

Garage - Front Elevation as Existing
1 : 50

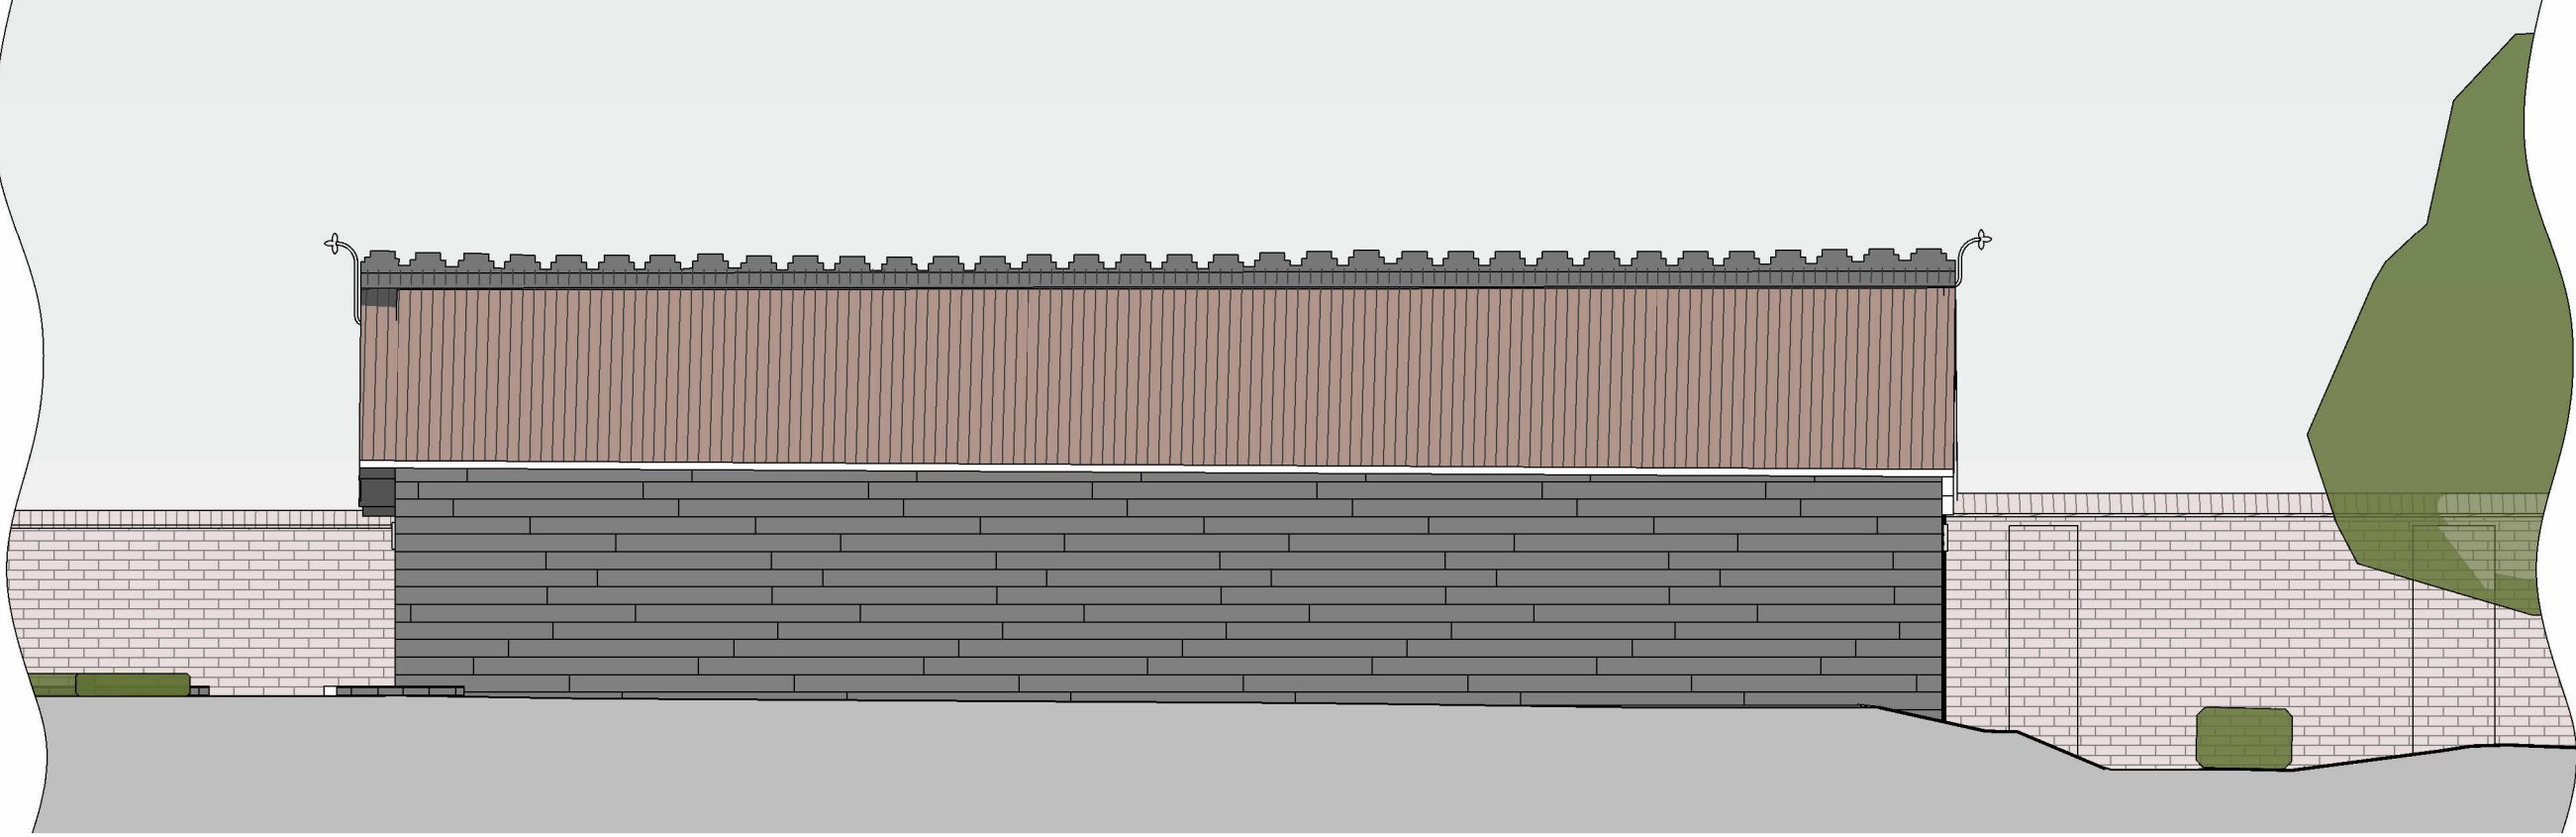

Garage - Side Elevation as Existing
1 : 50



Garage - Rear Elevation as Existing
1 : 50

B	14.04.26	Notes added. RPA indicators added - see ARBORICULTURAL IMPACT ASSESSMENT 955637 for details	BD	10
A	07.04.26	Text omitted, notes amended	BD	9
REV	DATE	DESCRIPTION	DRAW	CHK


WORCESTER LLOYD
ARCHITECTS & ENGINEERS
Derby Office: 01332 498 770
Hitchin Office: 01462 226 308
www.worcesterlloyd.co.uk
RIBA 
Chartered Practice

Project / Client:
5 Highbury Road, Hitchin

Drawing Title:
Garage as Existing

Scale: 1 : 50	Size: A1 BD]	Date: 10/11/2025 Checked By: MW	Status: Existing
------------------	--------------------	--	---------------------

Drawing No: 144 2025 004	Revision: B
-----------------------------	----------------

