

5 Highbury Road, Hitchin - Lighting Plan

SWITCHES/ZONES:

1. House and Garden Walls
2. Steps and Paths
3. Tree and Border Uplights
4. Garden Lodge
5. Pergola/Hot Tub Light Switch (Outside)
6. Driveway - Recessed, Step Lights and Wall Lights

LUX = Maximum 150 all areas

Warm white bulbs (2700K–3000K)



Recessed Lights 200 lumens



Eyelid Lights (steps) 200 lumens



Border Uplights 200 lumens






Wall Lights 450 Lumens



Tree Uplights Max 700 lumens (fitting to be hidden by plants)

N.B. All fittings TBC, the suggested aesthetic is Antique Brass.

  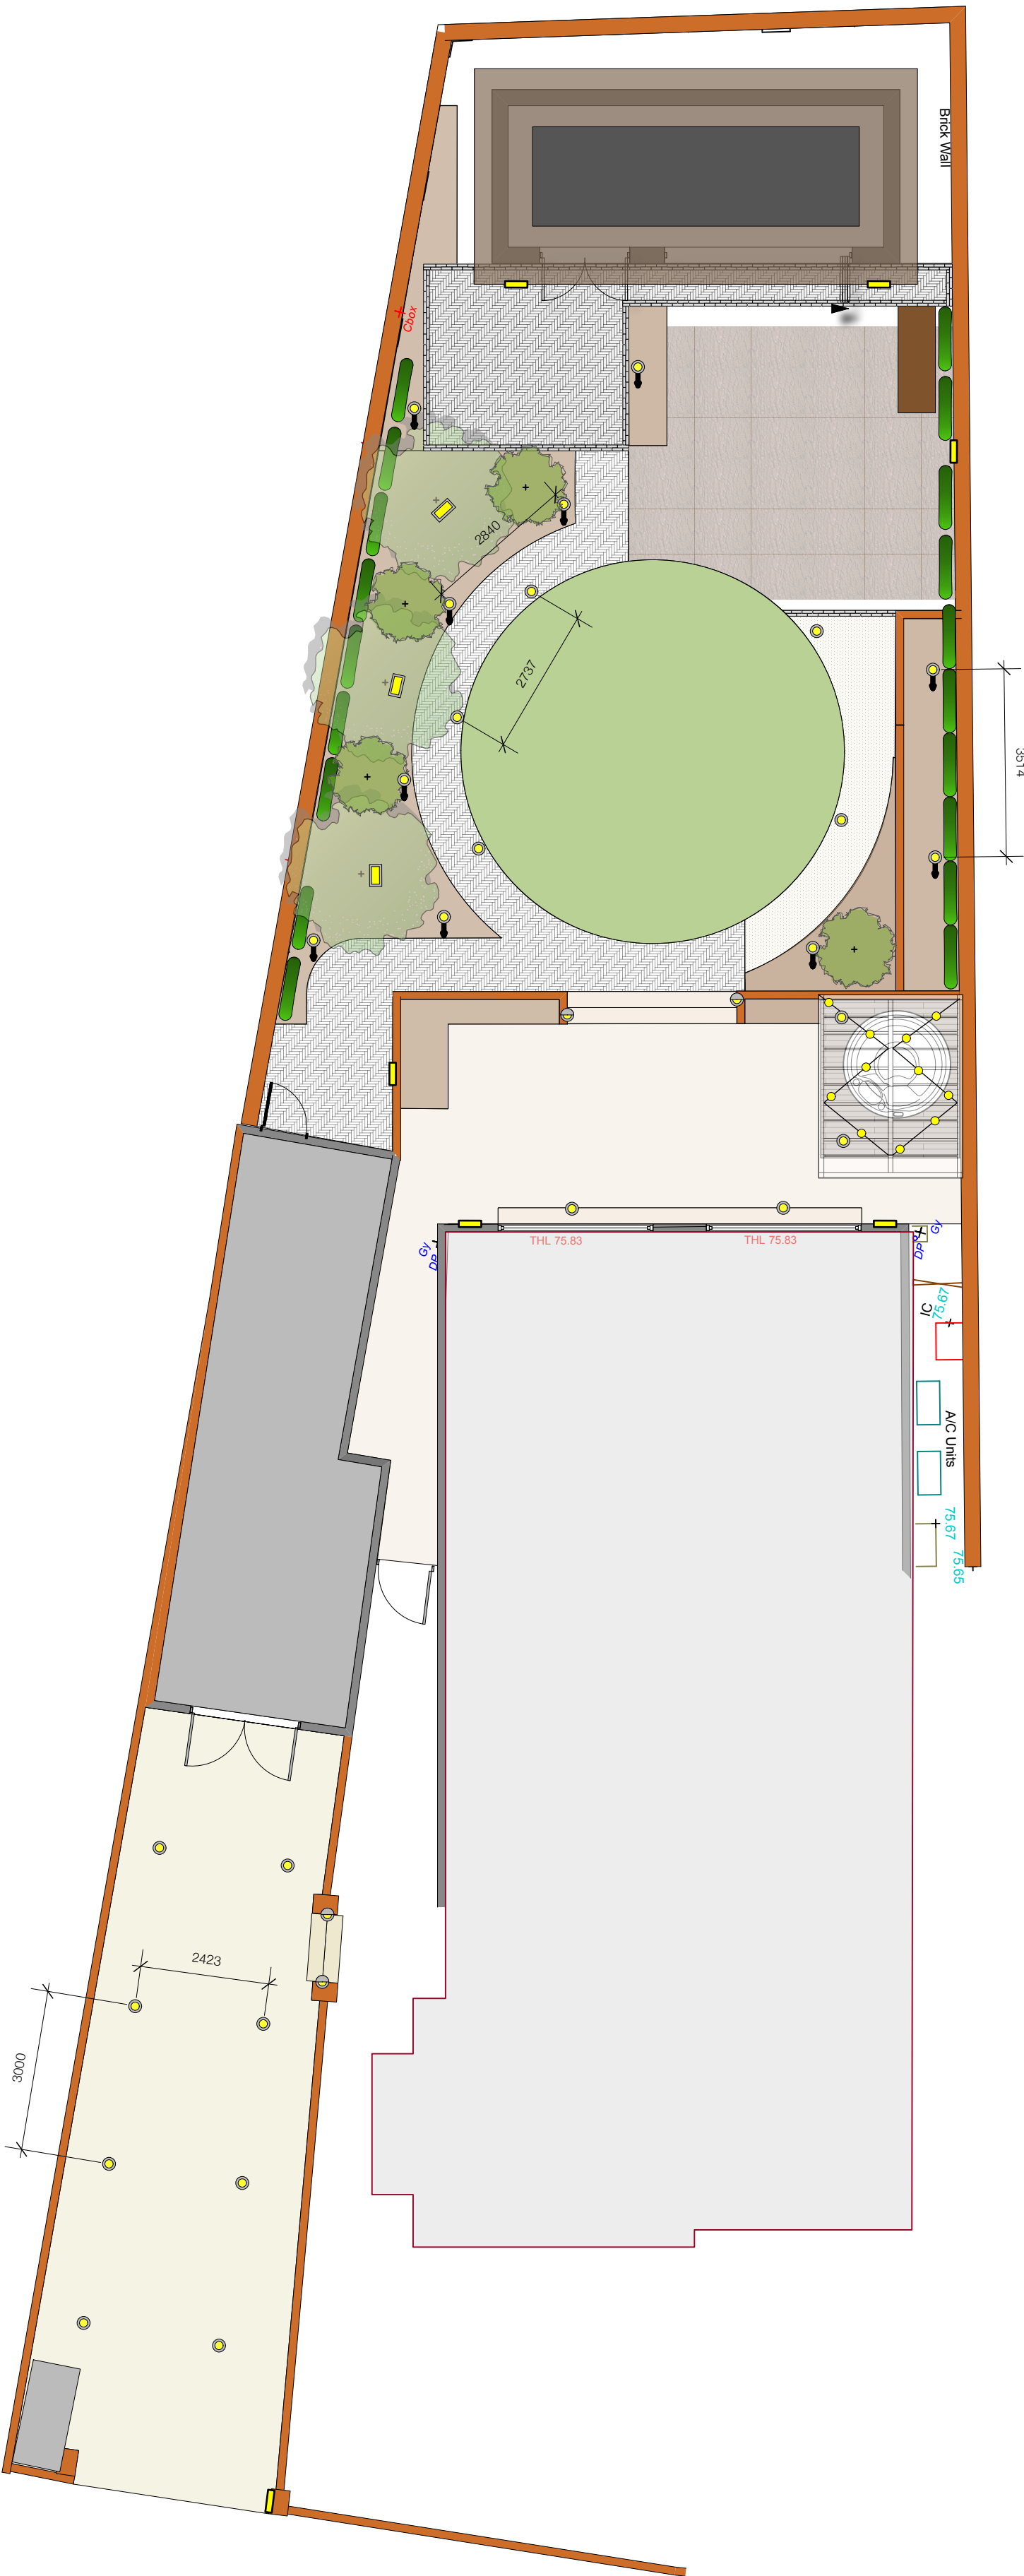

Title 5 Highbury Road - Back Garden Lighting Plan		FLOWER & STONE garden design
Project 5 Highbury Road - Back Garden Design		
Client Ross and Dani Grier		
Paper Size and Scale 1:100 @ A2	Date 05/02/26	Linden Lea Gosmore Road Hitchin Herts SG4 9AT E-Mail: catherine@flowerandstone.net Tel: 07776 188202 www.flowerandstone.net
Drawn CP	Approved CP	
Drawing number Lighting 1		