


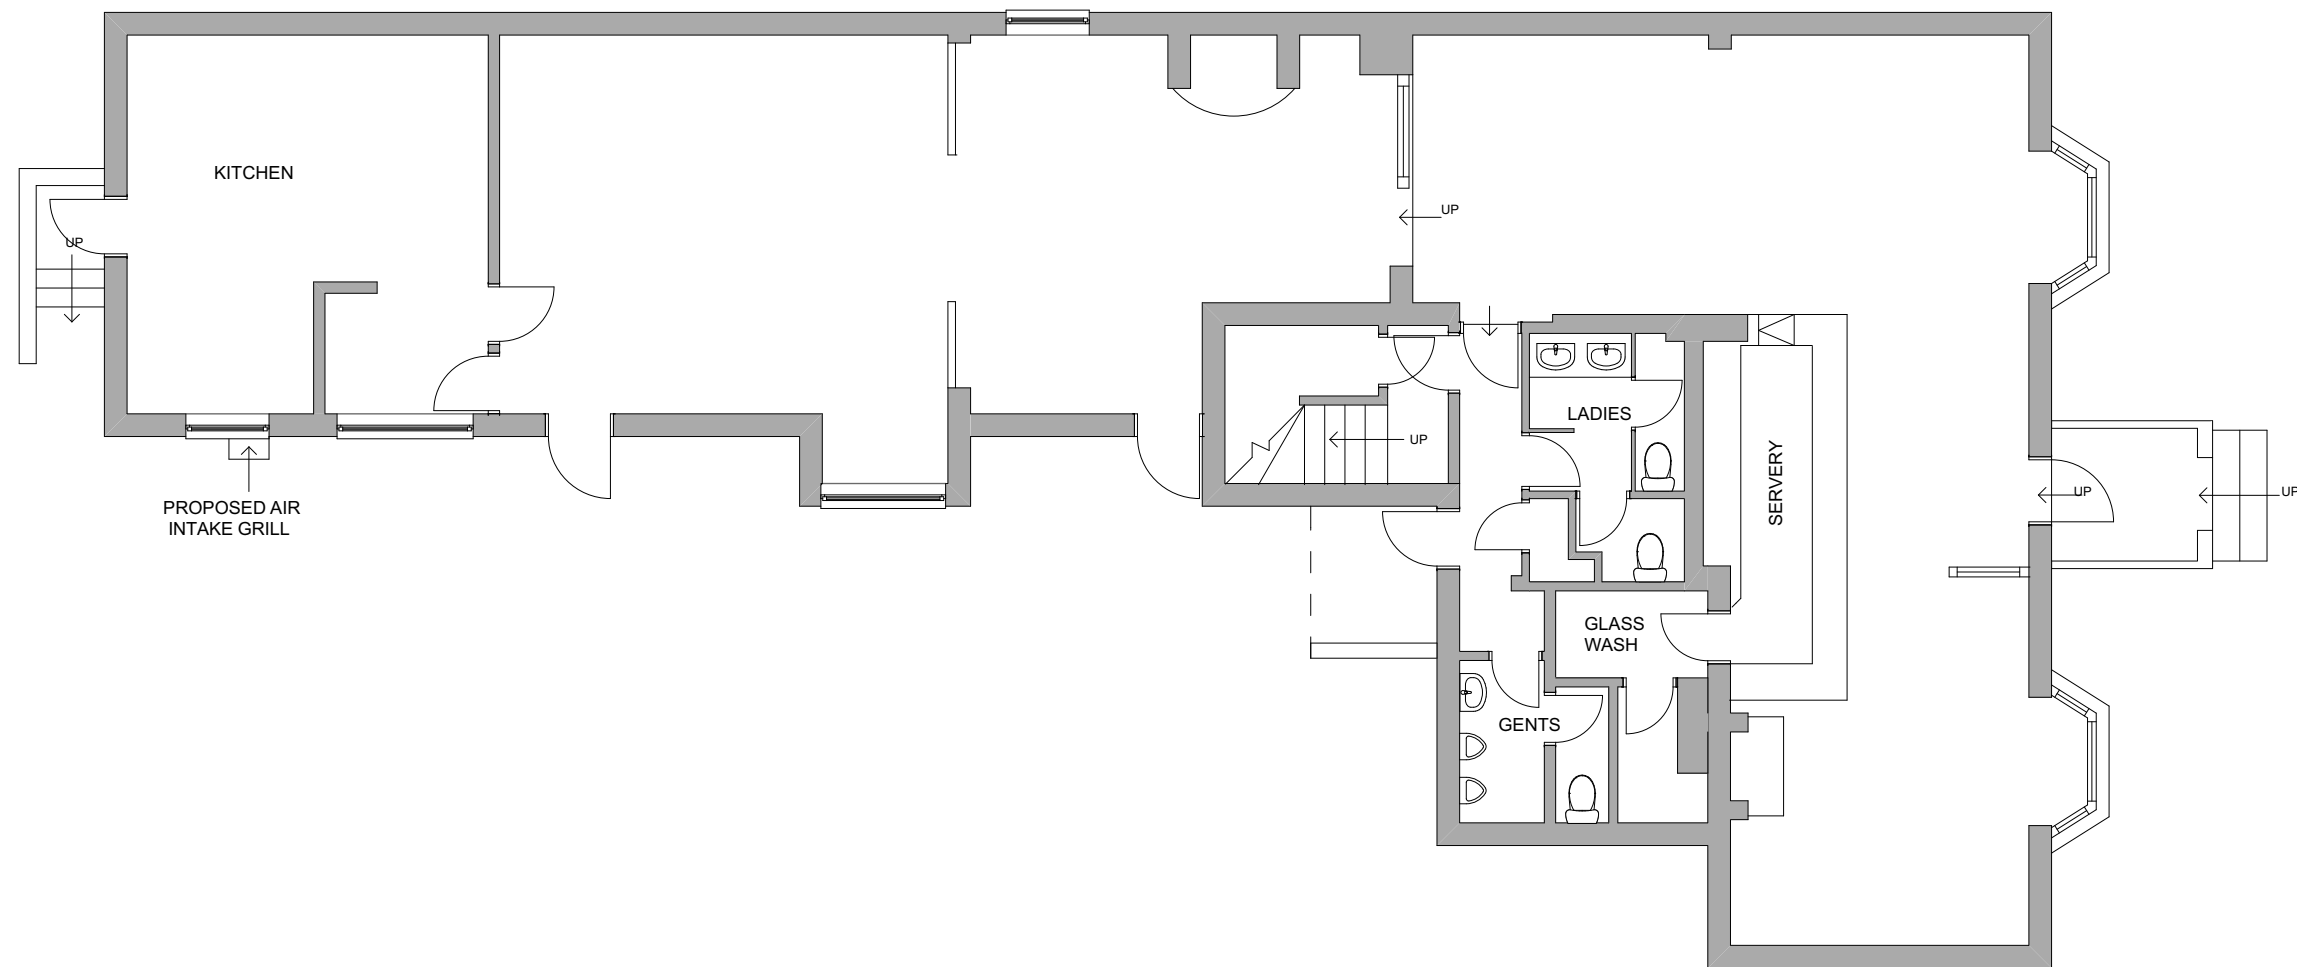

# GROUND FLOOR PLAN



ARC design consultants ltd  
18 sunningdale, orton waterville  
peterborough pe2 5ub  
tel: 01733 234857  
e-mail: janetcoltman@aol.com

CLIENT  
GREENE KING

PROJECT  
THE FOX & DUCK  
THERFIELD

DRAWING  
GROUND FLOOR PLAN

|            |            |
|------------|------------|
| DATE       | JULY 2025  |
| SCALE      | 1:100 @ A3 |
| DRAWN BY   | JLC        |
| PROJECT NO | GK 345     |
| DRAWING NO | 01         |

This drawing is the property of  
Arc Design Consultants Ltd.  
Copyright is reserved by them and the drawing  
is issued on the condition that it is not copied  
either wholly or in part without the written  
consent of Arc Design Consultants Ltd.  
Do not scale from this drawing,  
use figured dimensions only.  
All dimensions to be checked on site before  
commencement of any work and or shop drawing.  
This is to be read in conjunction with all the  
relevant design and construction drawings  
and schedule of works.