
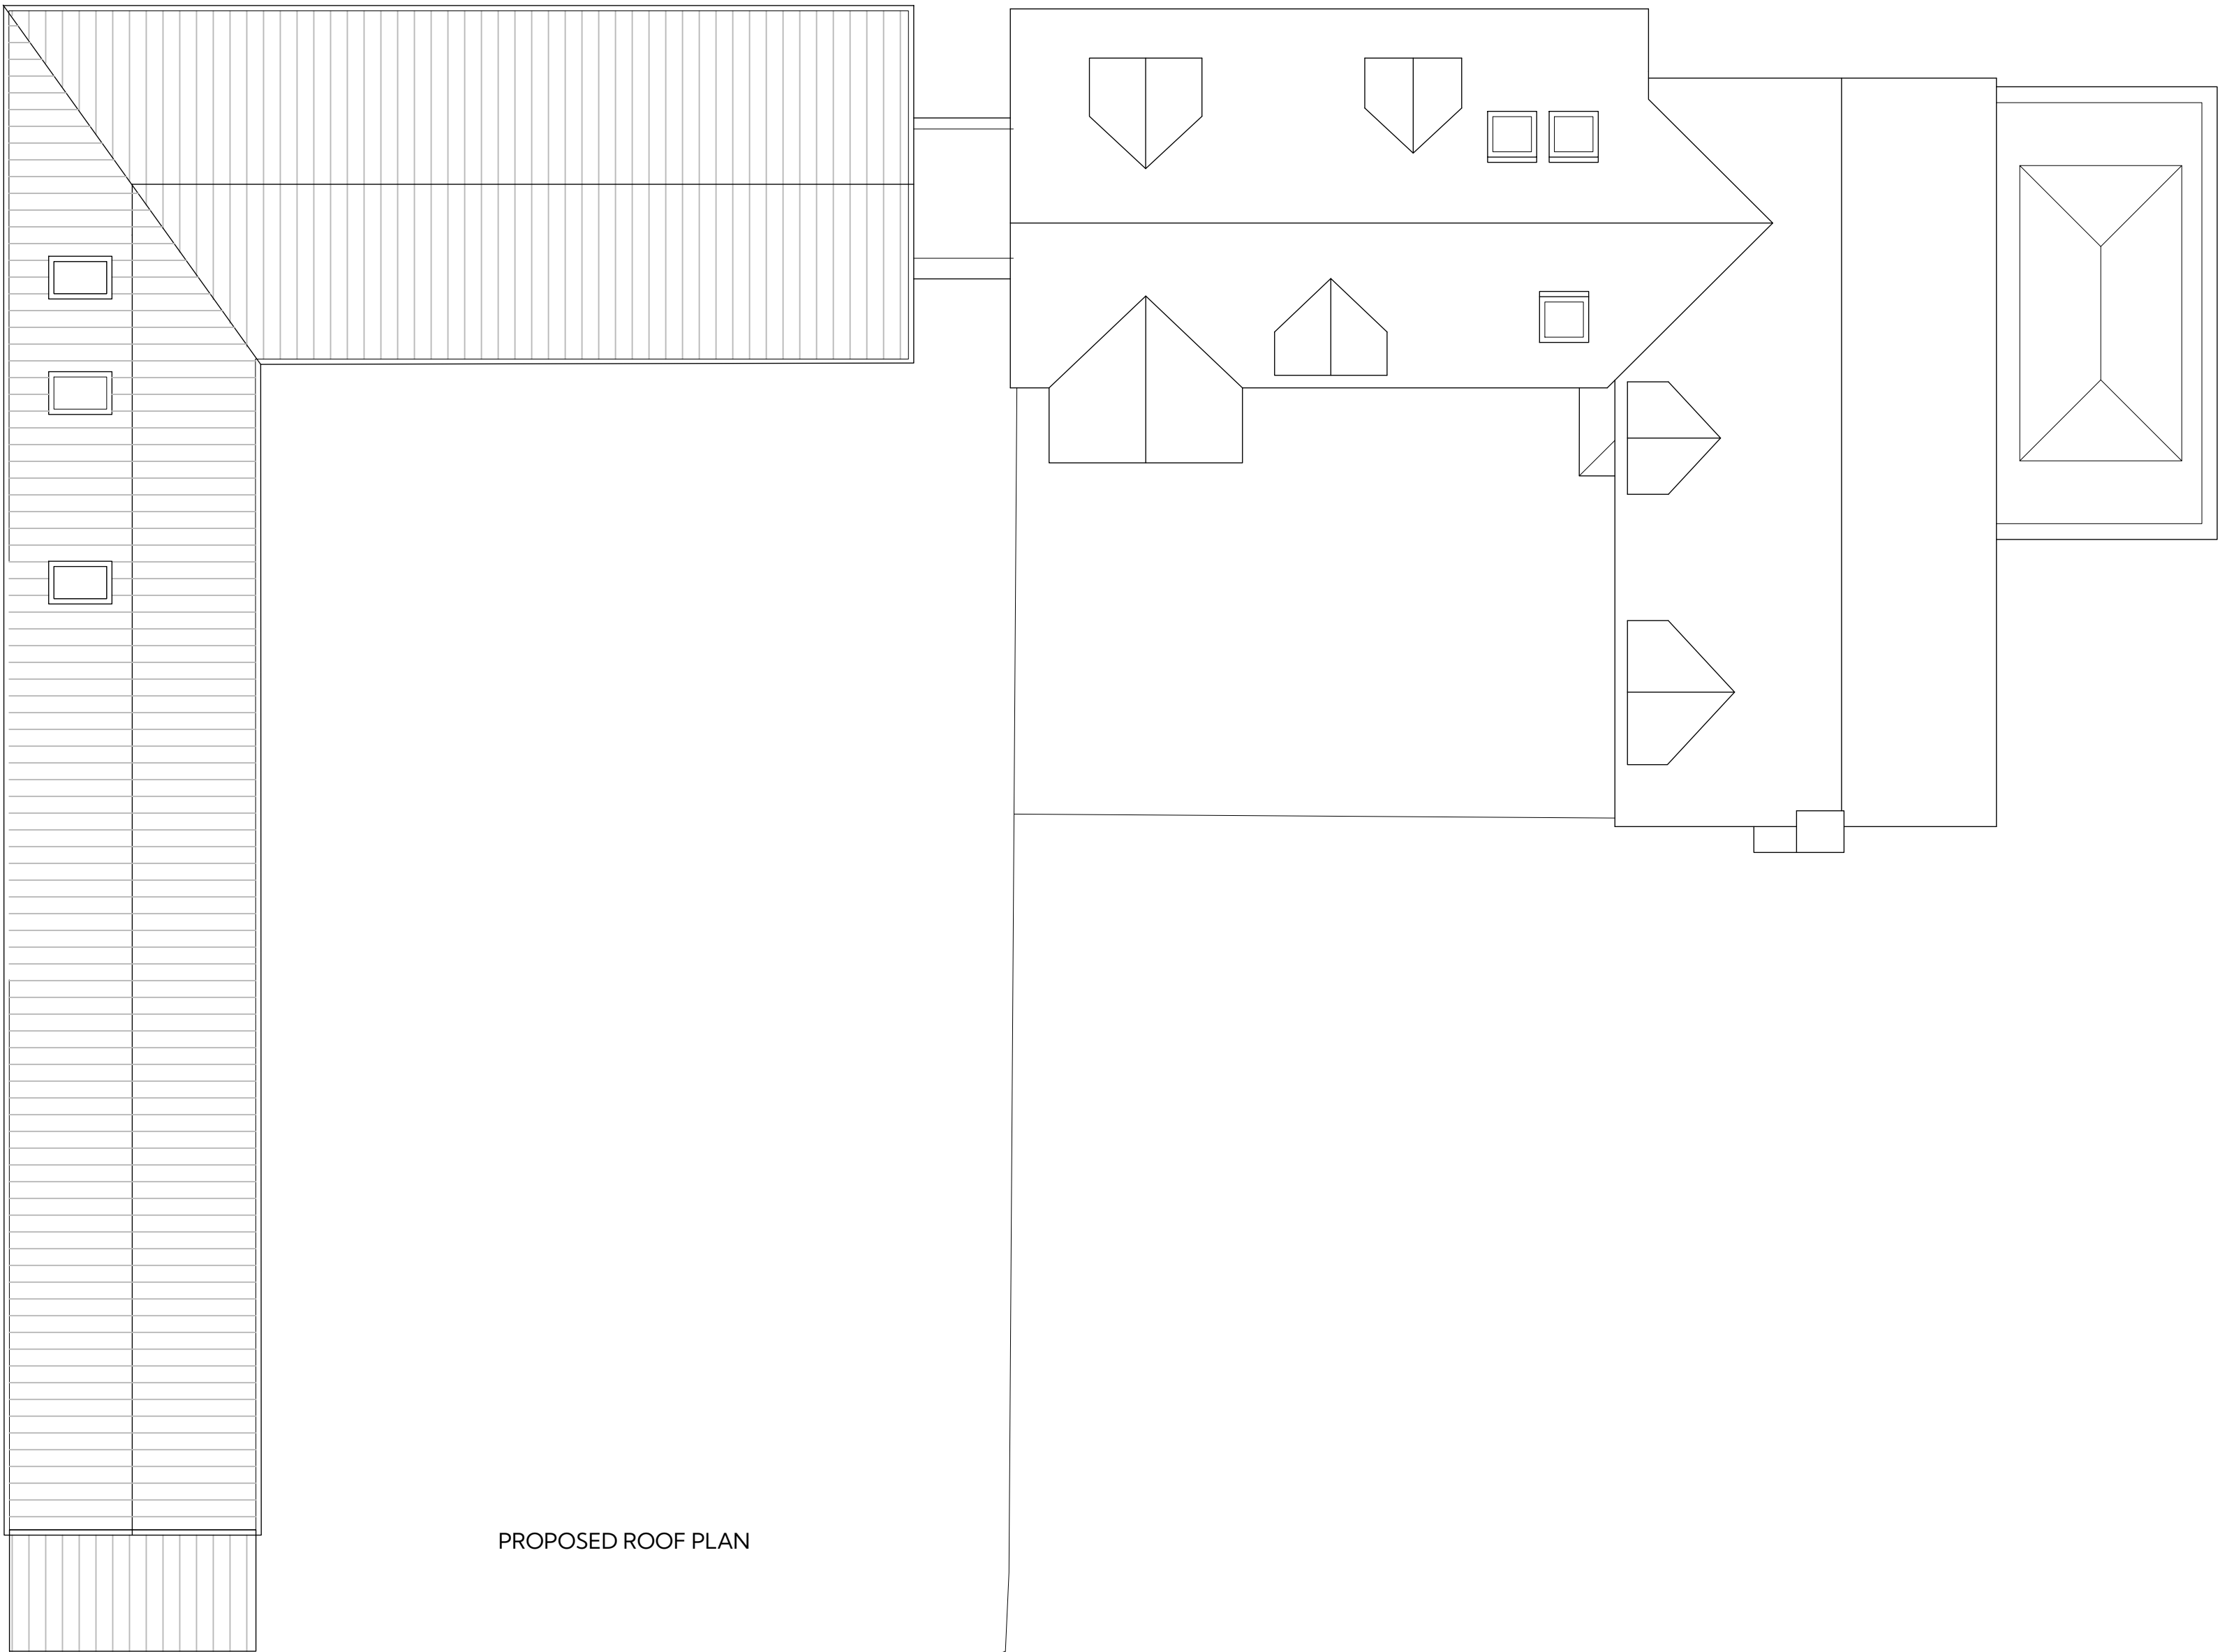


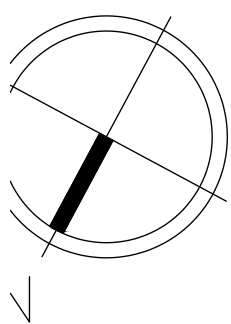

The measured areas and drawings within this scheme relate to the current state of design and are reliant upon the information available at the time. Any decisions to be made on the basis of these predictions should include due allowance for variations in the design development and construction process. Please note that this drawing is compiled with existing information available. All dimensions to be checked on site.			
revision	date	author	revision notes
A	11.08.23	LM	Drawings updated for re-submission.
-	-	-	-

STUDIO LUNET

ARCHITECTURE / INTERIOR DESIGN

Upper Floors, 89 Bancroft, Hitchin,
Hertfordshire SG5 1NQ

site

Cottage 1 & Cottage 2, Laundry
Cottage Stud, Hitchin lane, Old
Knebworth, Hertfordshire SG3 6QL

client

Melba and Colin Bryce

title

PLANNING APPLICATION
Proposed Roof Plan

information

job no.	Laundry Cottage Stud
drawing no.	S2-22-A
scale	1:100 @ A3
date	January 2023
author	LM

DO NOT SCALE FROM THIS DRAWING : Verify all dimensions on site