



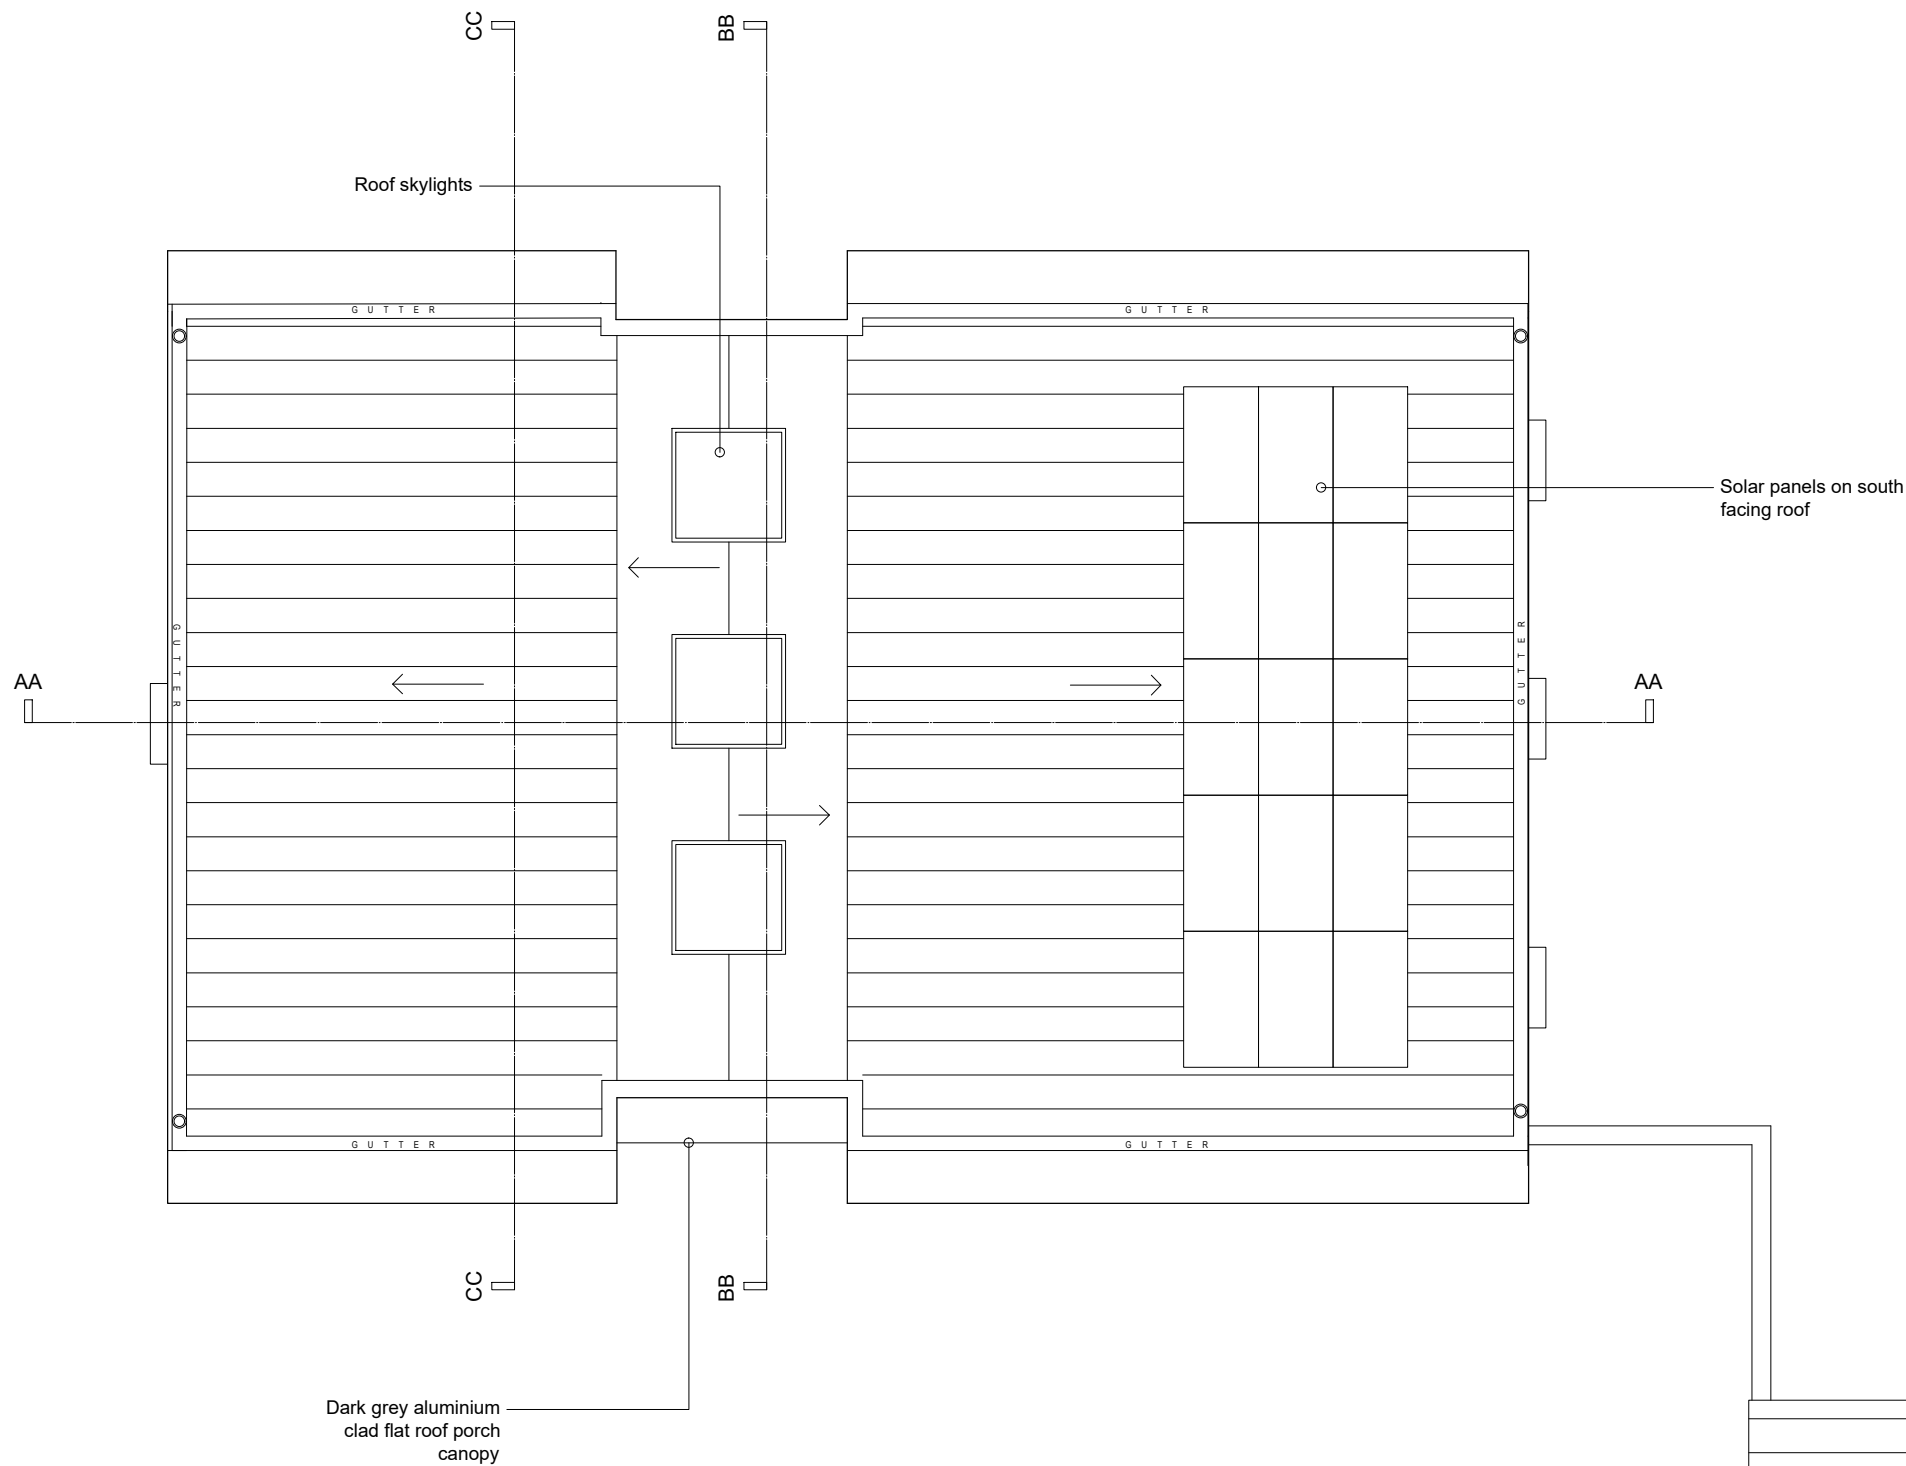

01 PROPOSED ROOF PLAN
105 1:100

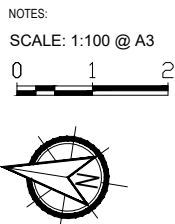

P05	09.12.24	ISSUED FOR PLANNING
P04	18.11.24	ISSUE FOR COMMENT
P03	07.11.24	ISSUE FOR COMMENT
P02	01.11.24	ISSUED FOR COMMENT
P01	22.12.22	ISSUED FOR PLANNING

REV	DATE	DESCRIPTION	DRN	CHK
REVISION HISTORY				

PROJECT:
0311 - HAY FARM
POLICE ROW, HERTS, SG8 9QE

CLIENT:
AMIE DONNE & JOHN KING

DRAWING NO:
0311 - 105

DRAWING TITLE:
PROPOSED
ROOF PLAN

SCALE @ A3: 1:100

REV:
REV P05



Pinchin Architects Ltd
Suite 11, Rivers Lodge, Harpenden, AL5 2JD
t: 0207 183 1456 | e: info@pinchinarchitects.com
www.pinchinarchitects.com