



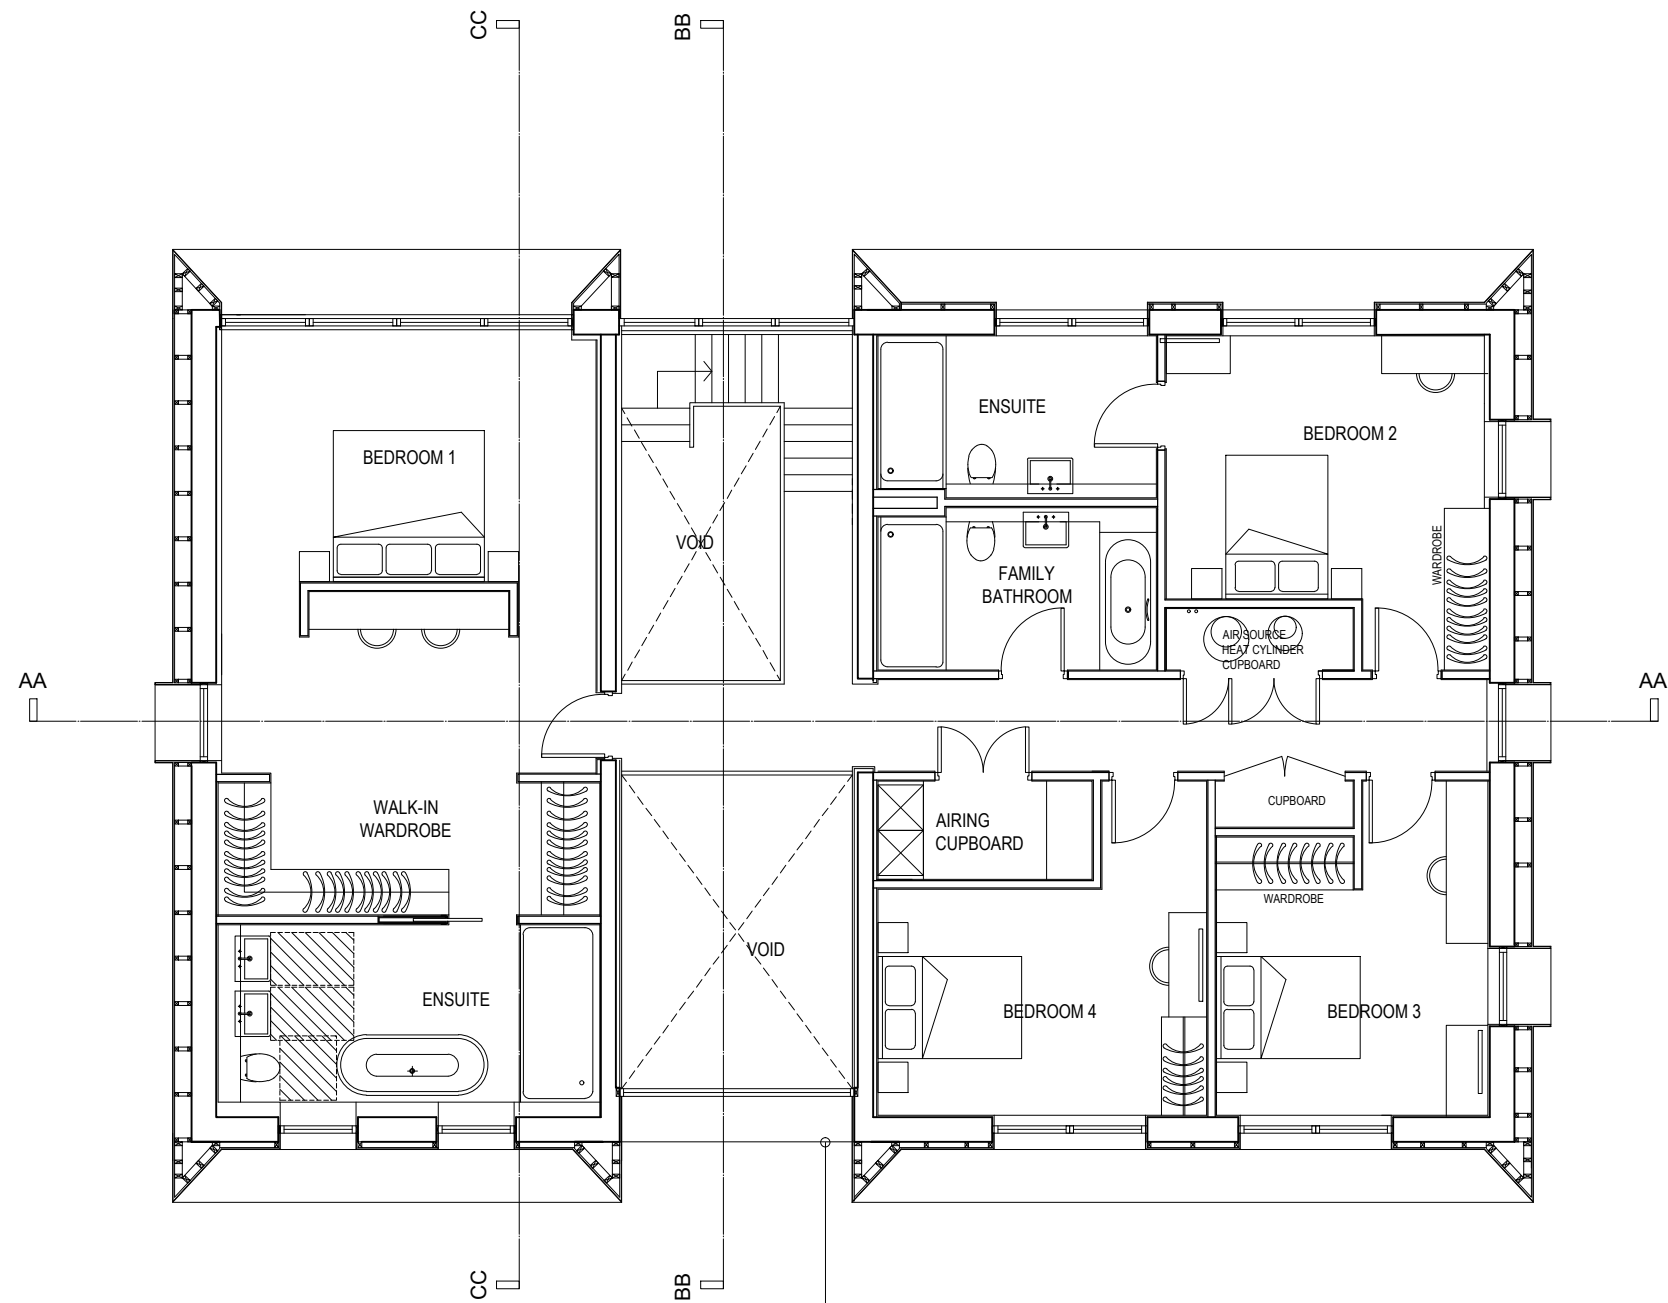

01 PROPOSED FIRST FLOOR PLAN
104 1:100

Dark grey aluminium
clad flat roof porch
canopy

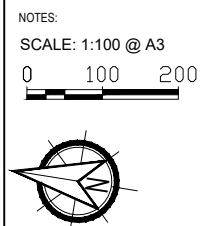

P05	09.12.24	ISSUED FOR PLANNING	CH	CP
P04	18.11.24	ISSUE FOR COMMENT	CH	CP
P03	07.11.24	ISSUE FOR COMMENT	CH	CP
P02	01.11.22	ISSUE FOR COMMENT	CH	CP
P01	22.12.22	ISSUED FOR PLANNING	AL	CP
REV	DATE	DESCRIPTION	DRN	CHK

REVISION HISTORY

PROJECT:
0311 - HAY FARM
POLICE ROW, HERTS, SG8 9QE

CLIENT:
AMIE DONNE & JOHN KING

DRAWING NO:
0311 - 104

DRAWING TITLE:
PROPOSED
FIRST FLOOR PLAN

SCALE @ A3: 1:100

REV:
REV P05