



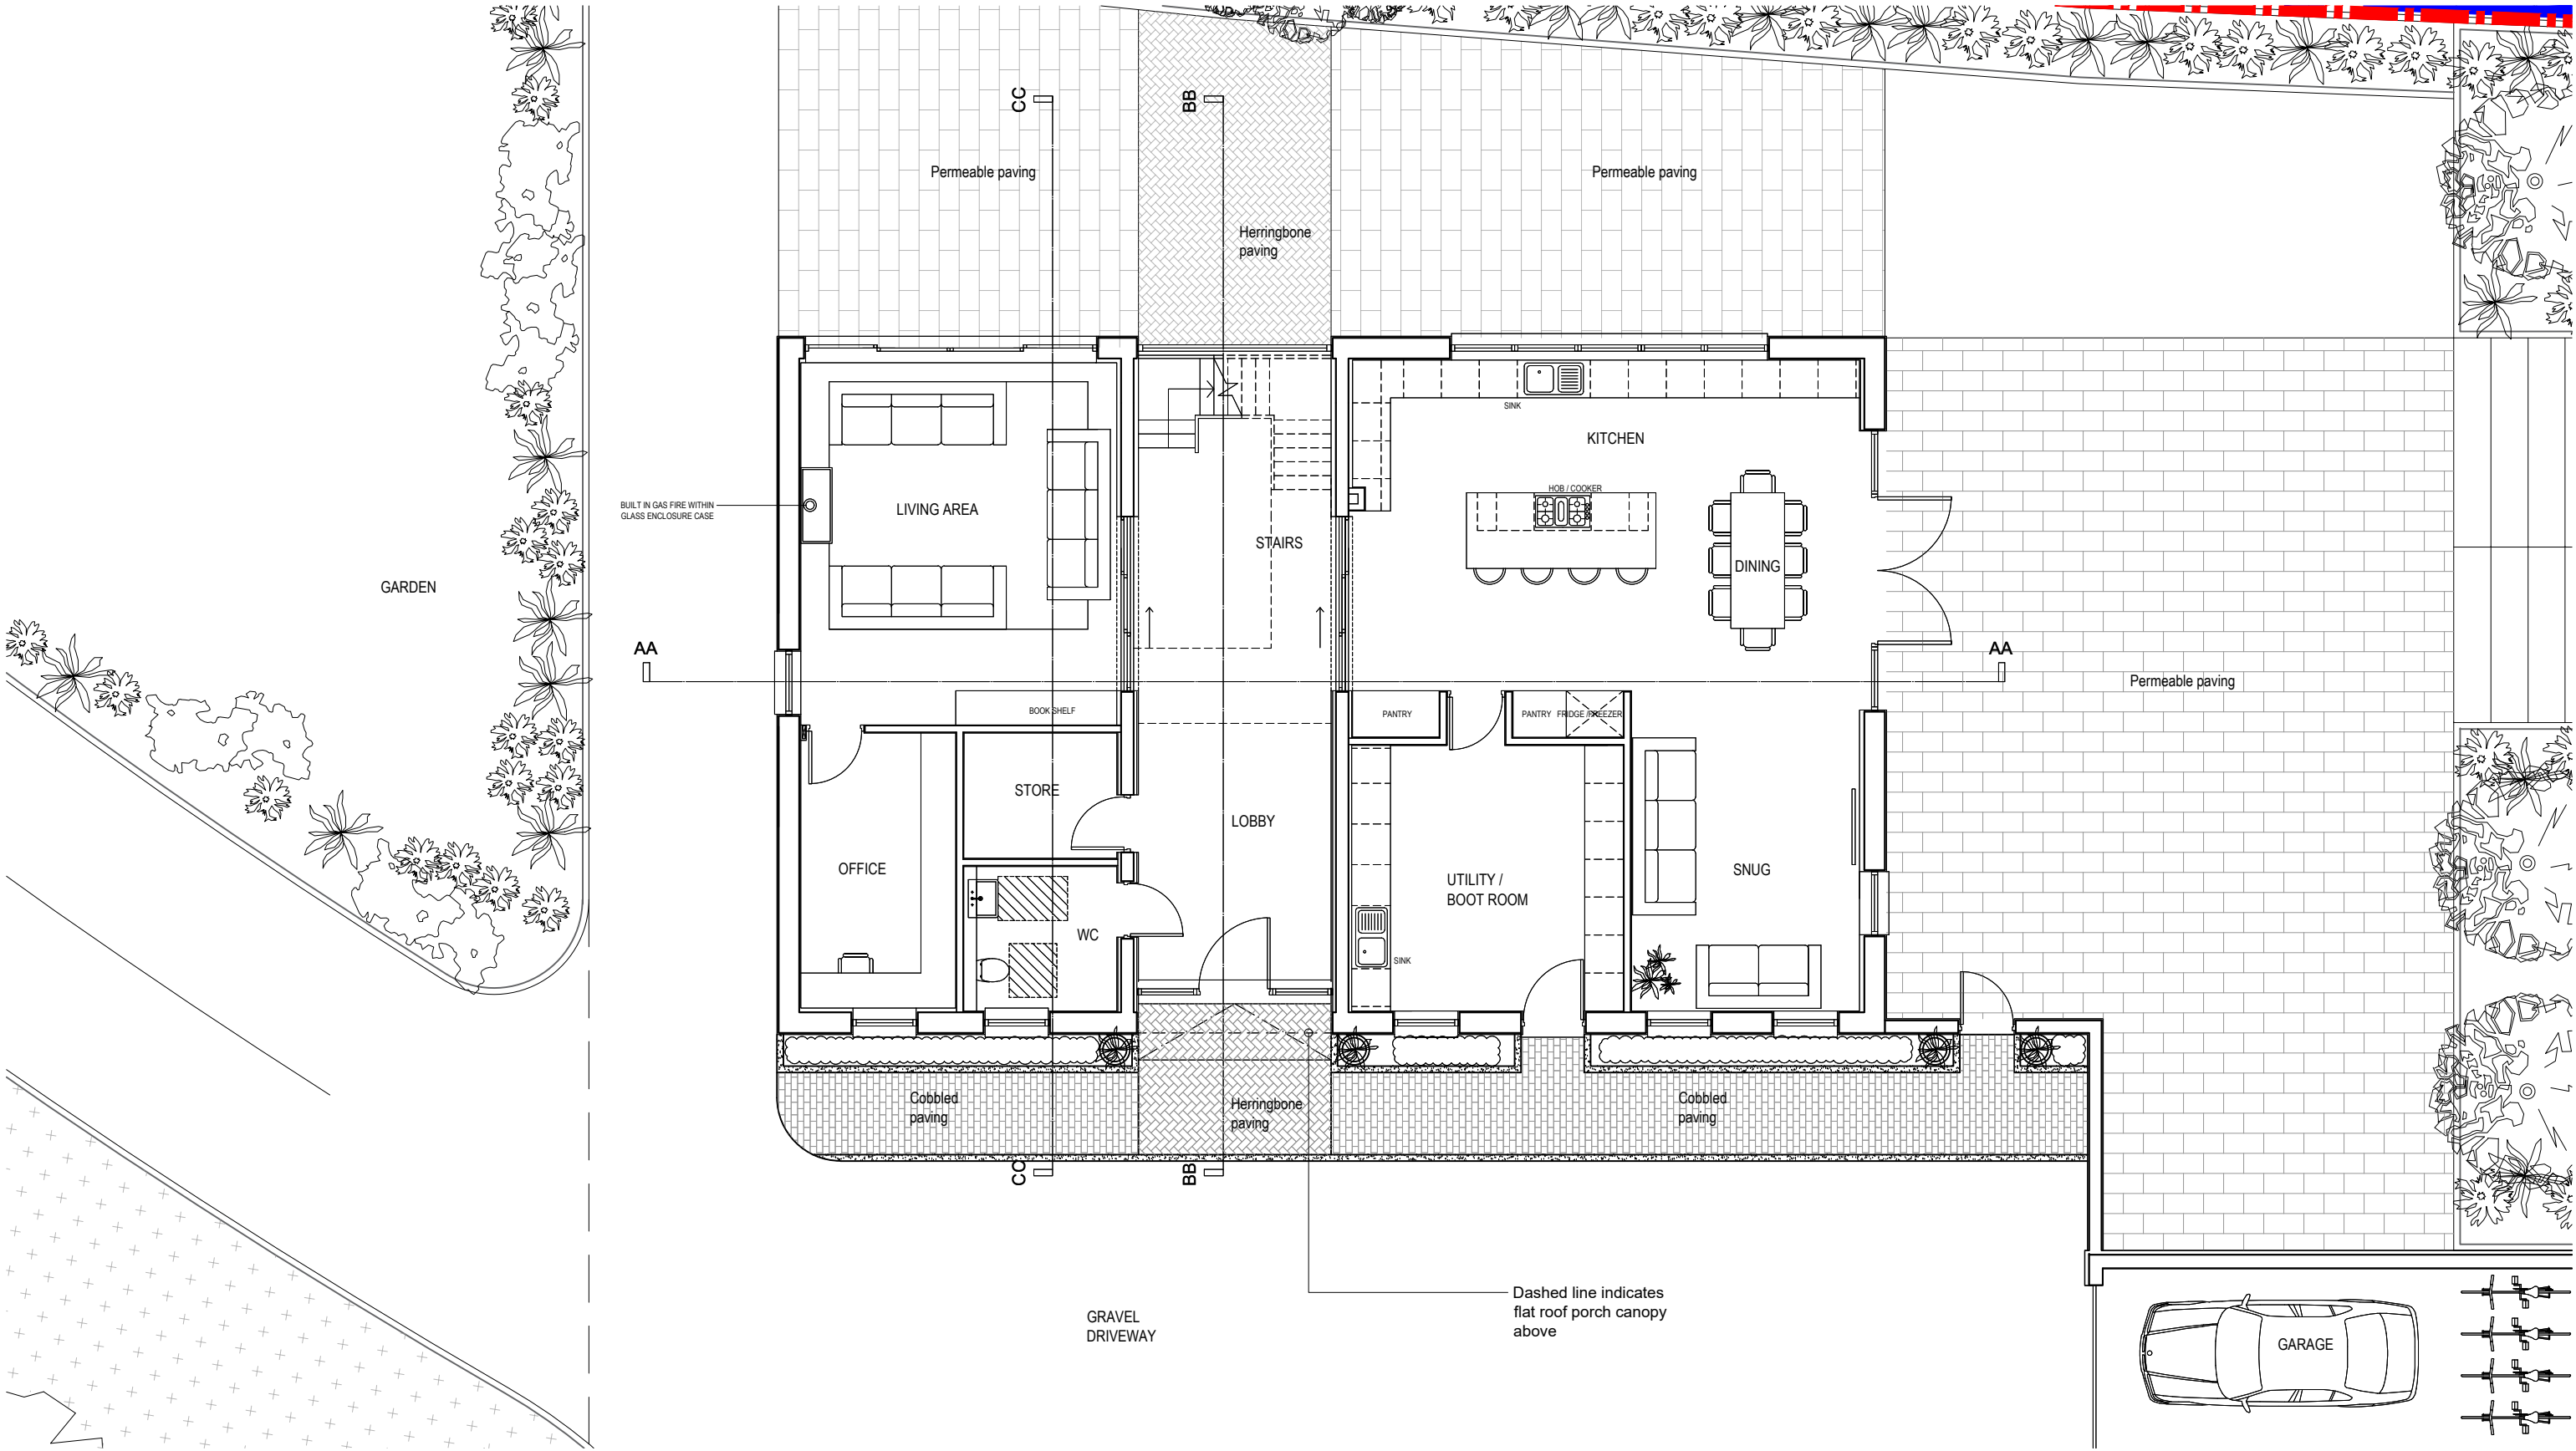

01 PROPOSED GROUND FLOOR PLAN
103 1:100

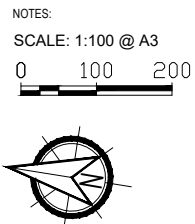

REV	DATE	DESCRIPTION	DRN	CHK
P05	09.12.24	ISSUED FOR PLANNING	CH	CP
P04	18.11.24	ISSUE FOR COMMENT	CH	CP
P03	07.11.24	ISSUE FOR COMMENT	CH	CP
P02	01.11.24	ISSUE FOR COMMENT	CH	CP
P01	22.12.22	ISSUED FOR PLANNING	AL	CP

PROJECT:
0311 - HAY FARM
POLICE ROW, HERTS, SG8 9QE

CLIENT:
AMIE DONNE & JOHN KING

DRAWING NO:
0311 - 103

DRAWING TITLE:
PROPOSED
GROUND FLOOR PLAN

SCALE @ A3: 1:100

REV:
REV P05



Pinchin Architects Ltd
Suite 11, Rivers Lodge, Harpenden, AL5 2JD
t: 0207 183 1456 | e: info@pinchinarchitects.com
www.pinchinarchitects.com